



BULLET POINT NOTES:


- THIS DRAWING IS BASED ON HISTORICAL AND O.S. DATA. INCONSISTENCY IN DATA SHOULD BE CHECKED AND VERIFIED BEFORE COMMENCING DETAIL DESIGN
- EXISTING AND INDICATIVE PIPE ROUTES BASED ON GIS DATA. SOUTHERN WATER SERVICES LTD. ACCEPT NO RESPONSIBILITY IN THE EVENT OF INACCURACY. THE ROUTES ARE TO BE CHECKED AND VERIFIED BEFORE DETAIL DESIGN AND ARE SHOWN PURELY FOR OUTLINE DESIGN.

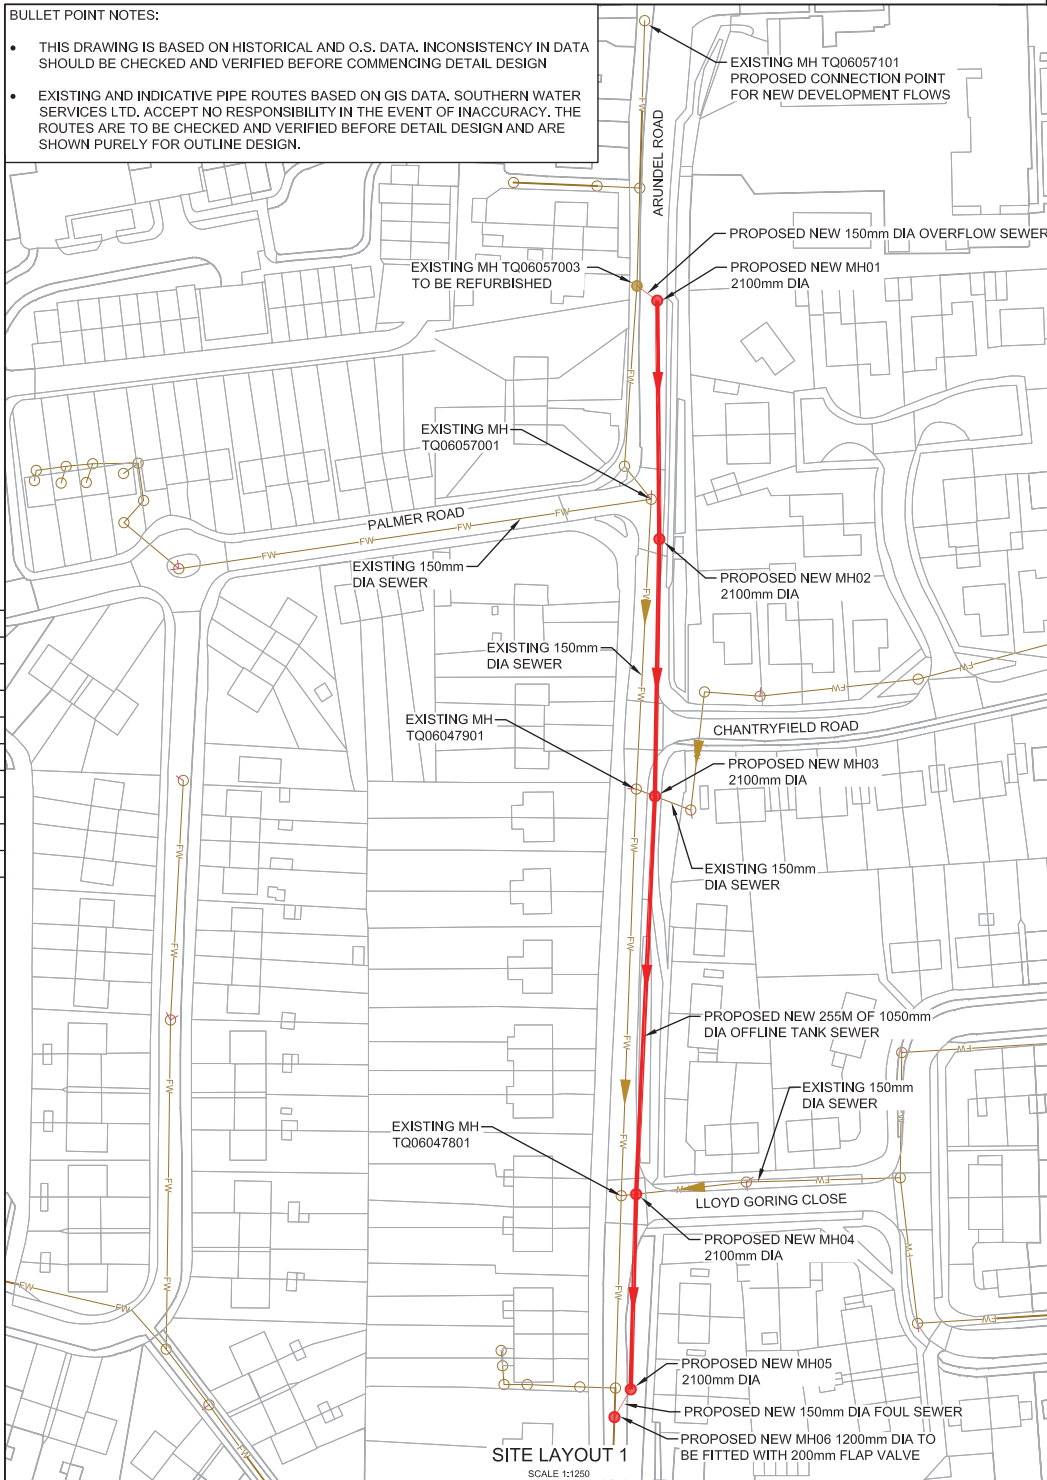


SITE LAYOUT 1
SCALE 1:1250

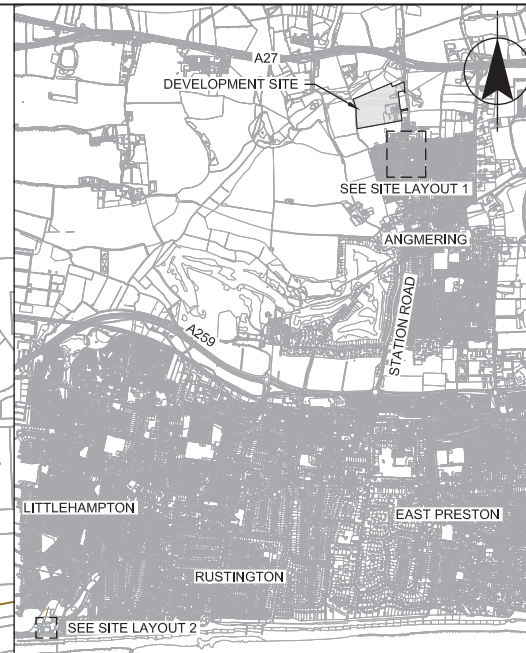

SITE LOCATION
NOT TO SCALE

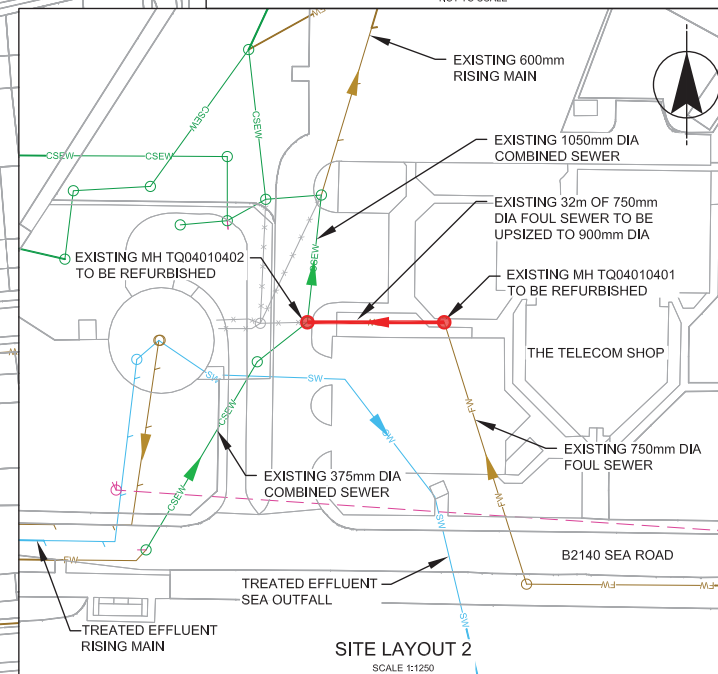

SITE LAYOUT 2
SCALE 1:1250

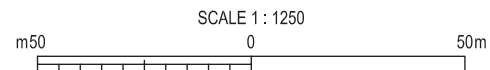

S.W. DRAWING NO. JN.670008-767.0Z0801		REVISION A
NOTES 1. ALL DIMENSIONS IN MILLIMETRES AND ALL LEVELS IN METRES UNLESS SHOWN OTHERWISE.		
LEGEND CSEW — EXISTING COMBINED SEWER AND MANHOLE SW — EXISTING SURFACE WATER SEWER AND MANHOLE — EXISTING SURFACE WATER RISING MAIN FW — EXISTING FOUL WATER RISING MAIN — EXISTING FOUL WATER SEWER AND MANHOLE — EXISTING PRIVATE MAIN AND MANHOLE - - - - - ABANDONED SEWER — PROPOSED SEWER ● PROPOSED MANHOLE / WORKS ■ FUTURE DEVELOPMENT		
CURRENT VERSION INFORMATION		
02.03.2018 MC EG AS A FOR INFORMATION DATE DRAWN CHD REV REASON FOR ISSUE		
THIS DRAWING IS ISSUED BY SOUTHERN WATER SUBJECT TO THE CONDITIONS THAT IT IS NOT COPIED, EITHER WHOLLY OR IN PART, OR DISCLOSED TO THIRD PARTIES UNLESS PRIOR WRITTEN AUTHORIZATION HAS BEEN GIVEN BY SOUTHERN WATER. PREVIOUS VERSIONS OF THIS DRAWING SHOULD BE STAMPED, SUPERSEDED OR DESTROYED. DO NOT SCALE THIS DRAWING. IF IN DOUBT ASK.		
Southern Water In Partnership with MWH		
Southern House Yeoman Road Worthing West Sussex BN13 3ND telephone (01903) 284444 fax (01903) 691435		
PROJECT TITLE FEAS ARUNDEL ANGMERING		
DRAWING TITLE PROPOSED SITE LAYOUT PLAN		
SITE UNIT NUMBER PRN 670008-767		SCALE AS SHOWN
S.W. DRAWING NO. JN.670008-767.0Z0801		REVISION A