



Planning and Development Services
Arun District Council
Arun Civic Centre
Maltravers Road
Littlehampton
West Sussex
BN17 5LF

Developer Services
Southern Water
Sparrowgrove House
Sparrowgrove
Otterbourne
Hampshire
SO21 2SW

Your Ref
A/36/18/OUT
Our Ref
PLAN-023778
Date
09/08/2018

Dear Sirs,

Proposal: Outline planning application with some matters reserved for the erection of up to 200 dwellings with access, public open space, landscaping and sustainable drainage system (SuDS) with vehicular access point from Arundel Road, one full-sized adult football pitch and the demolition of industrial units and one residential dwelling. Departure from the Development Plan.

Site: Land off Arundel Road, Angmering, BN16 4ET.
A/36/18/OUT


Thank you for your letter of 10/07/2018.

The comments in our response dated on 25/04/2018 remain unchanged and valid for the amended details.

Yours sincerely,

Luis Silva
Developer Services

SOUTHERN WATER

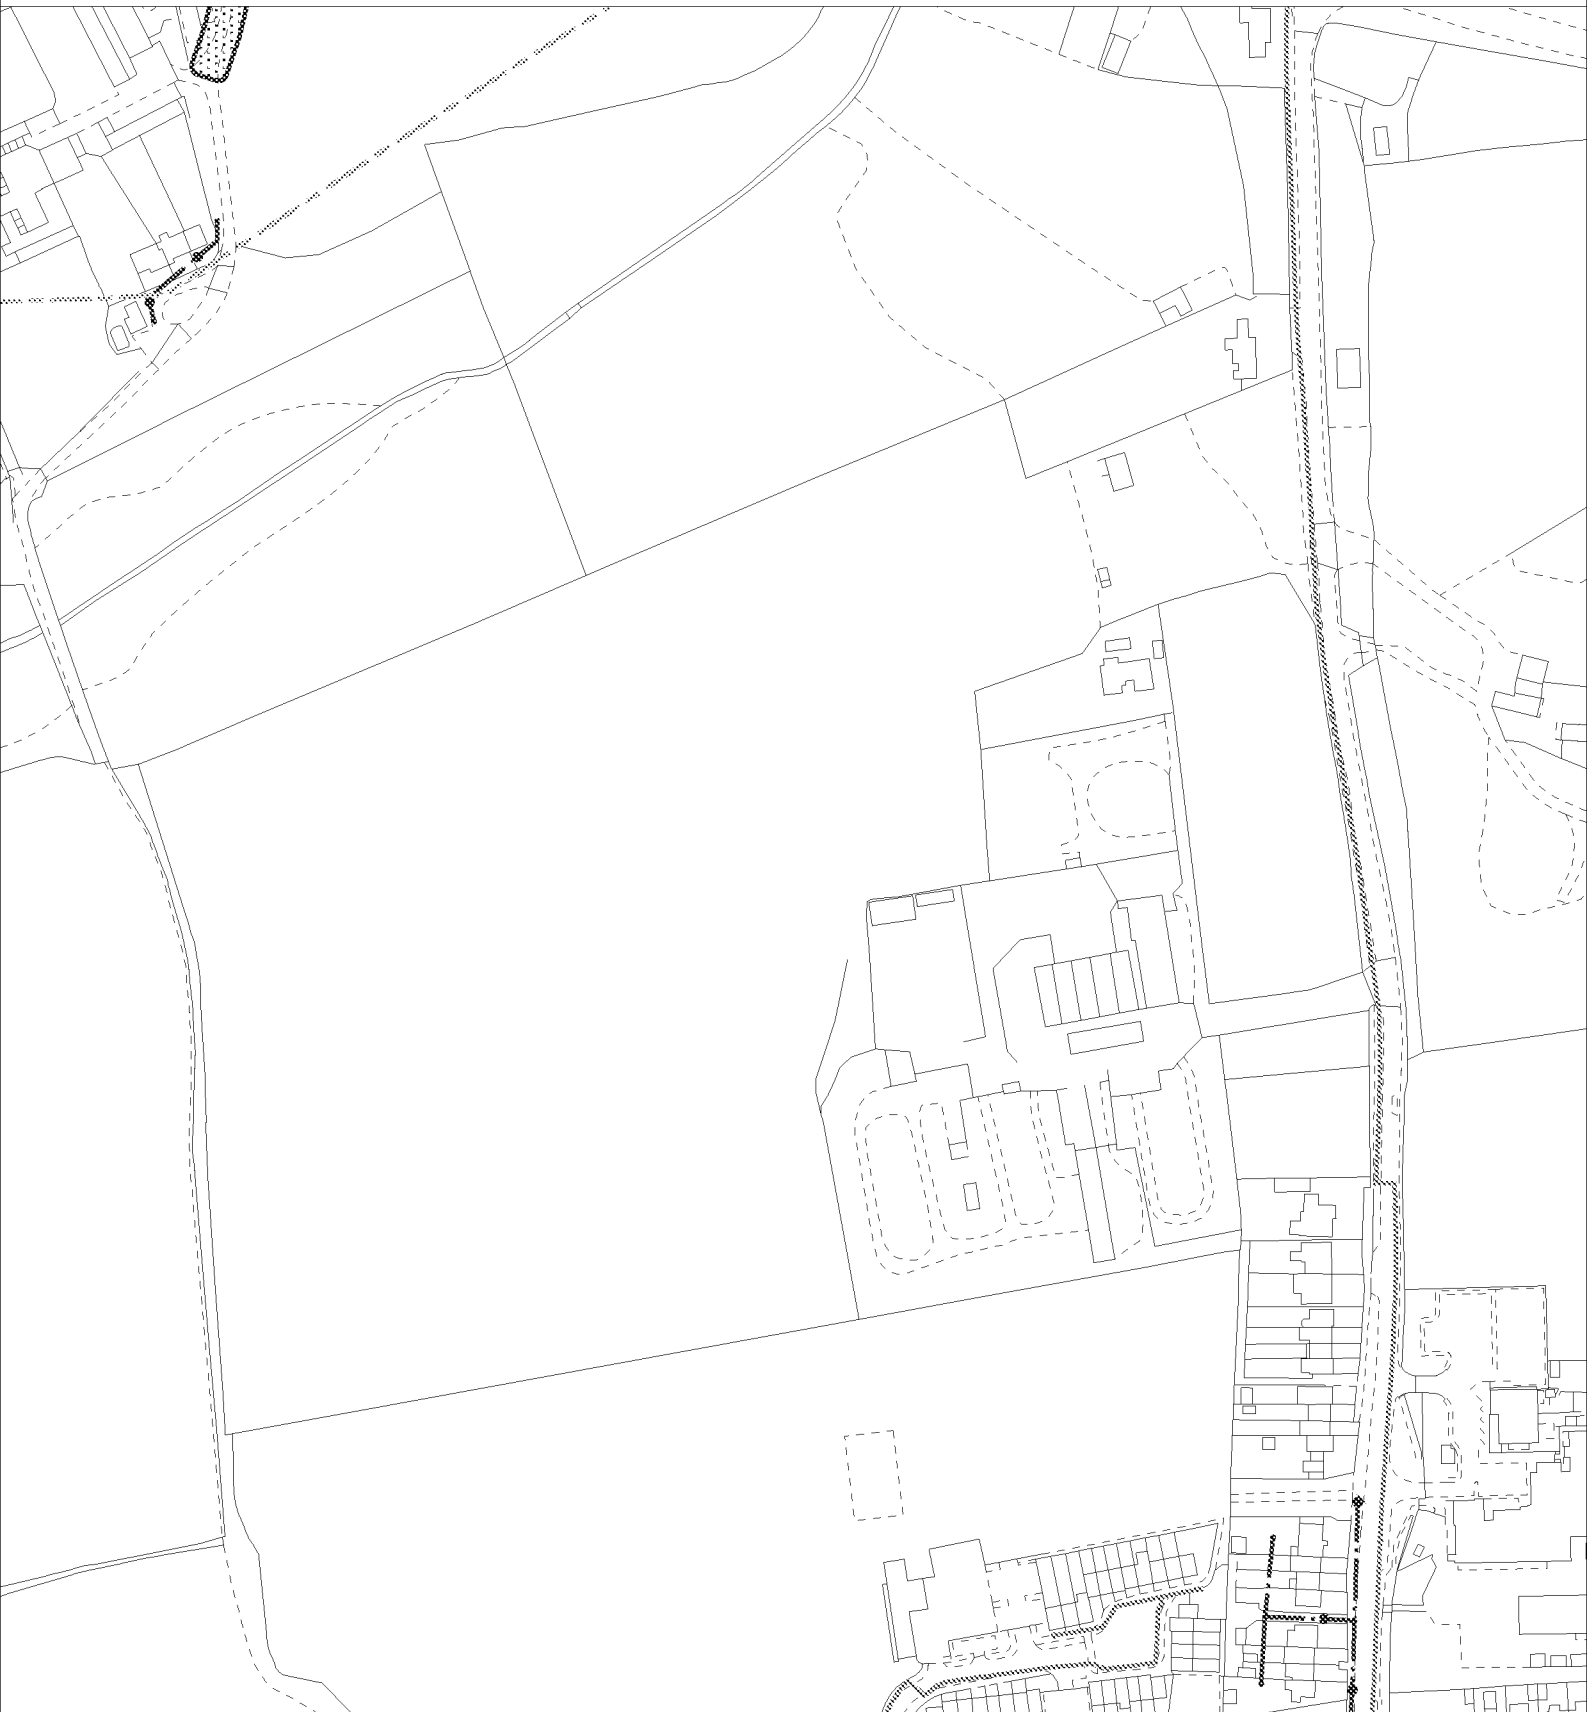

The positions of pipes shown on this plan are believed to be correct, but Southern Water Services Ltd accept no responsibility in the event of inaccuracy. The actual positions should be determined on site.

Based upon Ordnance Survey Digital Data with the permission of the controller of H.M.S.O. Crown Copyright Reserved Licence No. WU 298530

O.S. REF: TQ0605SE

Scale: 1:2500

Screen Print

WARNING: BAC pipes are constructed of Bonded Asbestos Cement

WARNING: Unknown (UNK) materials may include Bonded Asbestos Cement

ARUN DISTRICT COUNCIL A/36/18/OUT



Printed By: chandne

Date: 3-8-2018

Southern Water MapGuide Browser

Requested By: