



Soakaways in soft landscaped areas

These may be fitted with Class A15 ductile iron covers and frames.

Reinstatement to be topsoil and turf above soakaway granular surround

Class D400 manhole cover and frame 600mmx600mm to BS EN 124 to be used in adoptable highways and private roads/drives and car parks with class B125 elsewhere, bedded and haunched with mortar.

All brickwork to be Class B engineering to BS 3921 - 2 courses min; 4 courses max; 225mm thick

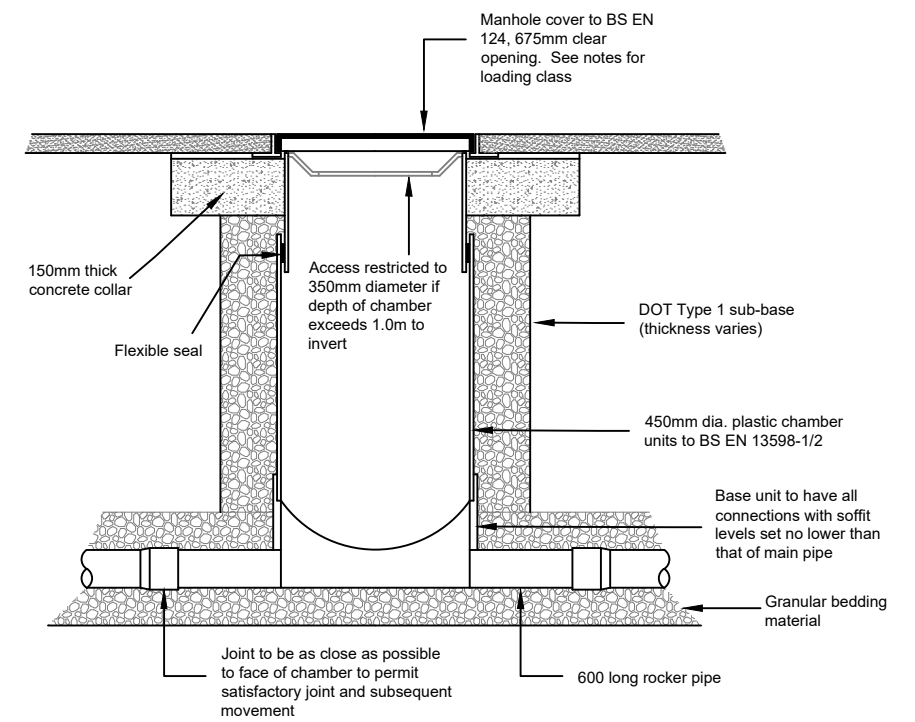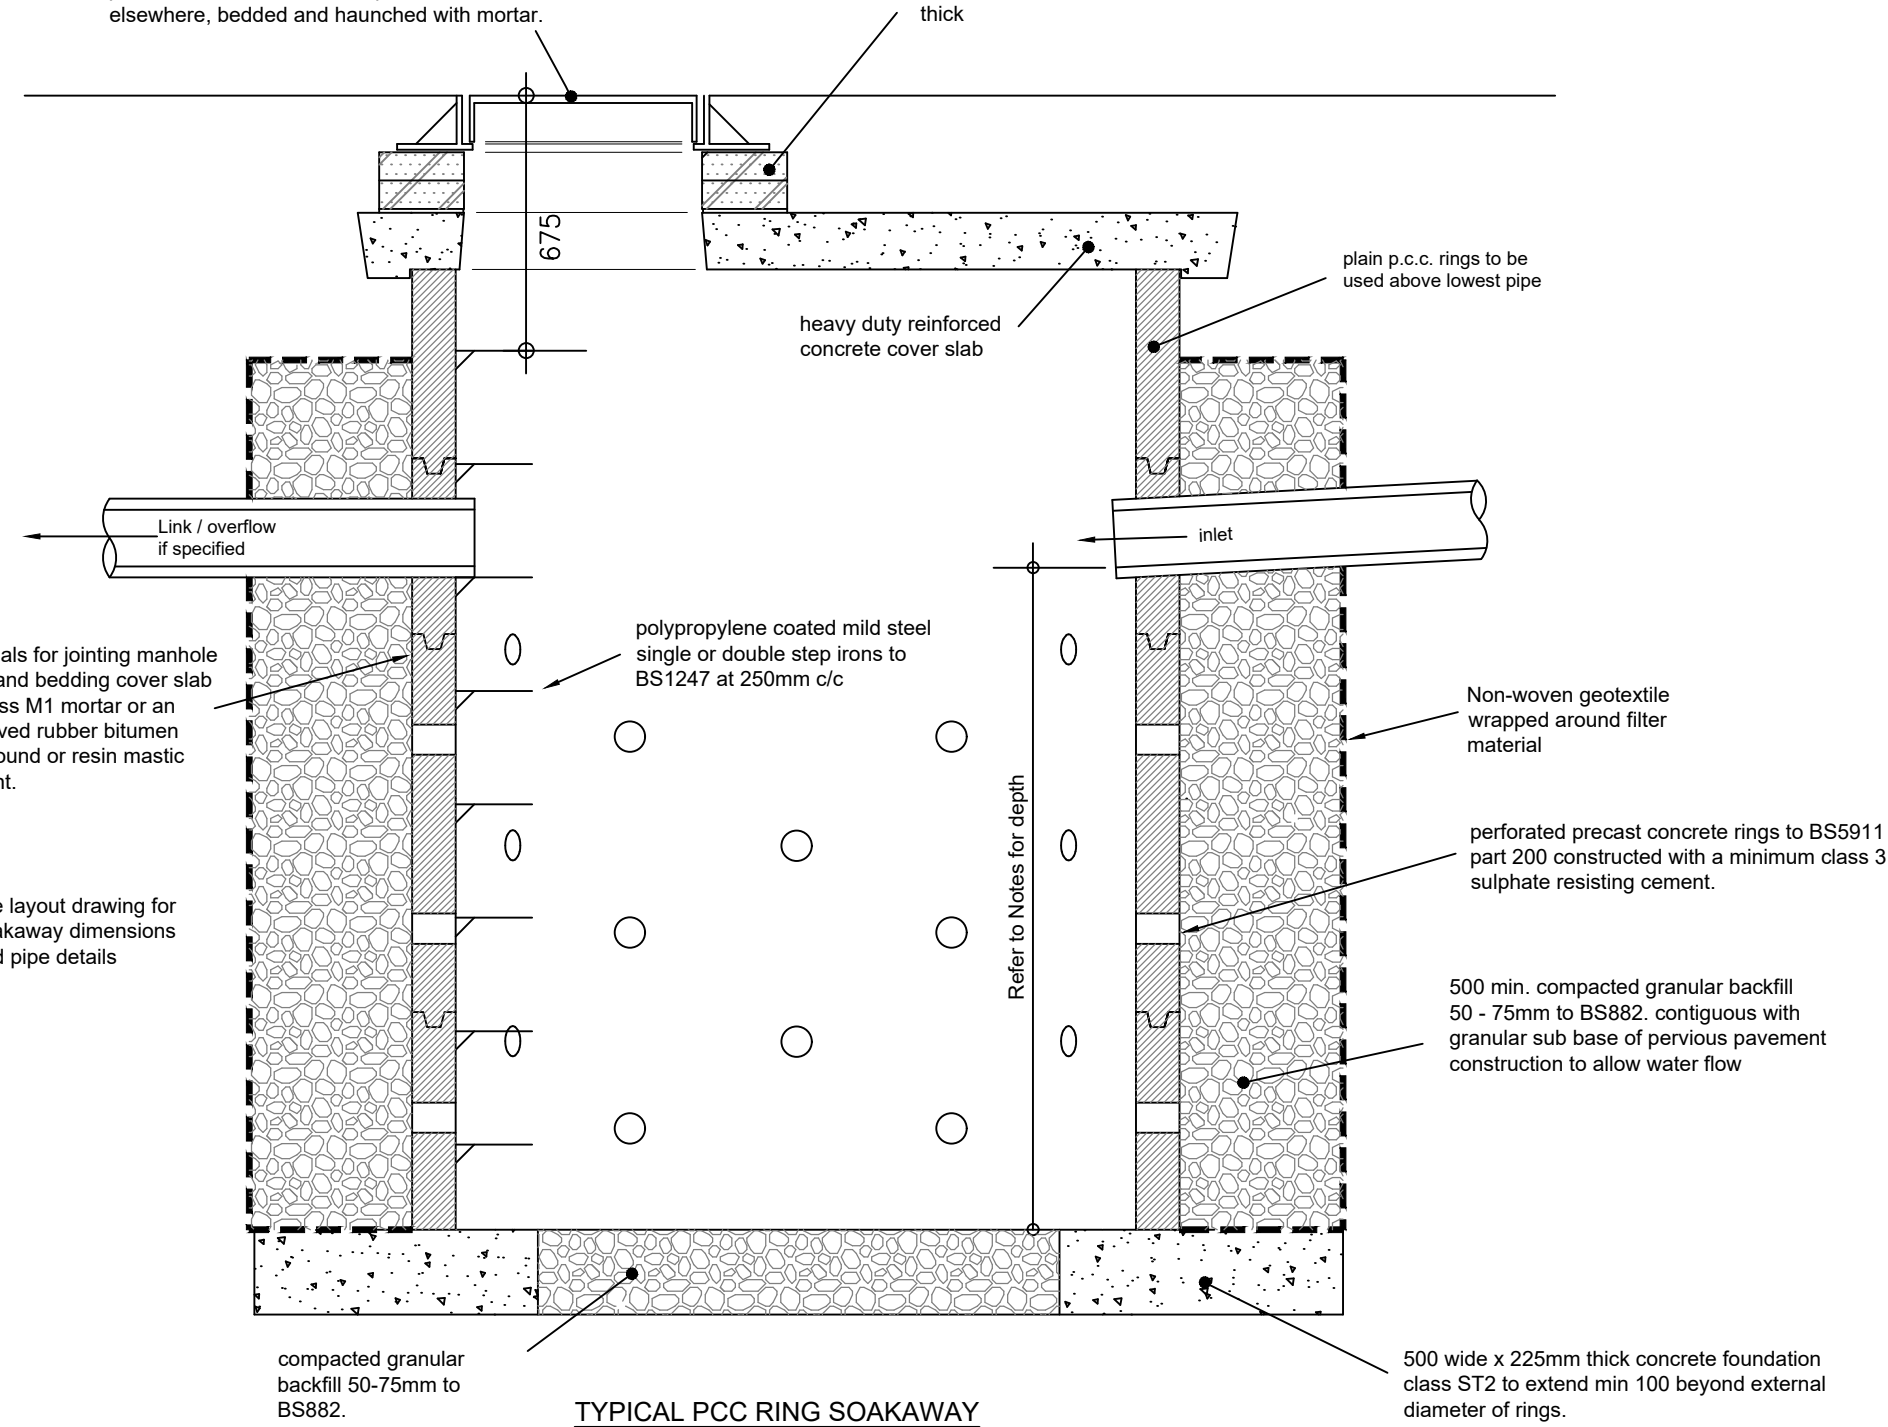

Typical Access Chamber Detail - Type 4
(for use in landscaped areas and footways)
Scale 1:20

-	Original	RTFC	5.3.20
Rev.	Description	Drm.	Date
Project			
Rond Point Ham Manor Way Angmering			
Client			
Mr and Mrs Jones			
Drawing Title			
SW Construction Details			
© This drawing is copyright It may not be copied or reproduced without written authority			
Scale	As shown	At original	A3
Drawing Number	2031/SK3	Revision	-