





A :: CGI Perspective Images
06 scale: N/A

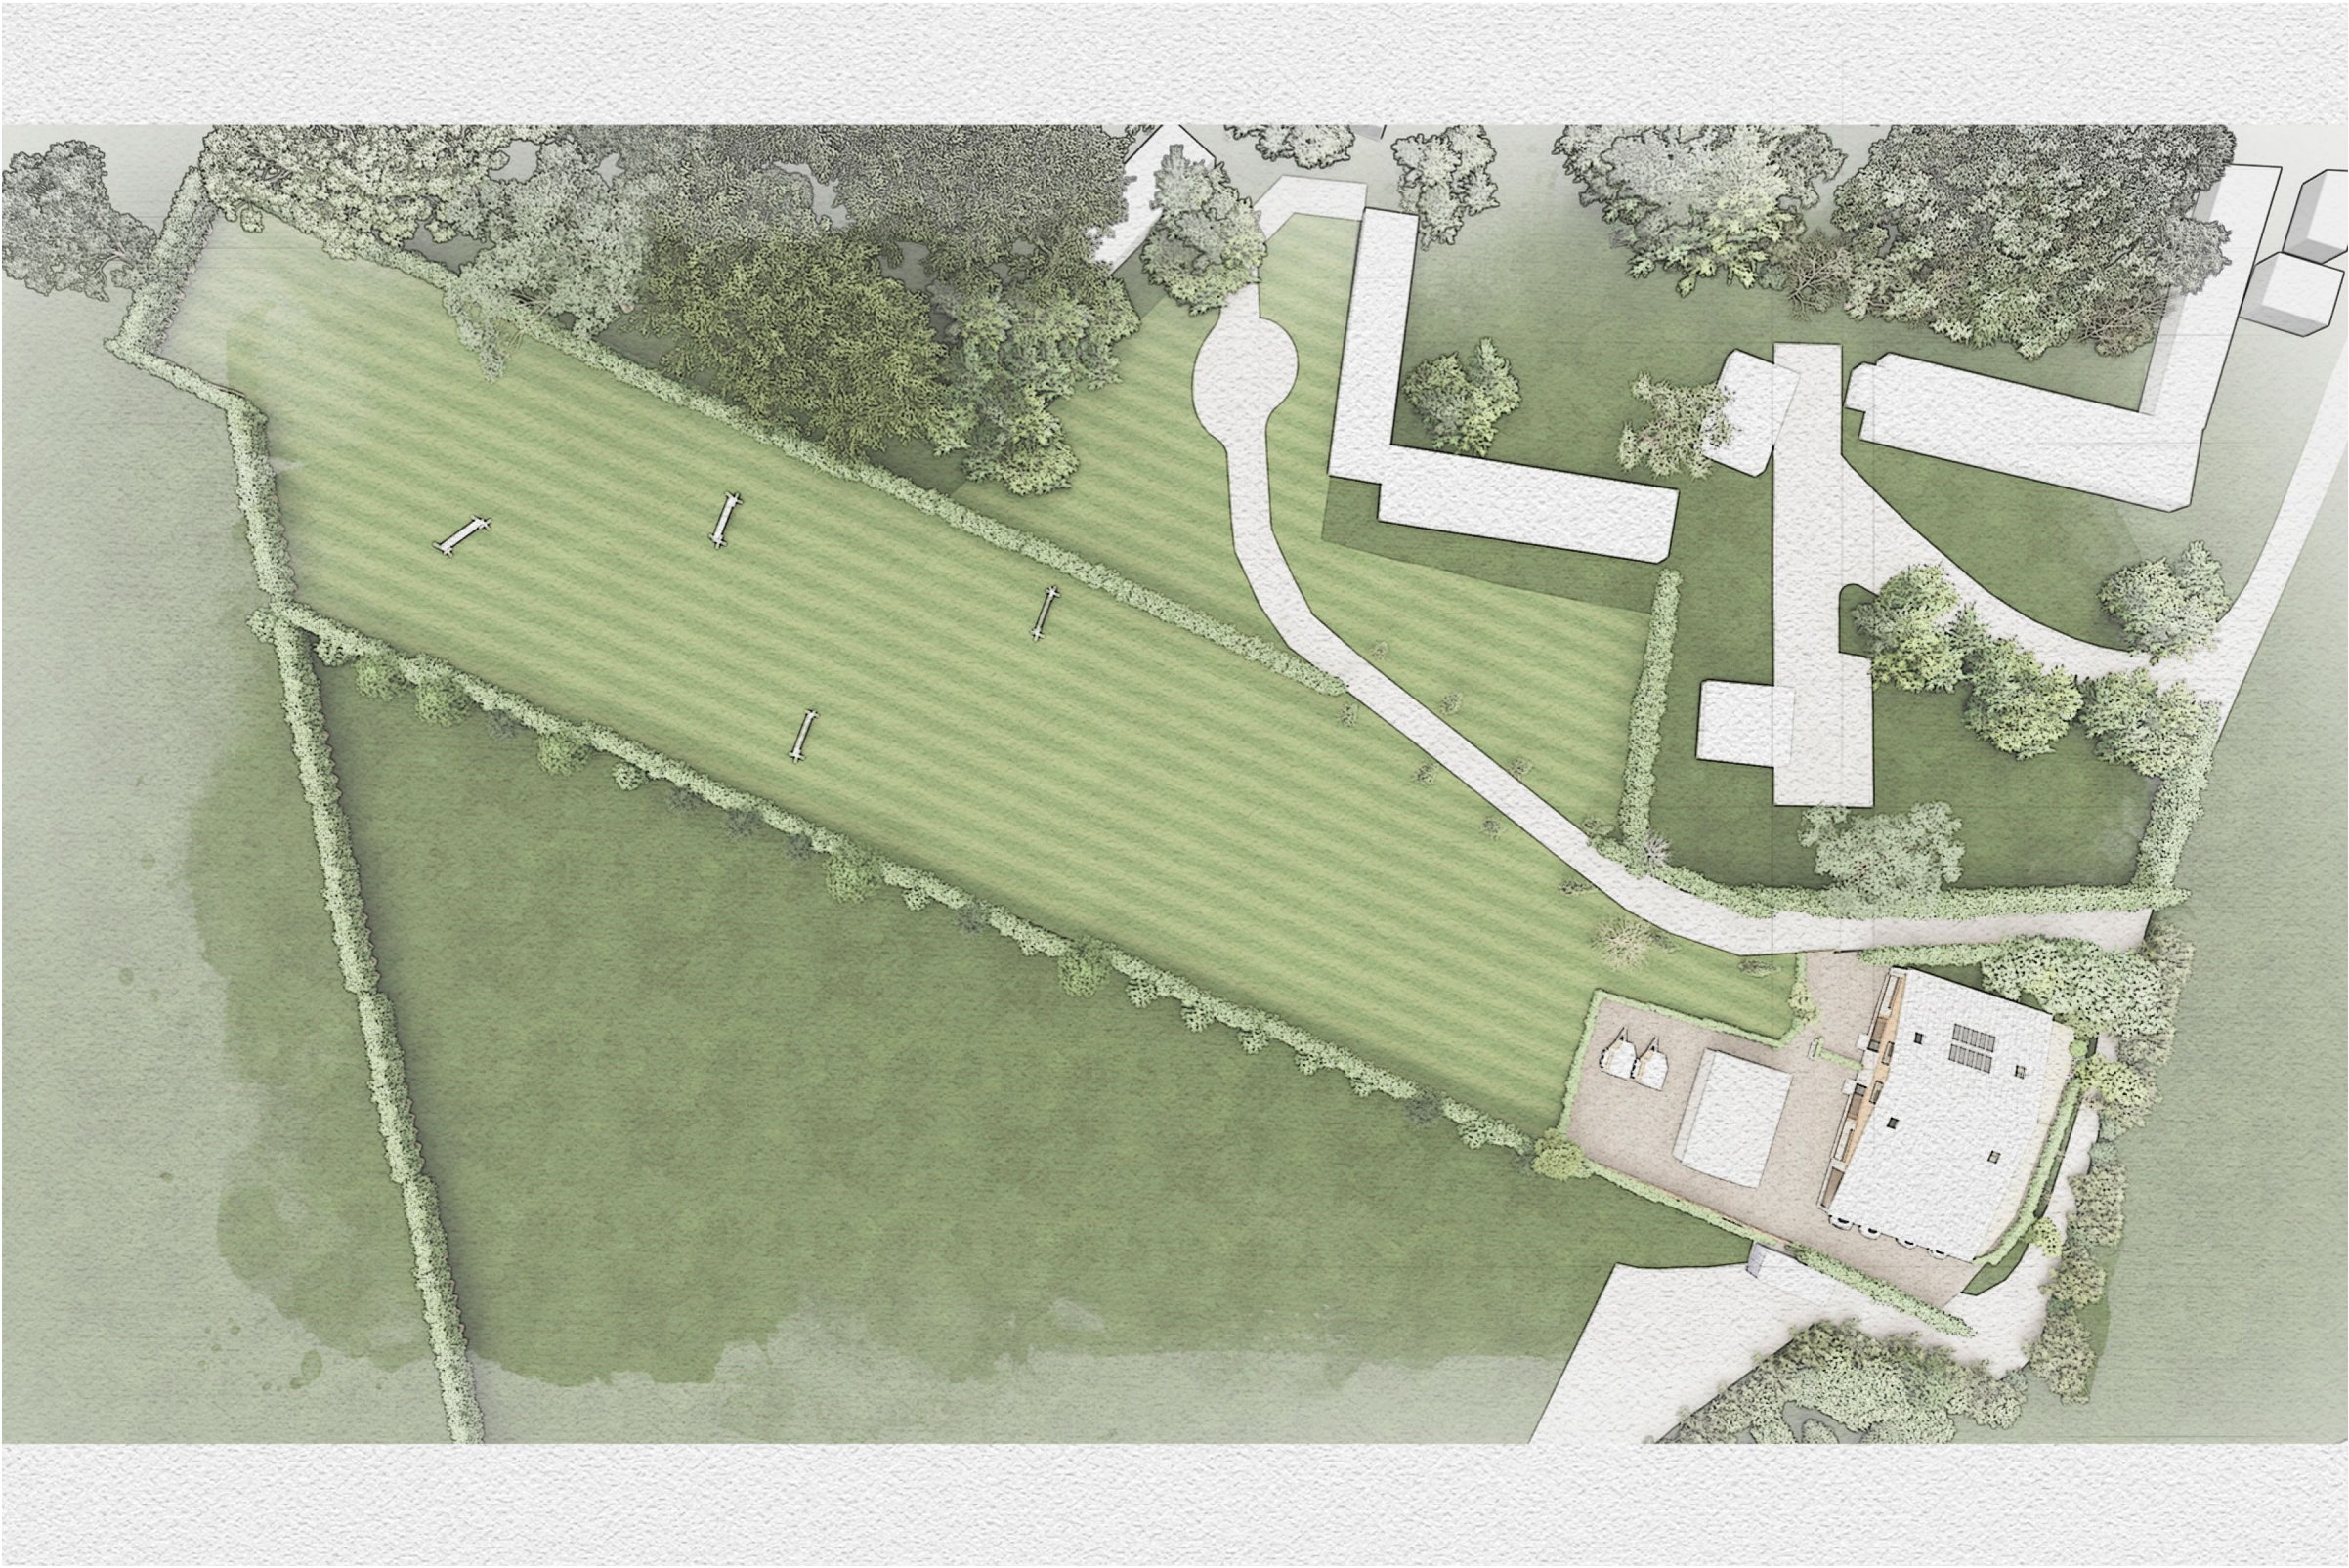

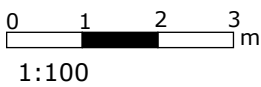

BUILDVIEW

BUILDVIEW STUDIO
www.buildview.co.uk
studio@buildview.co.uk
01903 240330

All dimensions must be checked on site and not scaled from this drawing, apart from the local authority. These drawings have been scaled from the client supplied documents and not surveyed.

Any works commencing on site prior to obtaining full planning and building regulations approval including full condition discharge, is entirely at the client's / contractor's risk.

The contractor is responsible for taking and checking all levels and dimensions prior to ordering materials and starting work on site.

Any discrepancies are to be reported to BuildView prior to commencing any works.

All building work is to be carried out in accordance with building regulations and to the satisfaction of the local authority and as such additional unforeseen building works may be required on site.

These drawings do not constitute full working drawings.

All drawings are copyright of BuildView and may not be copied or reproduced by any third party without prior written consent.

Party walls actions are the responsibility of the client

House Remodel
Manor Barn Ecclesden Lane
Angmering
West Sussex
United Kingdom
BN16 4DQ

Client:
Mr & Mrs Lower

Title:
Barn Conversion to holiday lets cottages

Rev 2 - Meeting Updates

Date: February 3, 2022
Job 2059

Sheet:
A 06

