

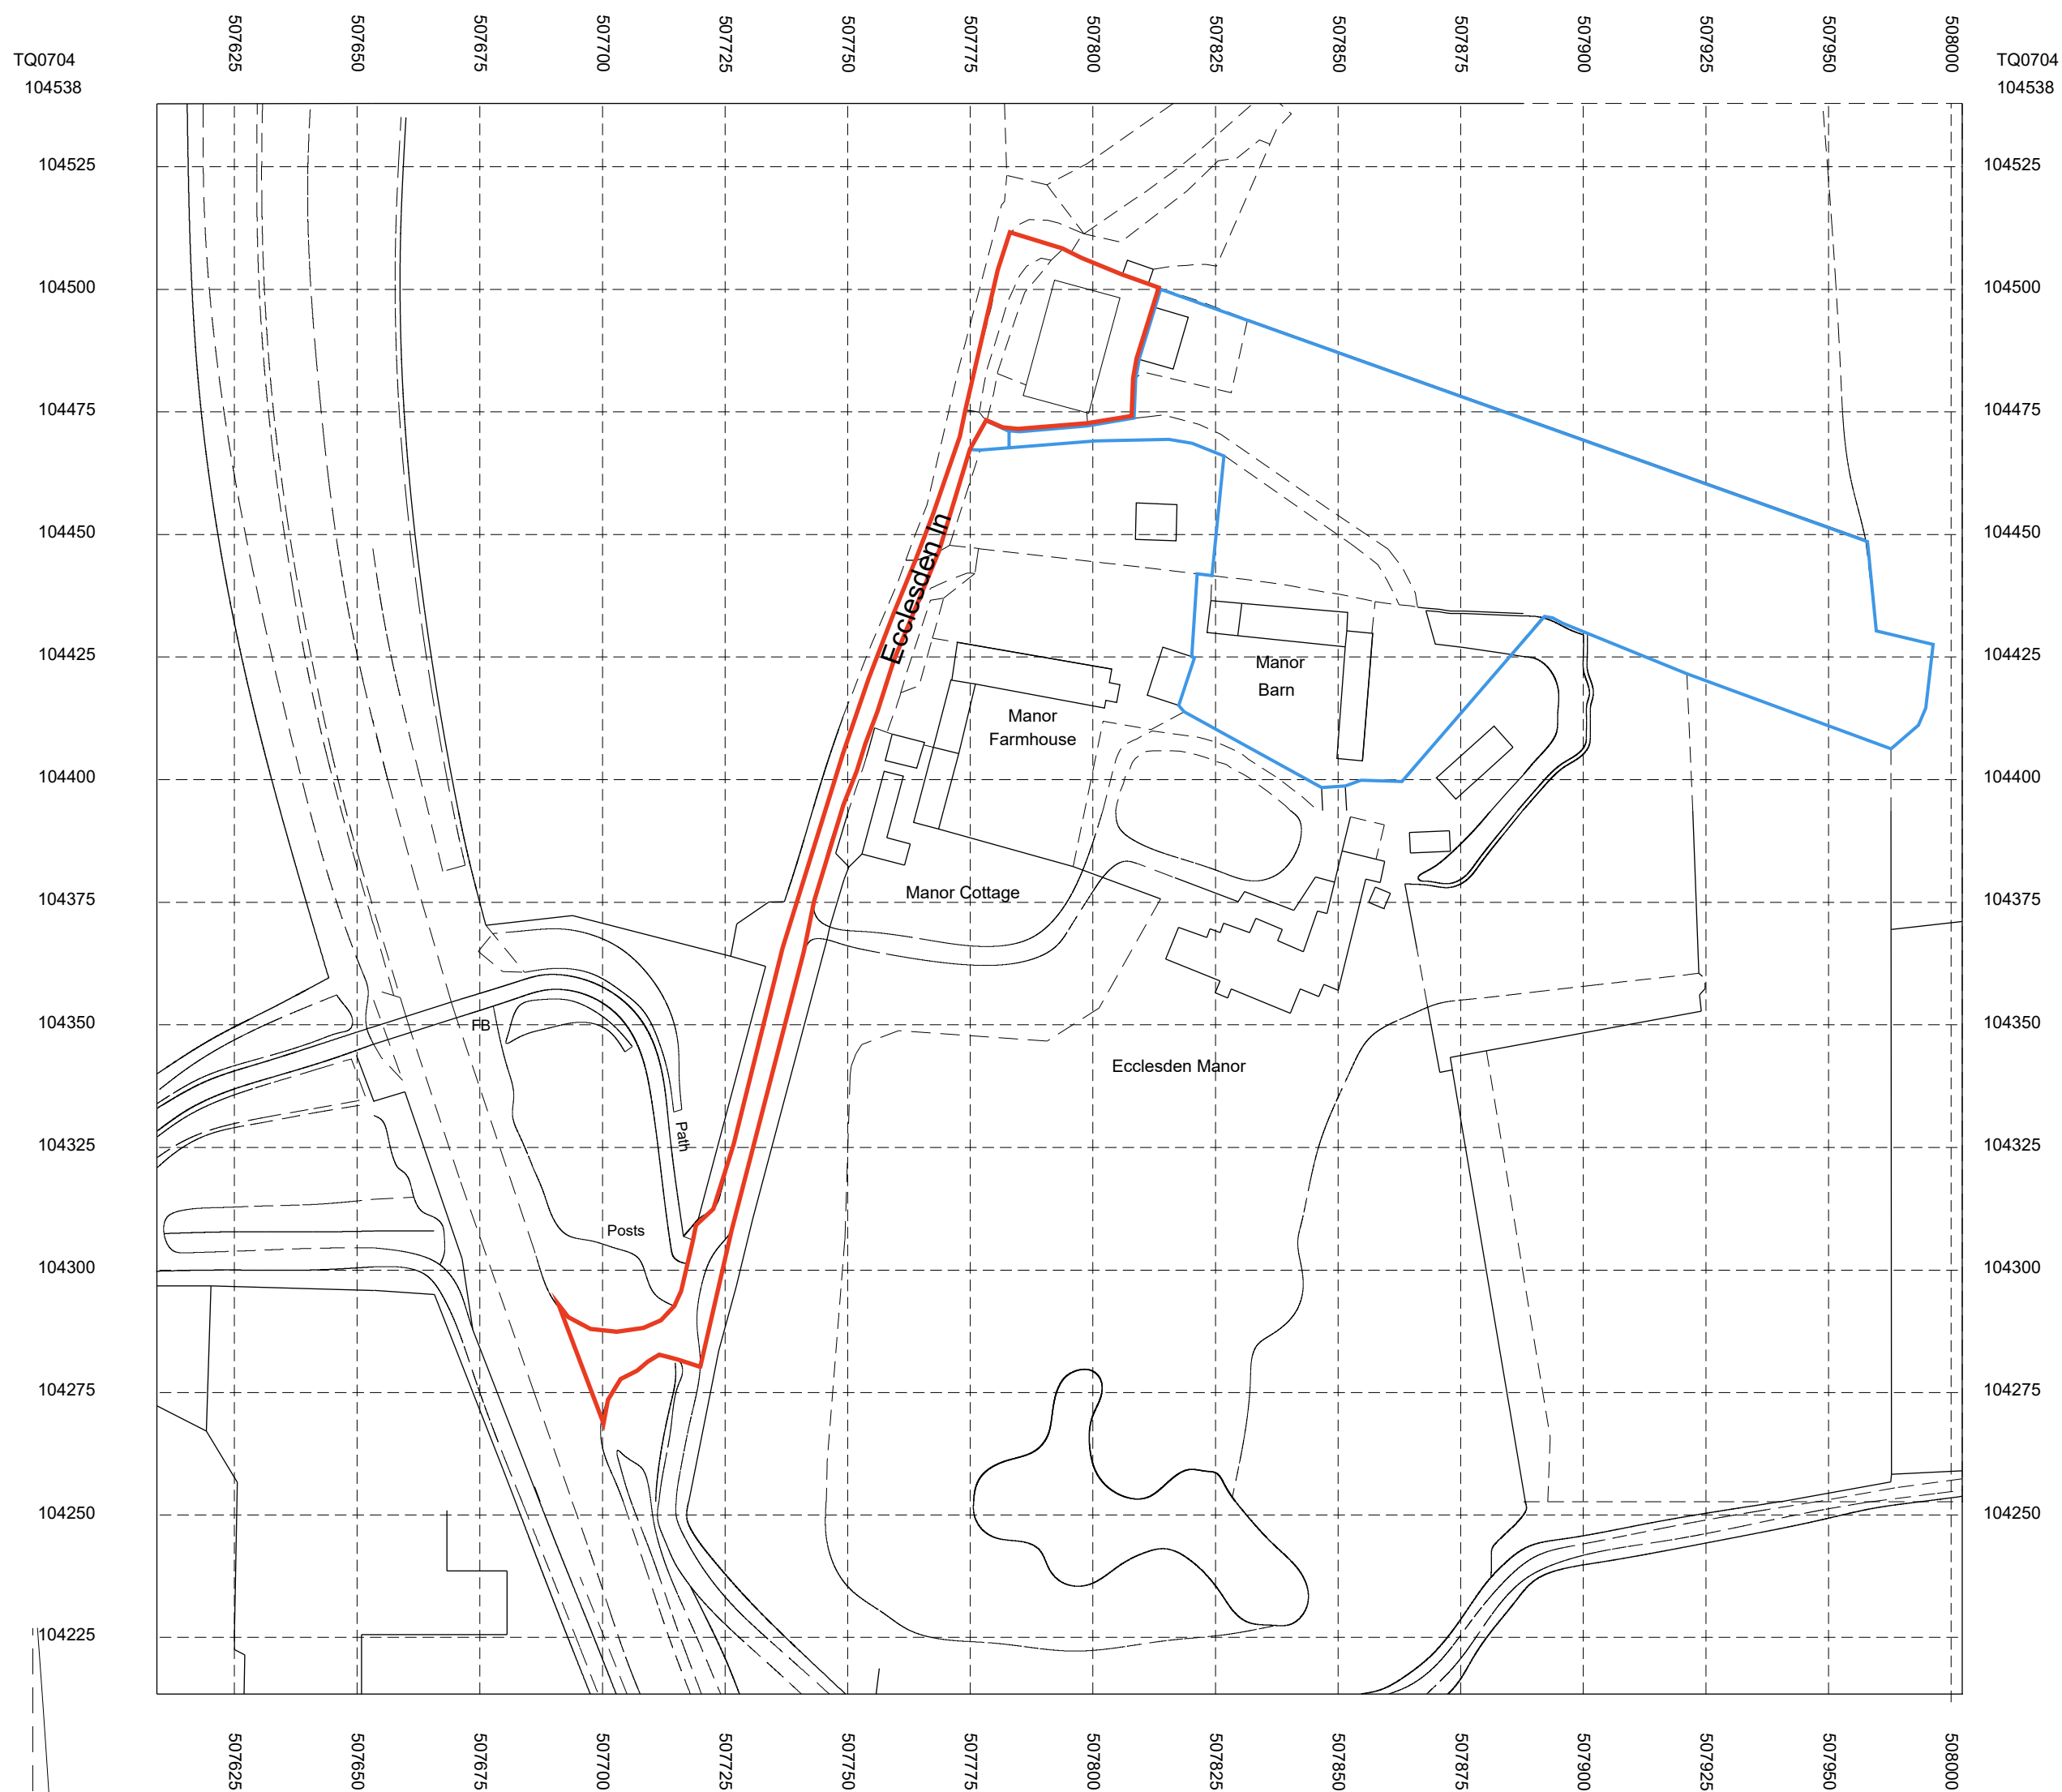
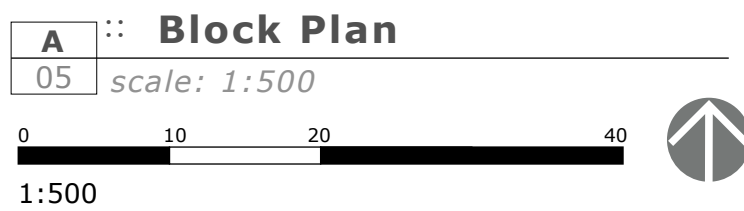


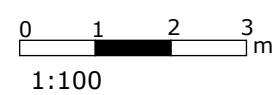

© Crown copyright 2021 Ordnance Survey 100053143
Heights © Environment Agency copyright and/or database right. All rights reserved.

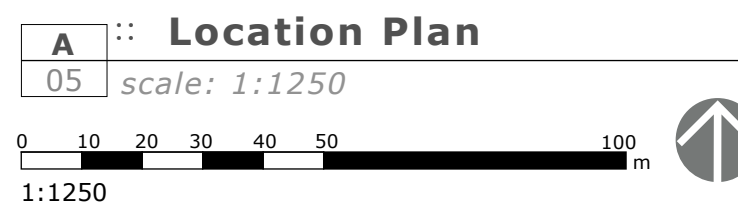

```
!"#&%&#()*+ "%#,
0001')23452501671)8
9#(427:.)23452501671)8
01903 240330
```

[illegible]

33+?2342=@+07(8+29+7#+'\$+6"((2\$4+7)#2+=+'6
02#>+?)2342=@+(\$@)3"C7C=9+=4+7#7#>+\$9"C9?
#>3+376"3")#7>2#*#="+7"9+9)6>+"442C7="3"
)=77(\$9\$5="+?)2342=@+07(89+<""\$'+(\$H)2(\$4+7=
B>+\$9\$+4("02=@9+47+=7#67=9C#)#\$+?)33+07(8:
4("02=@91

```

;33+4("02=@9+("$+67A"(2@>#+7?+F)234G2S0+
=7#
"$+67A2$4+7(+($A(74)6$4+*+="+#>2(4+A")#*+
02#>7)##A(27(+0(2$="+67=9$=#1

J")(#*+0"339+"6C7=9+("$+#+$($9A7=92"232#*+7
63?2$=#

```

House Remodel
Manor Barn Ecclesden
Lane
Angmering
West Sussex
United Kingdom
BN16 4DQ

Client:
Mr & Mrs Lower

Title:
Barn Conversion to
holiday lets cottages

N\$5+.⁺O+P\$\$C=@+QA4";

!"#\$%	&\$'()''(*+,-+./..
K7'	./LM

Sheet:

A 05

