



Planning and Development Services
Arun District Council
Arun Civic Centre
Maltravers Road
Littlehampton
West Sussex
BN17 5LF

Developer Services
Southern Water
Sparrowgrove House
Sparrowgrove
Otterbourne
Hampshire
SO21 2SW

Your Ref

A/38/18/RES

Our Ref

PLAN-024537

Date

19/09/2018

Dear Sirs,

Proposal: Proposal: Approval of reserved matters following outline consent A/51/14/OUT relating to appearance, landscaping, layout & scale for demolition of the existing Manor Nursery Garden Centre & hard standing & redevelopment for 32No. dwellings with associated access, public open space & landscaping. Site: Manor Nursery, High Street, Angmering, BN16 4AW. A/38/18/RES

Thank you for your letter of 29/08/2018.


The comments in our response dated on 10/05/2018 remain unchanged and valid for the amended details.

Yours sincerely,



Luis Silva
Developer Services

SOUTHERN WATER

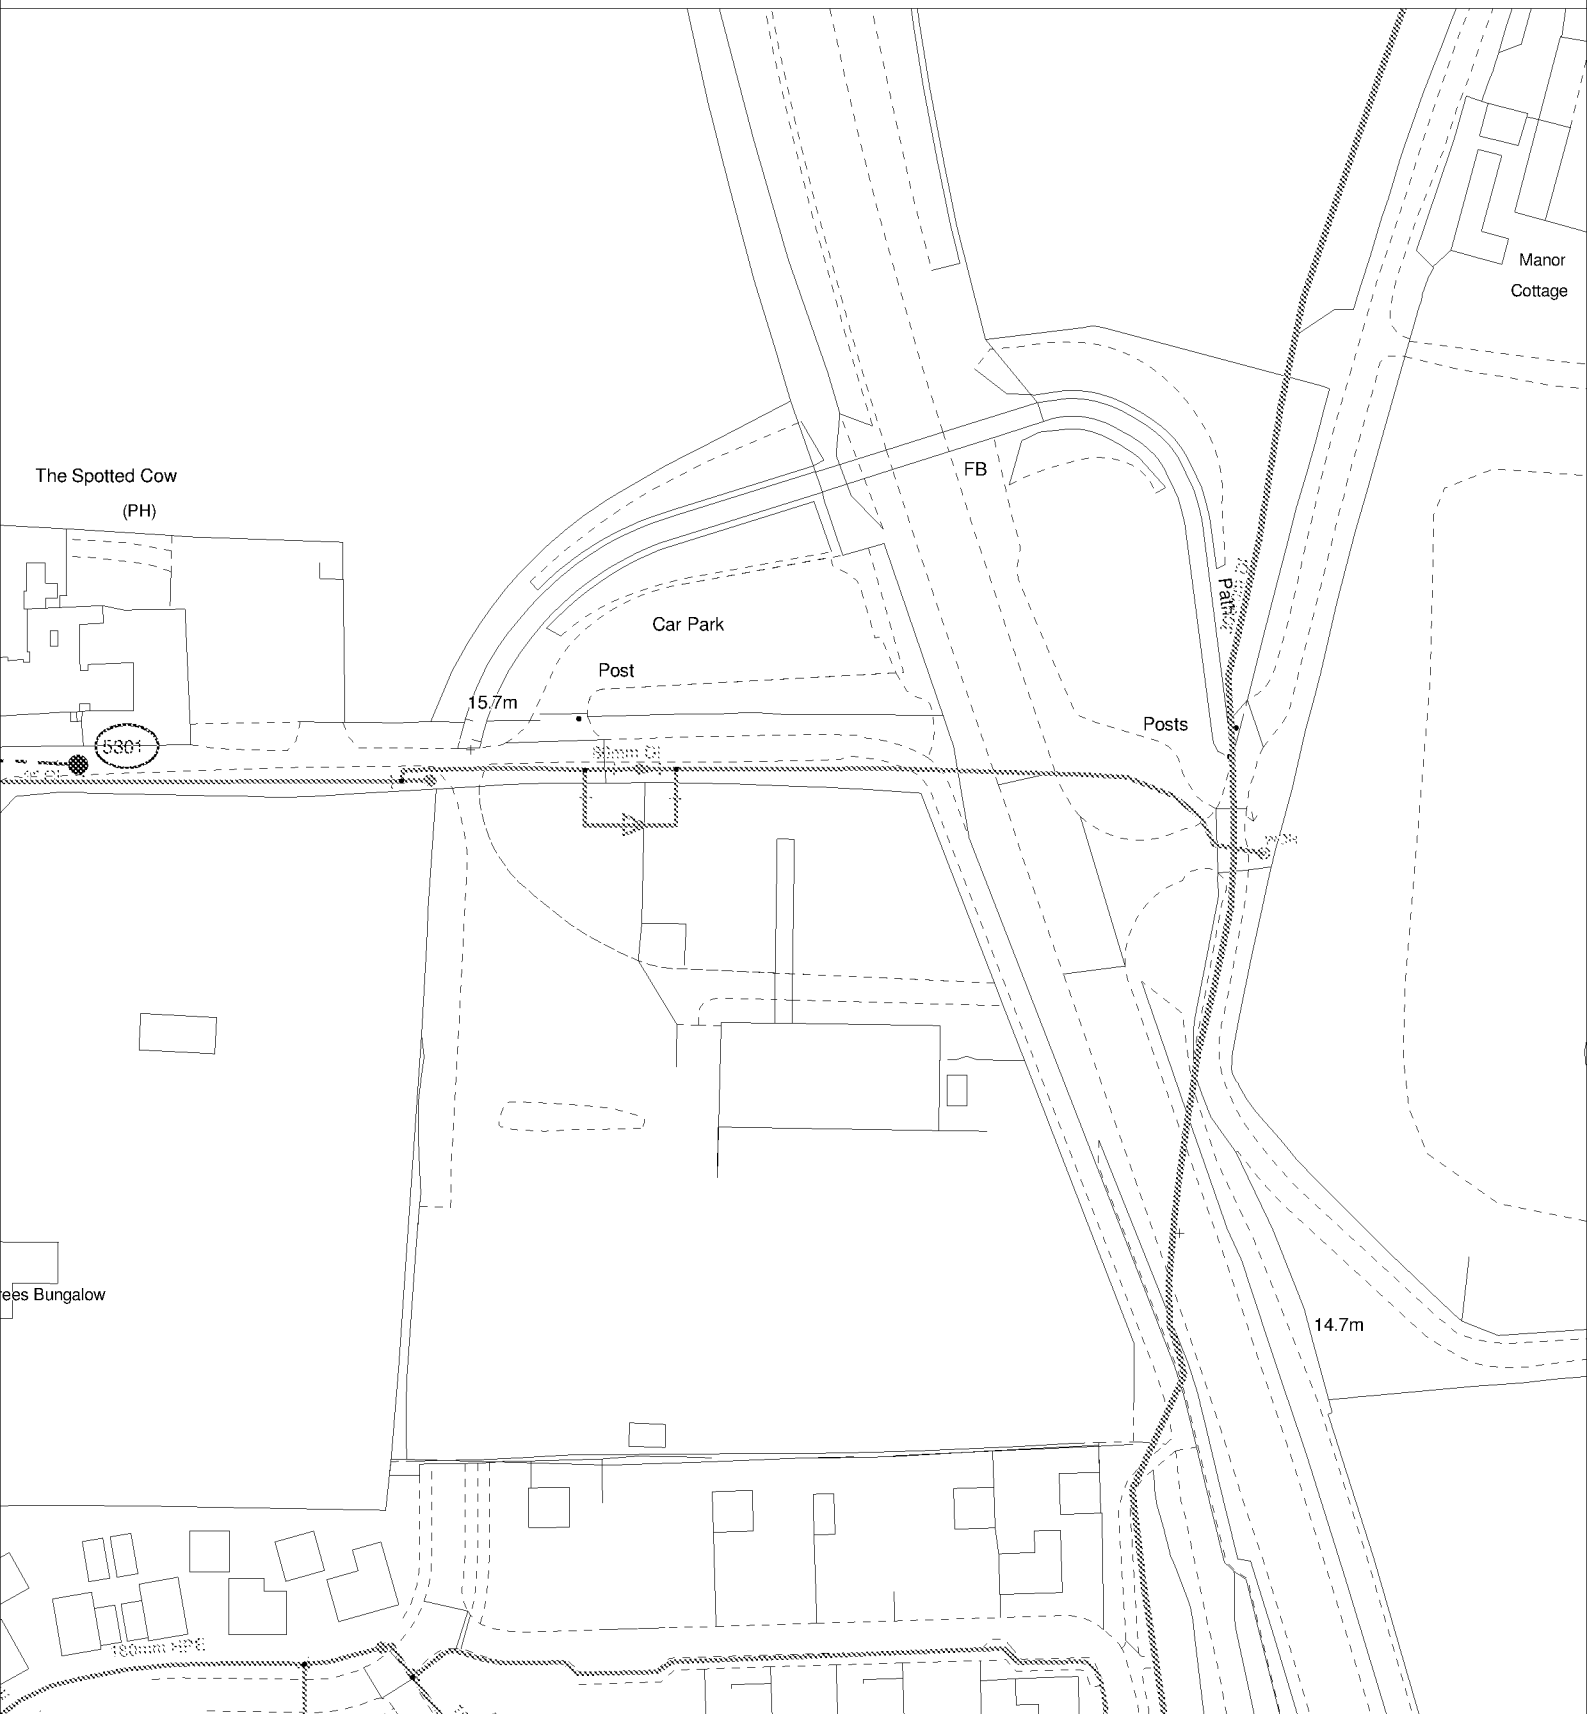

The positions of pipes shown on this plan are believed to be correct, but Southern Water Services Ltd accept no responsibility in the event of inaccuracy. The actual positions should be determined on site.

Based upon Ordnance Survey Digital Data with the permission of the controller of H.M.S.O. Crown Copyright Reserved Licence No. WU 298530

O.S. REF: TQ0704SE

Scale: 1:1250

Screen Print

WARNING: BAC pipes are constructed of Bonded Asbestos Cement

WARNING: Unknown (UNK) materials may include Bonded Asbestos Cement

ARUN DISTRICT COUNCIL A/36/18/RES



Printed By: krispad

Date: 27-4-2018

Southern Water MapGuide Browser

Requested By: