




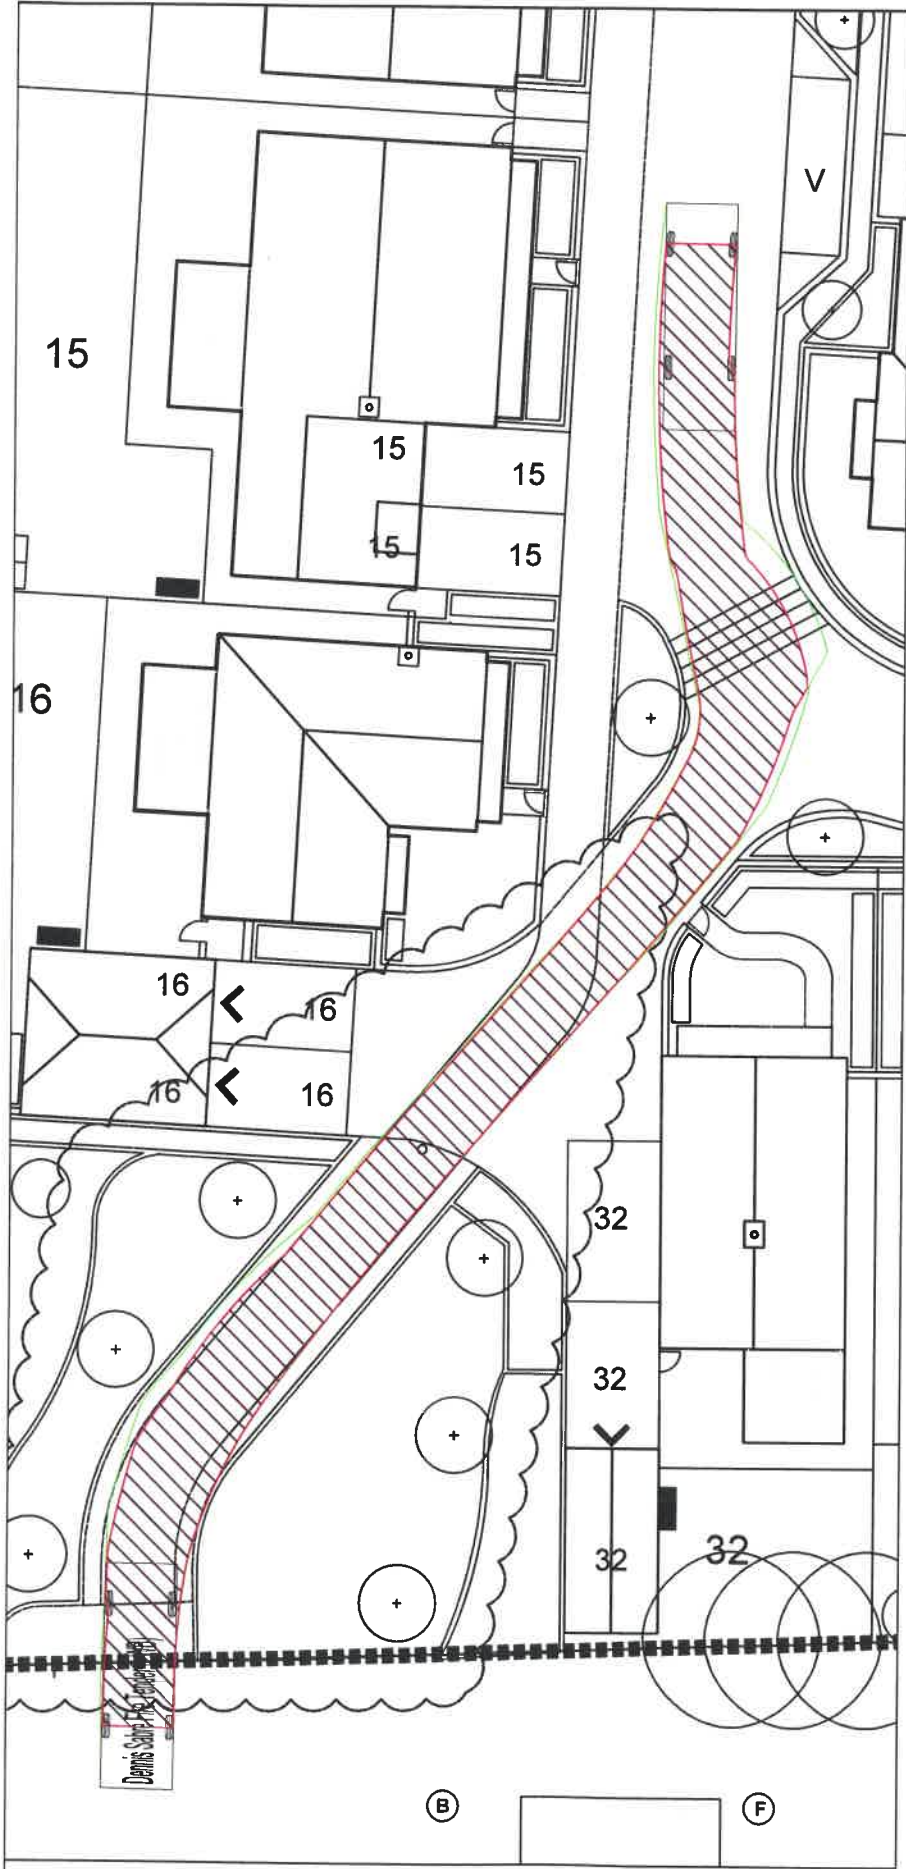

DENNIS SABRE FIRE TENDER (LWB)
TRACKING AROUND THE SITE
SCALE 1:250

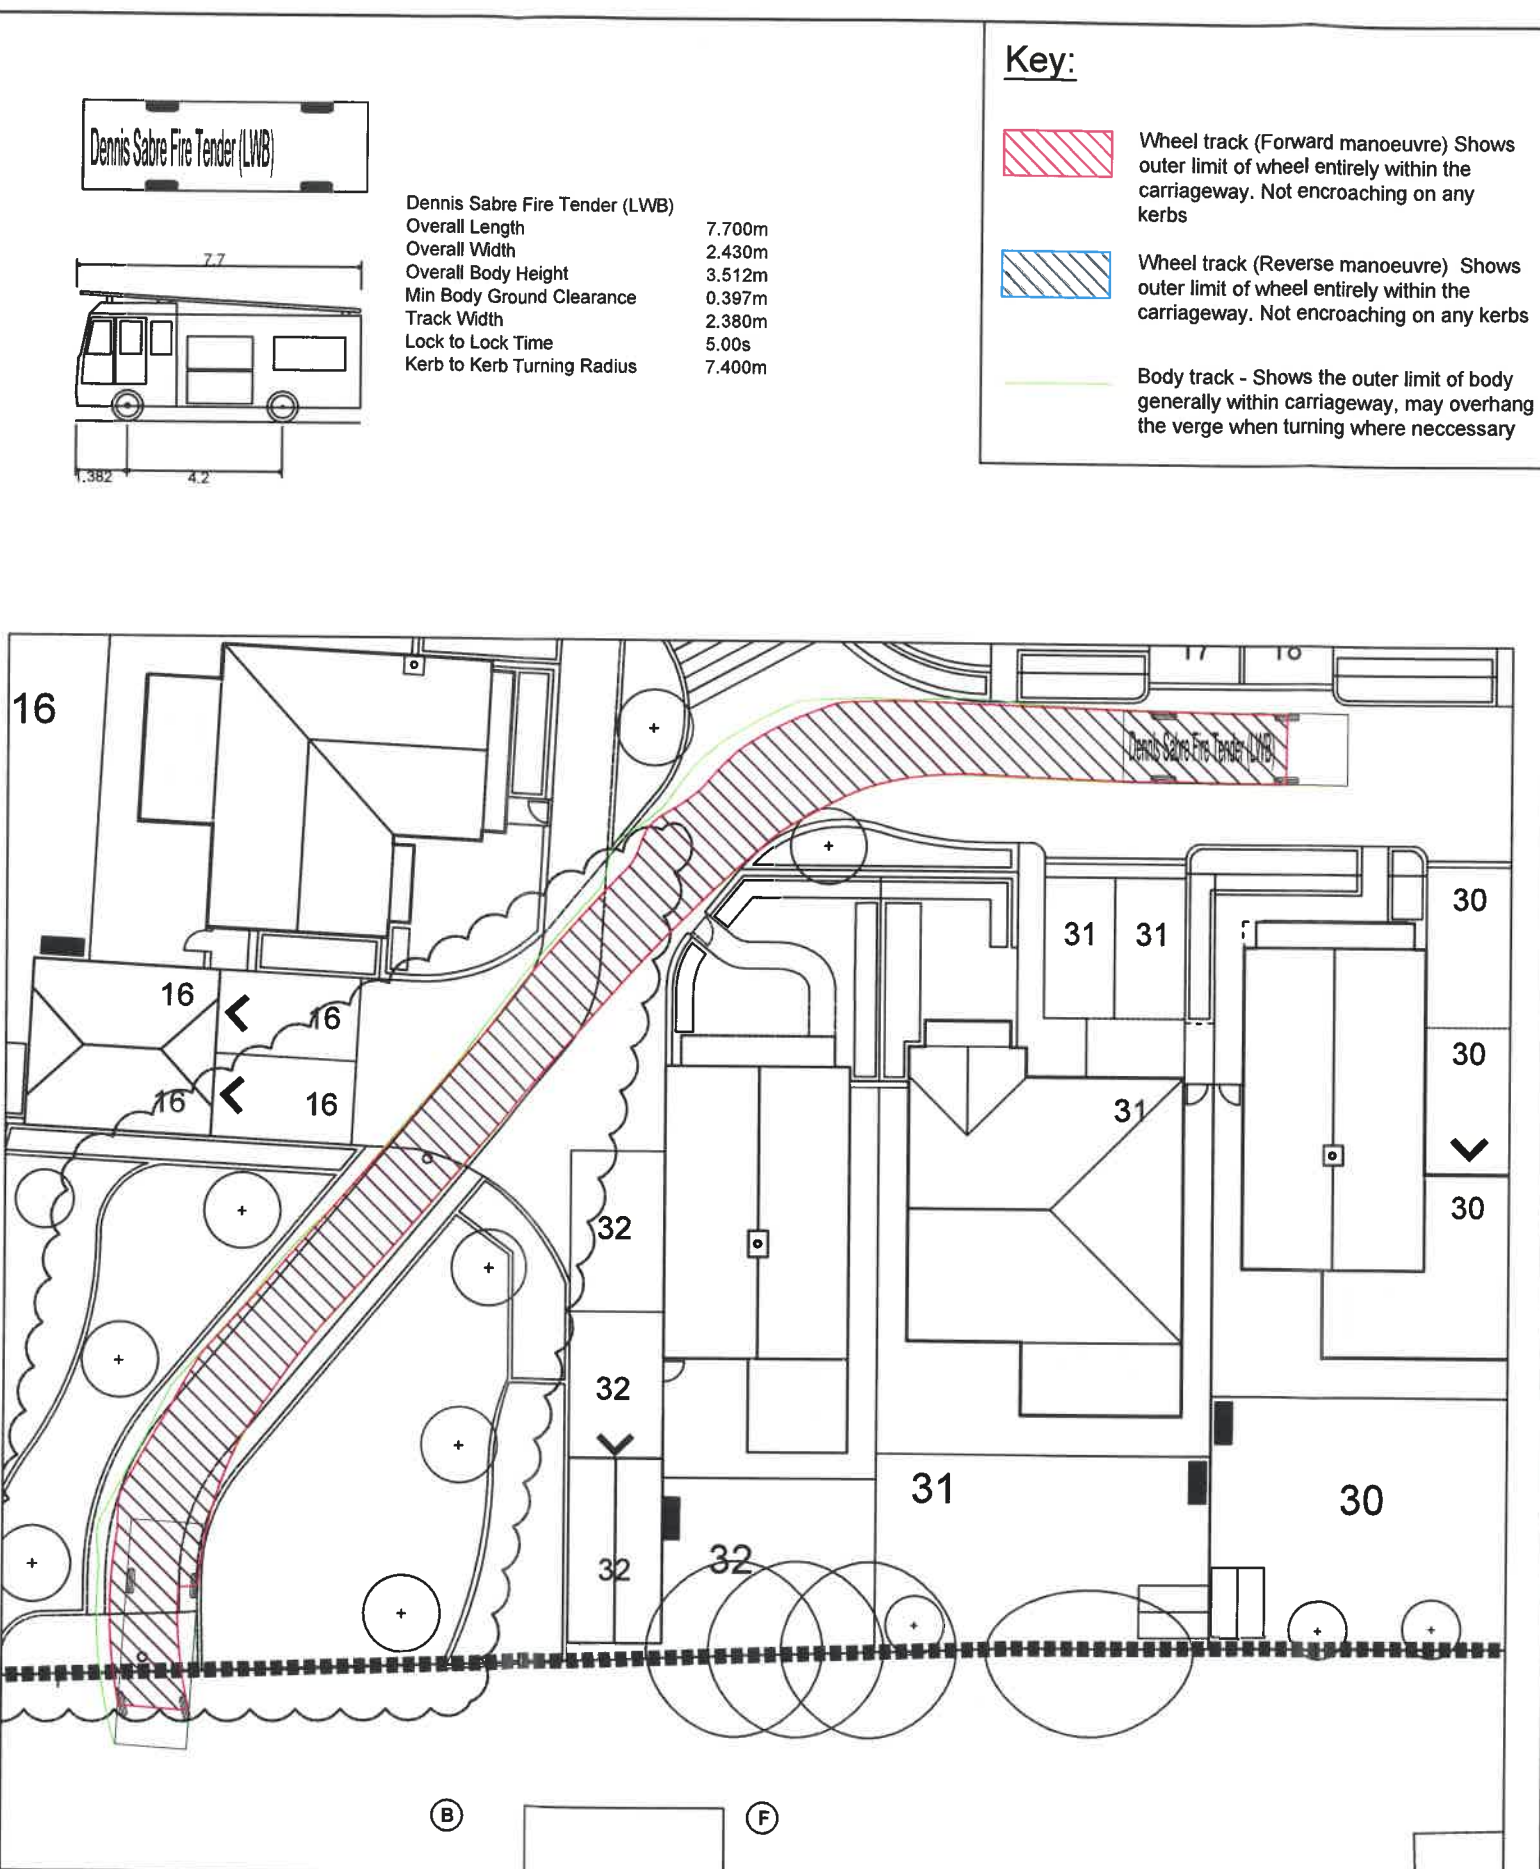

DENNIS SABRE FIRE TENDER (LWB)
TRACKING AROUND THE SITE
SCALE 1:250

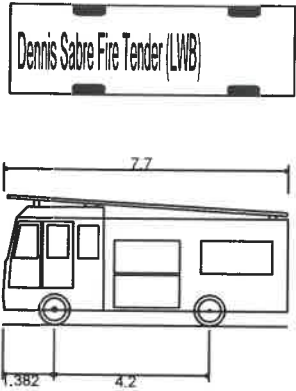

Dennis Sabre Fire Tender (LWB)
Overall Length 7.700m
Overall Width 2.430m
Overall Body Height 3.512m
Min Body Ground Clearance 0.397m
Track Width 2.380m
Lock to Lock Time 5.00s
Kerb to Kerb Turning Radius 7.400m

Key:

- Wheel track (Forward manoeuvre) Shows outer limit of wheel entirely within the carriageway. Not encroaching on any kerbs
- Wheel track (Reverse manoeuvre) Shows outer limit of wheel entirely within the carriageway. Not encroaching on any kerbs
- Body track - Shows the outer limit of body generally within carriageway, may overhang the verge when turning where necessary

- NOTES:
1. All dimensions to be checked on site. All details and dimensions relating to sub-Contractors work must be checked and agreed between the sub-Contractor or supplier and the general Contractor.
 2. This drawing is to be read in conjunction with all relevant Architect's and Engineer's drawings and specification.
 3. The main Contractor is responsible for ensuring the stability of the structure whilst the works are in progress.
 4. Any information given regarding existing underground services is given in good faith after consultation with the relevant authority. No liability is accepted by the Consultant and the main Contractor is responsible for obtaining and checking all information and taking due care and attention whilst undertaking the works.

DATE	INT	DESCRIPTION	CHK
Issue Status FOR APPROVAL			
11 Tungsten Building George Street Fishersgate Sussex BN41 1RA Tel: 01273 424424 Fax: 01273 424425 email: design@civil.co.uk		the civil engineering practice	
CLIENT ROFFEY HOMES			
PROJECT MANOR NURSERY ANGMERING			
TITLE SITE LAYOUT FIRE TENDER TRACKING			
DRAWN J Passmore	DATE Sept 2018	PROJECT NO. 22995	
ENGINEER S Magowan	CHECKED	REV.	
SCALE 1:250 @ A3		712	