

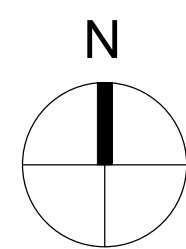


[illegible]

© ECE Architecture Limited. No dimensions to be scaled from drawing except for the purposes of Planning Applications. The contractor should check all dimensions on site. It is the contractors responsibility to ensure compliance with Building Regulations

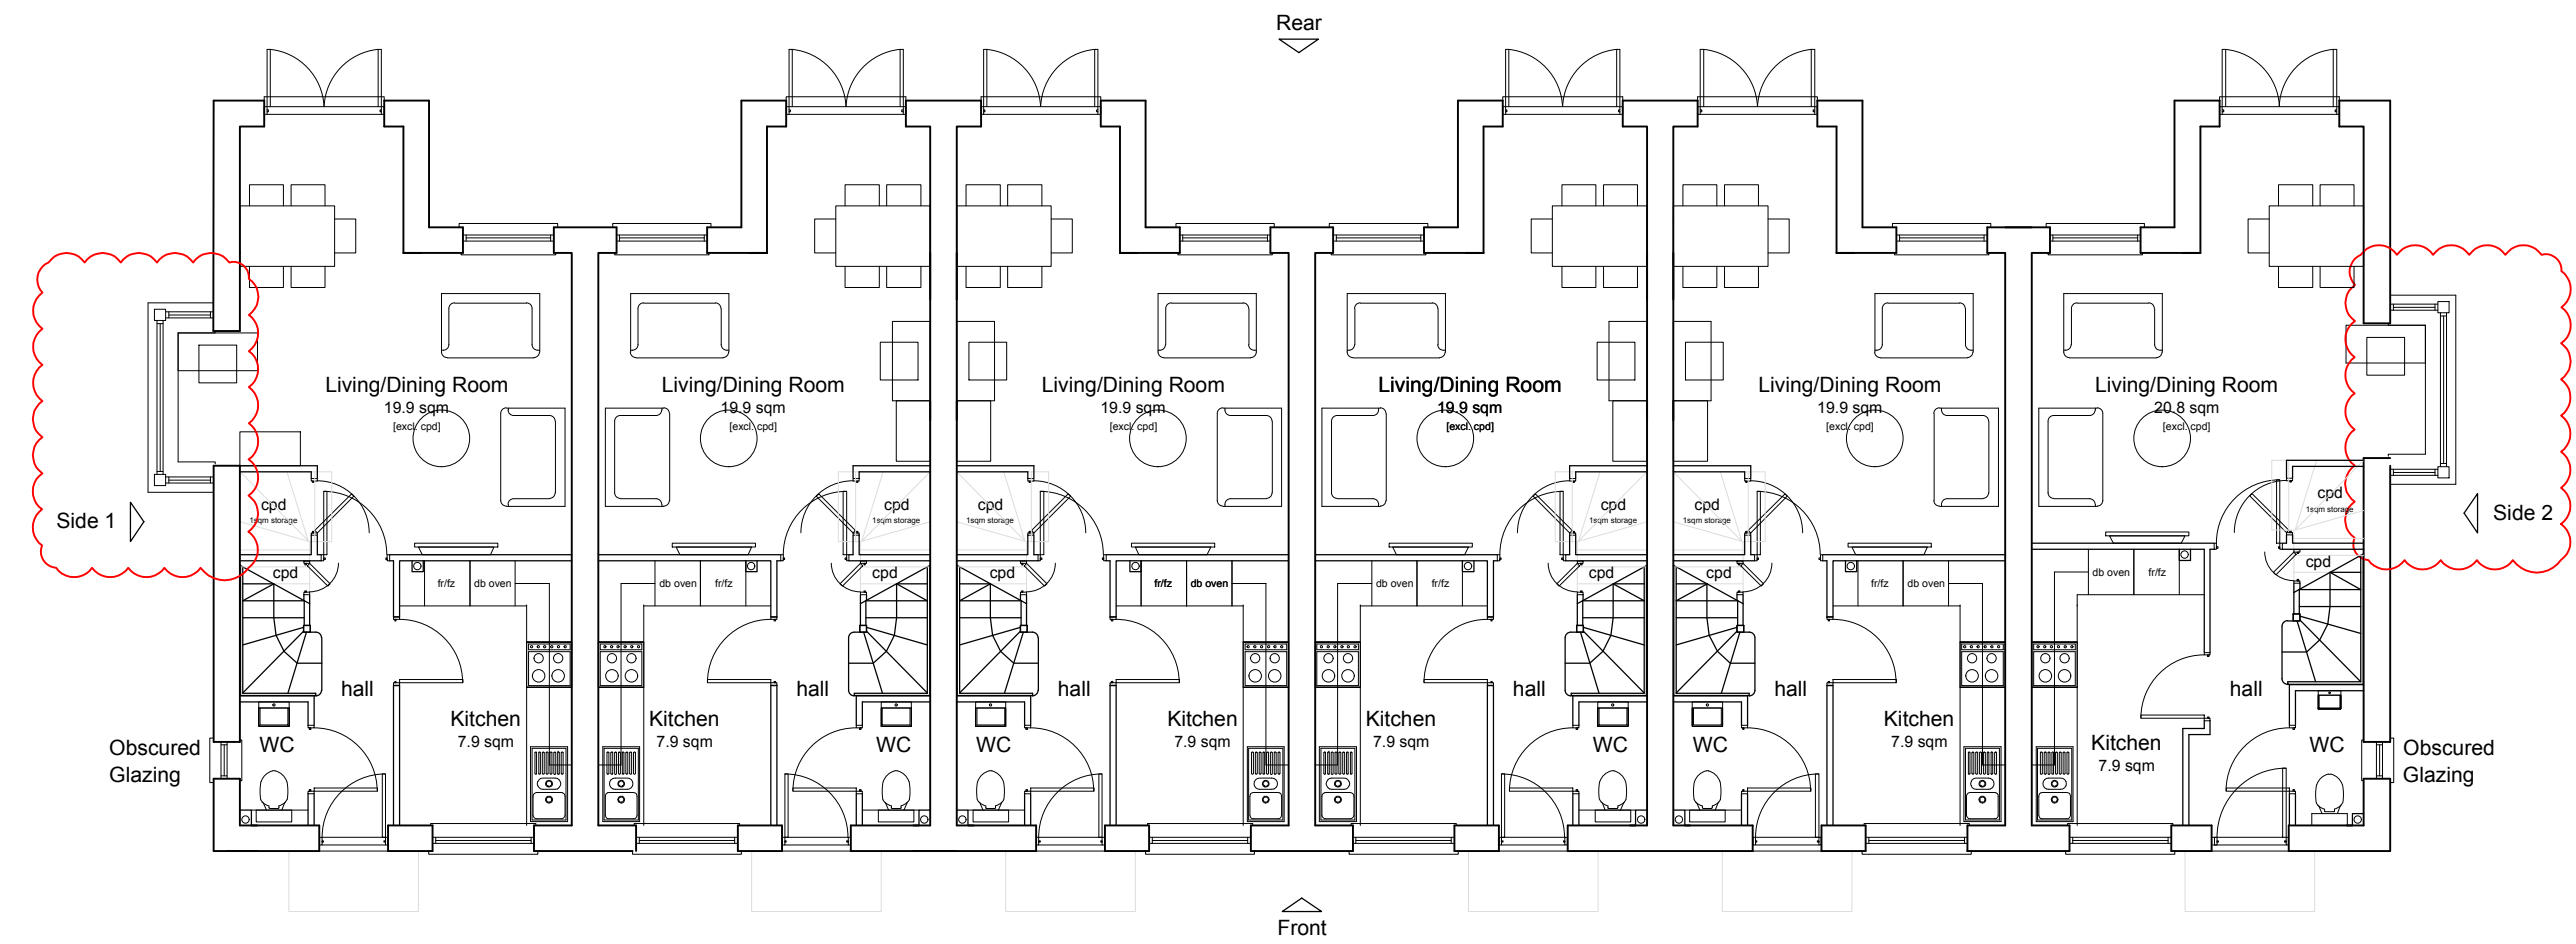

House Type A  
2-Bedroom 3-Person House  
70.1 sqm / 754 sqft GIA [to finishes]

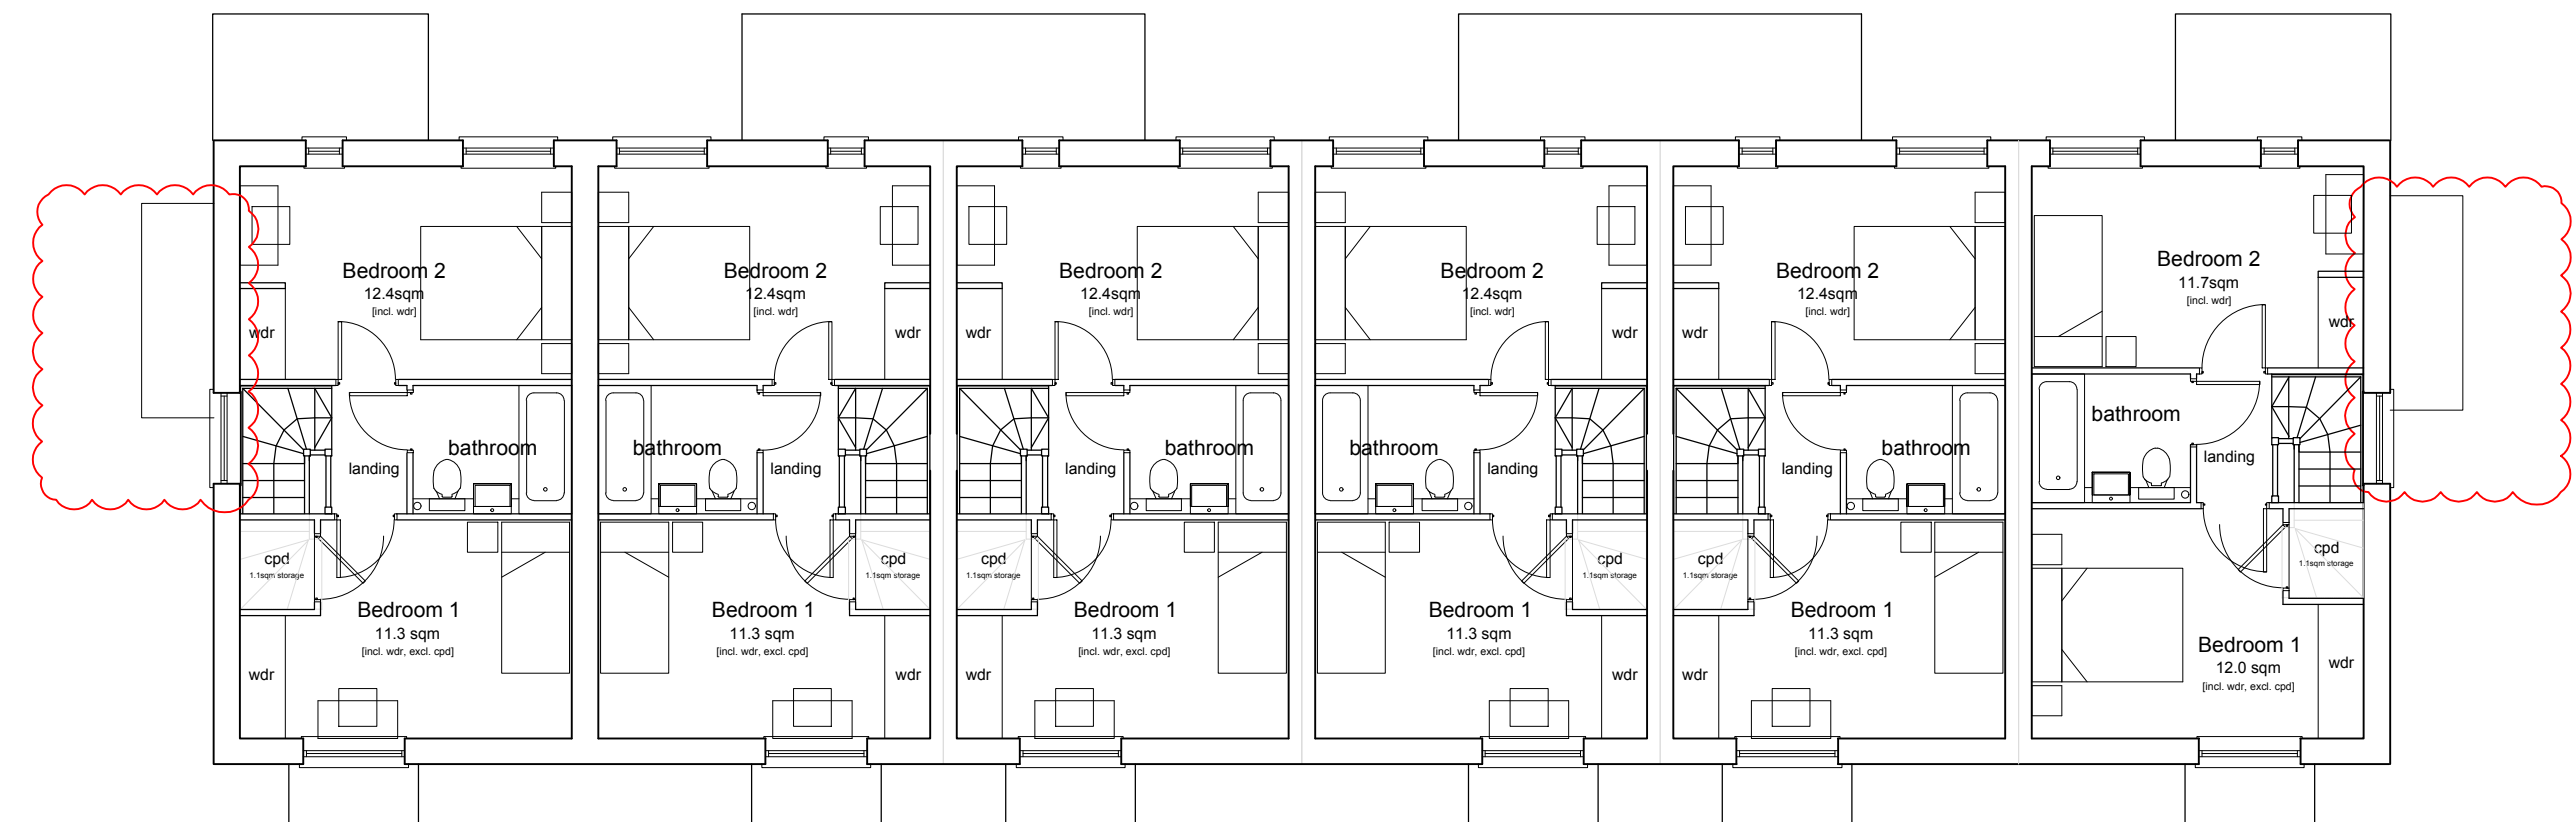

A diagram of a rectangular table with chairs around it. A red wavy line is drawn along the left and right edges of the table, indicating a path or boundary. The line starts at the top left corner, goes down the left edge, and then goes up the right edge. There are four chairs along each long side of the table. The chairs are represented by small rectangles. The table is a large rectangle. The red wavy line is a decorative element.

|    |          |                 |    |    |
|----|----------|-----------------|----|----|
| P5 | 29.10.18 | Key Revised     | JR | MN |
| P4 | 07.08.18 | Key Revised     | EM | MN |
| P3 | 03.08.18 | minor amendment | EM | MN |
| P2 | 19.03.18 | minor amendment | MN | PF |
| P1 | 16.03.18 | Planning issue  | JR | PF |

| Rev | Date | Revision Details | Dr | Ch |
|-----|------|------------------|----|----|
|-----|------|------------------|----|----|



**London:** 76 Great Suffolk Street  
London, SE1 0BL  
T 0207 928 2773 E london@ecearchitecture.com

**Sussex:** Brooklyn Chambers, 11 Goring Road  
Worthing, West Sussex, BN12 4AP  
T 01903 248777 E sussex@ecearchitecture.com

**Bristol:** Westworks, Colston Tower  
Colston Street, Bristol, BS1 4XE  
T 0117 214 1101 E bristol@ecwestworks.com

**ECE Architecture**  
www.ecearchitecture.com

A horizontal number line with arrows at both ends. It has major tick marks labeled 2, 4, 6, 8, and 10. The word "metres" is written below the 0 mark.

|       |         |          |
|-------|---------|----------|
| Drawn | Checked | Date     |
| JR    | PF      | 13.03.18 |

|        |            |     |
|--------|------------|-----|
| Job No | Drawing No | Rev |
| 6345   | 101        | P5  |

CAD Plot date: 29/10/2018 - 14:47:17