


This drawing and all the information shown is the property of Southmill and shall not be copied whole, or in part, or used for any other purpose without written permission of the Company.

ALL SUBJECT TO STRUCTURAL ENGINEERS CHECKS AND CALCULATIONS.


ALL DIMENSIONS TO BE CHECKED ON SITE

IF ANY VARIATIONS ARE MADE TO SPECIFICATION/DRAWINGS WITHOUT SOUTHMILL KNOWLEDGE. SOUTHMILL WILL NOT BE HELD ACCOUNTABLE FOR NON COMPLIANCE OF PLANNING AND BUILDING REGULATIONS


This drawing is to be read in conjunction with - 1006-Ang106 - Proposed Landscape Layout

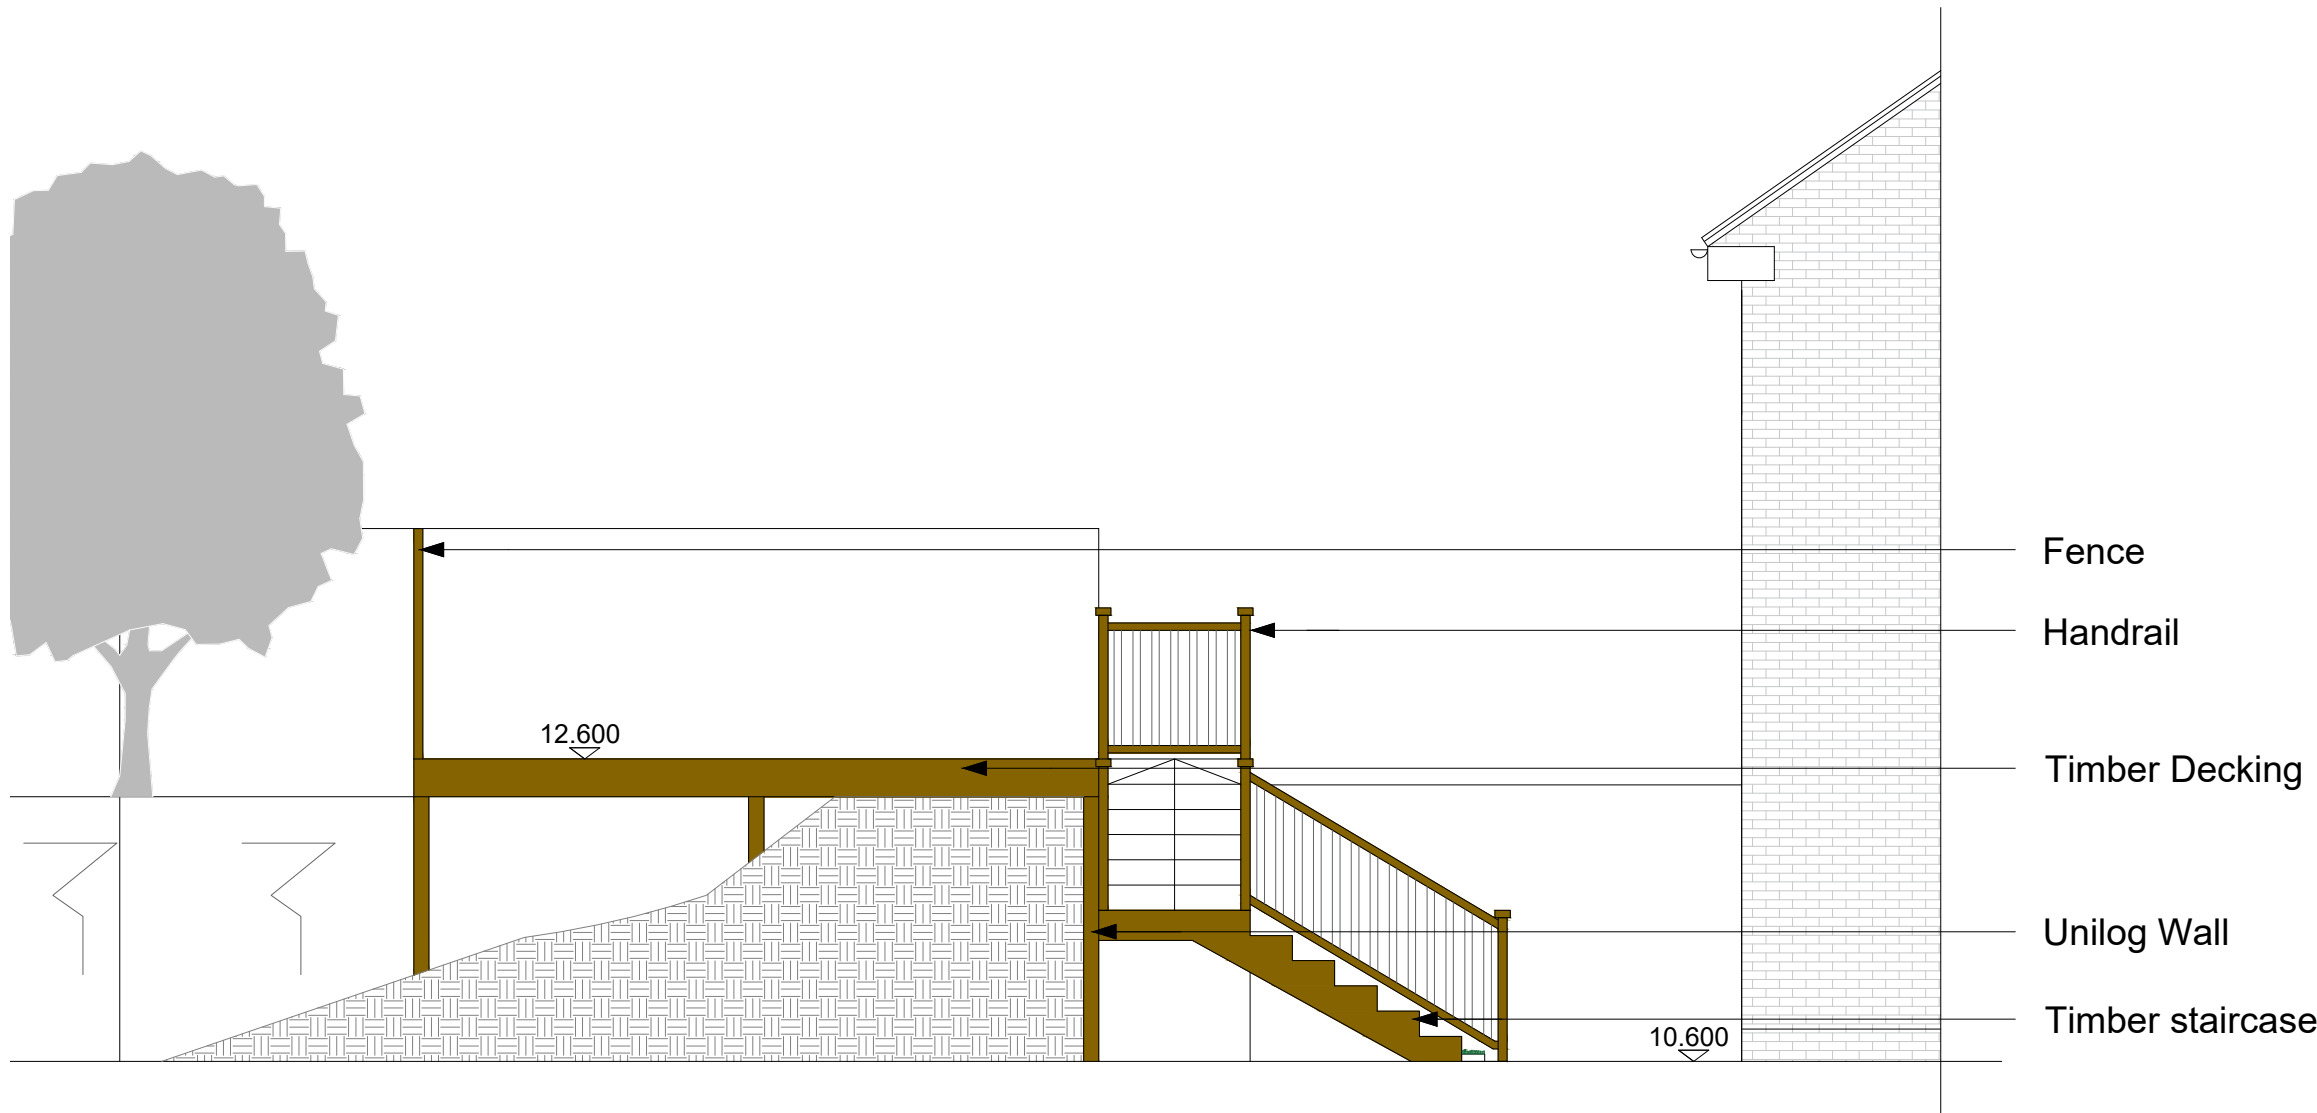


Plot 18 Section A-A

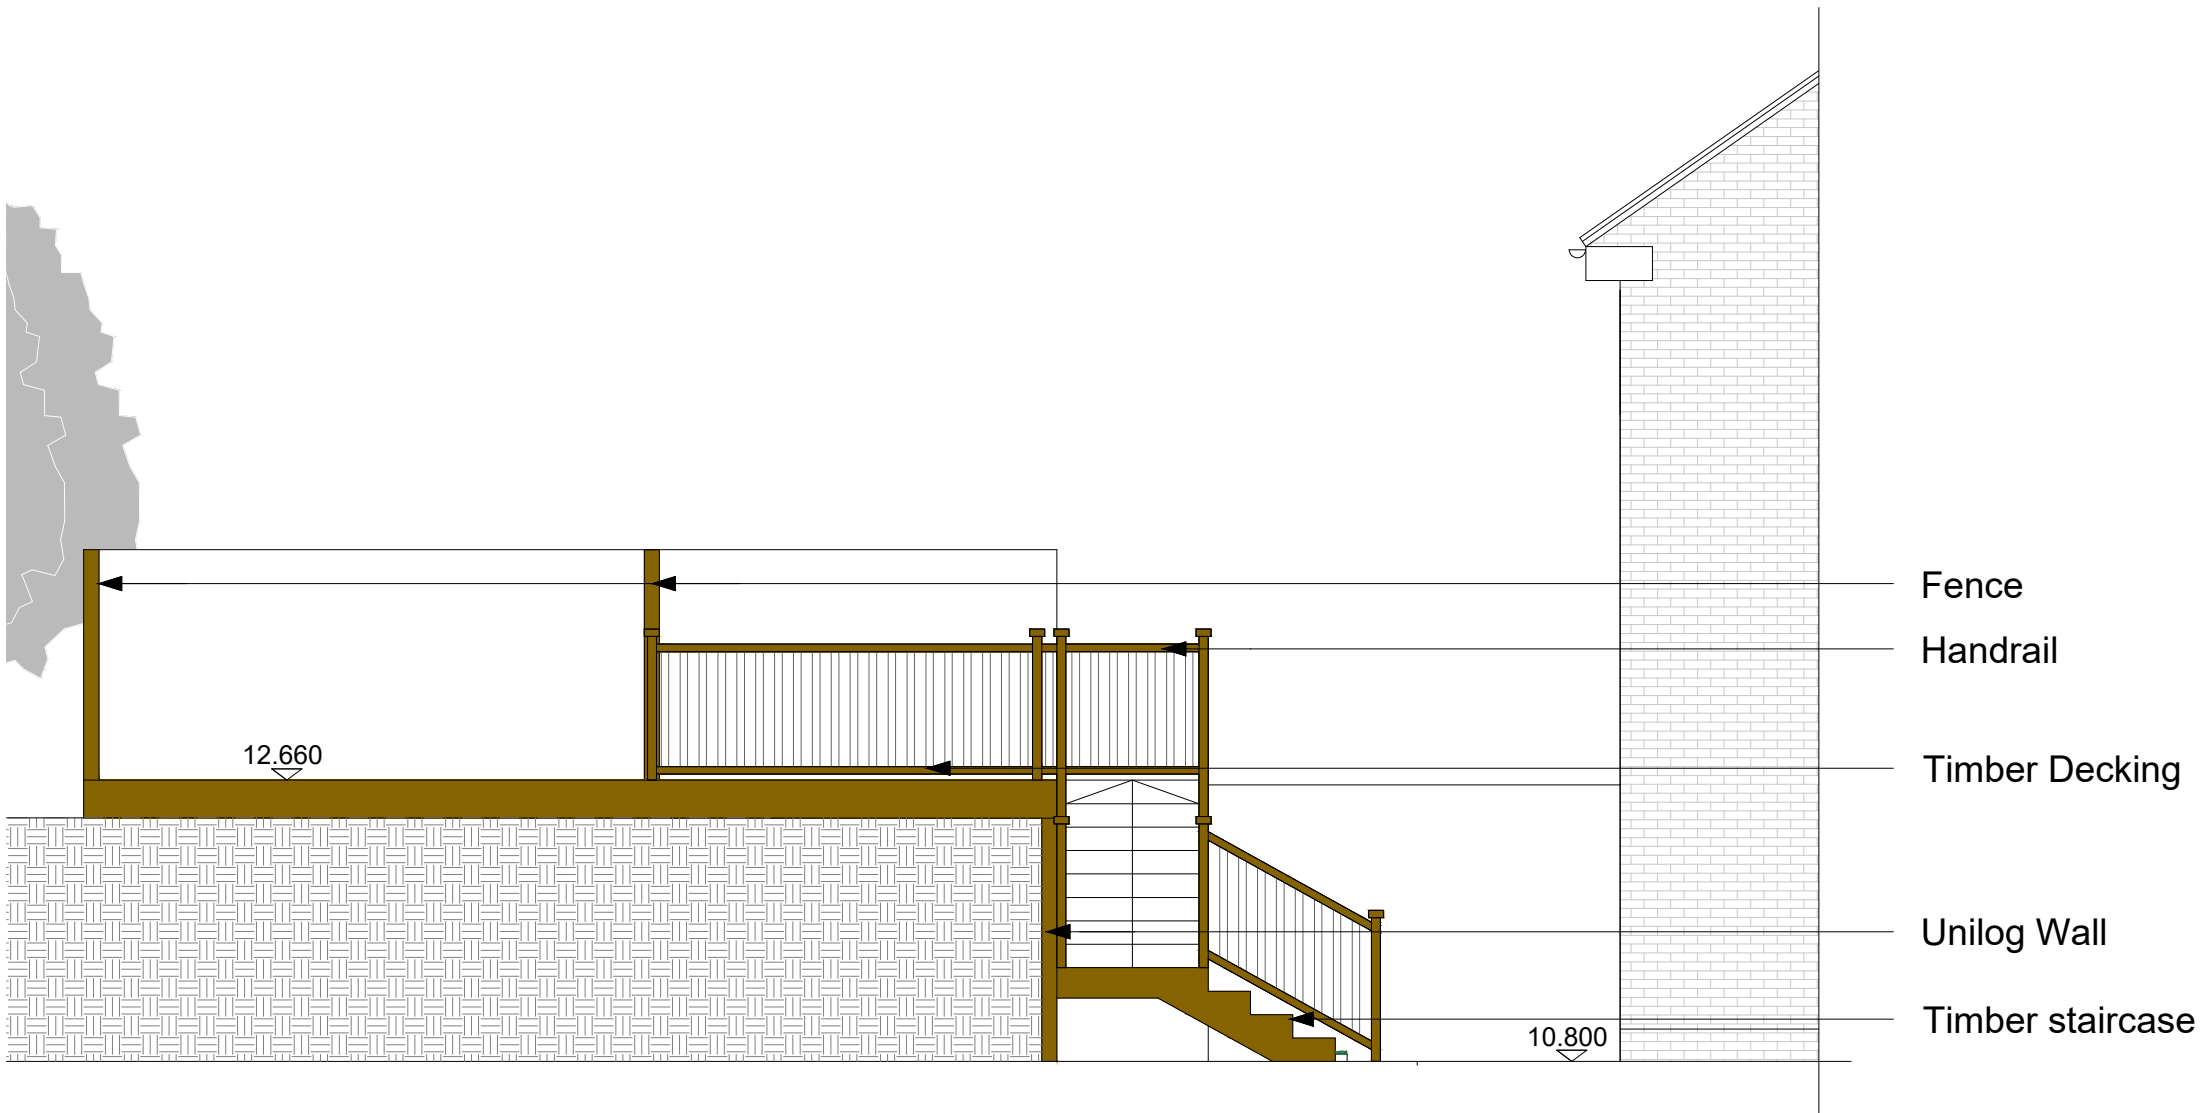


Plot 17 Section B-B

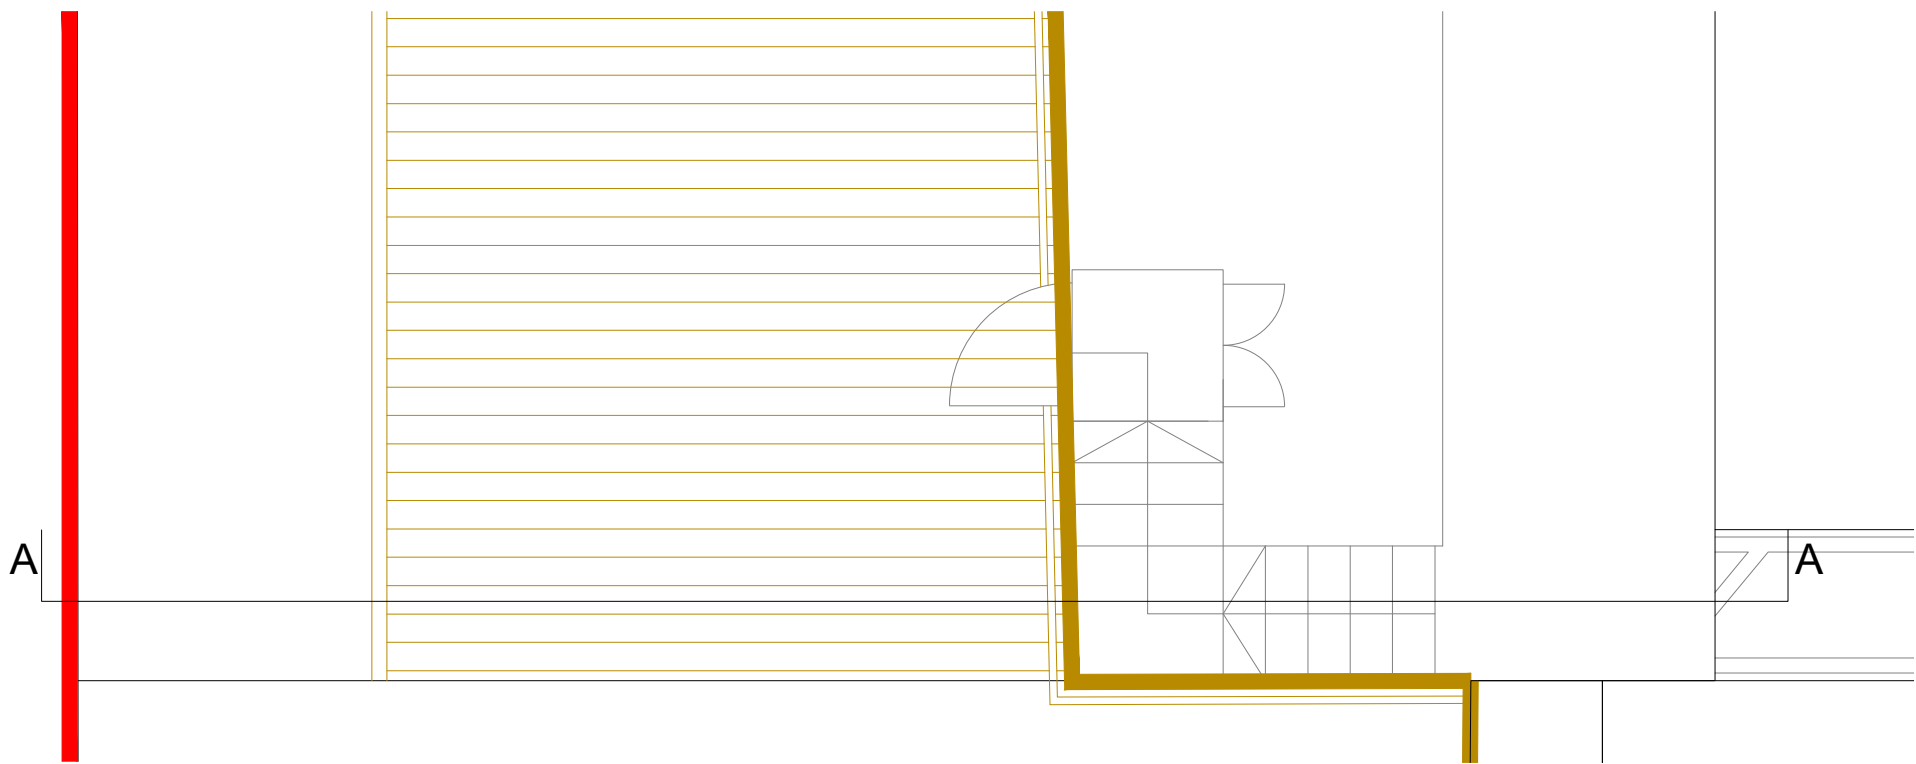


Plot 18 Plan

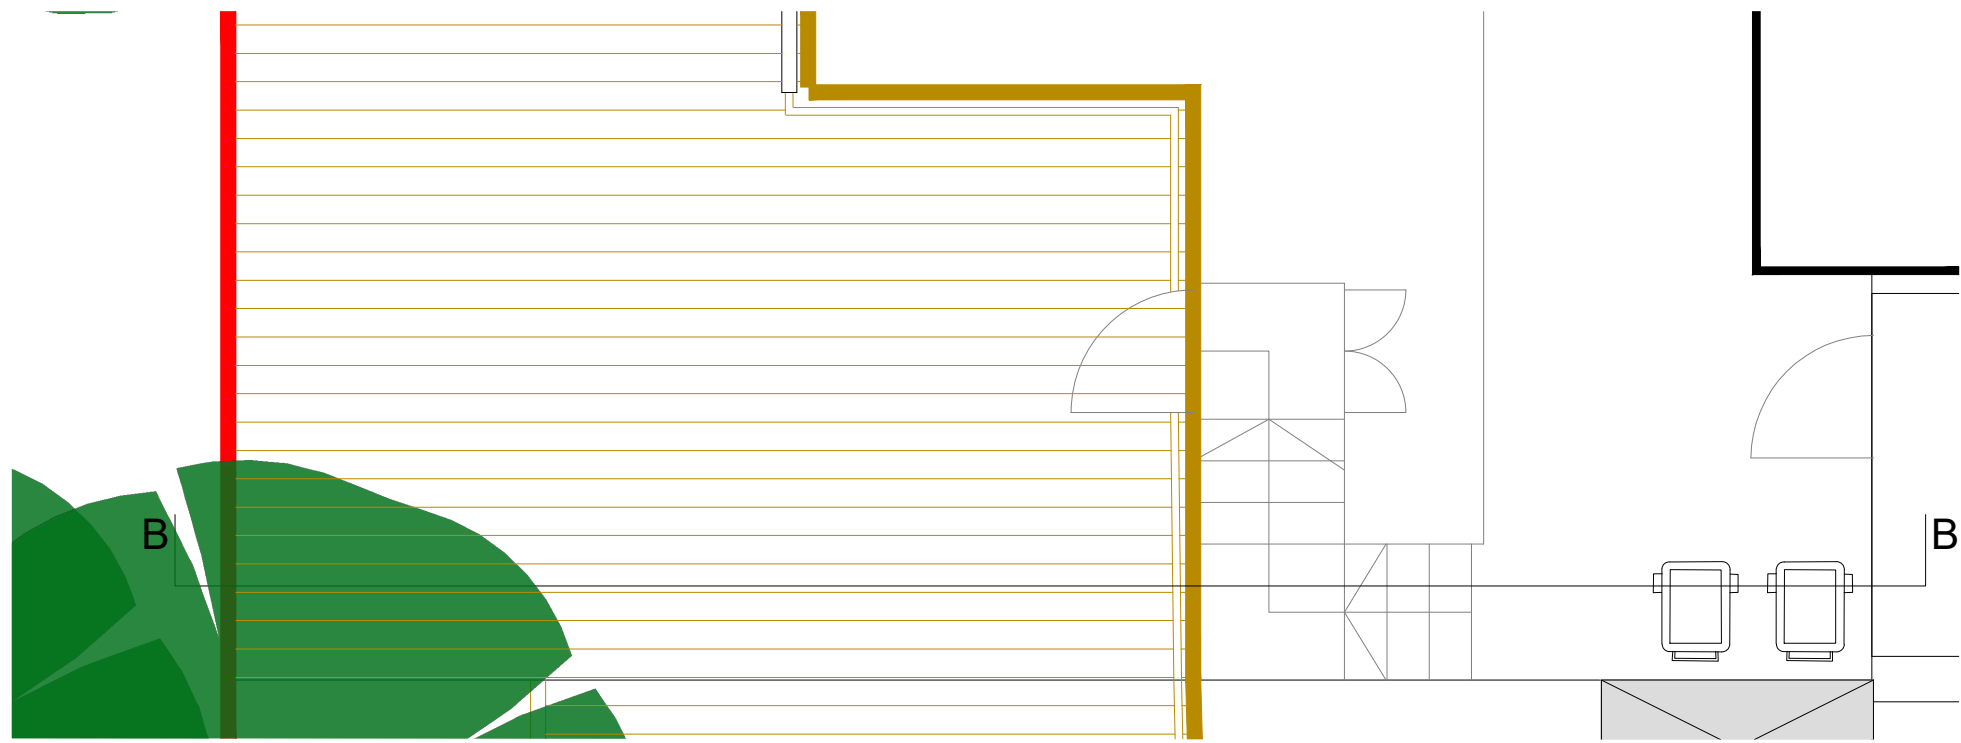


Plot 17 Plan

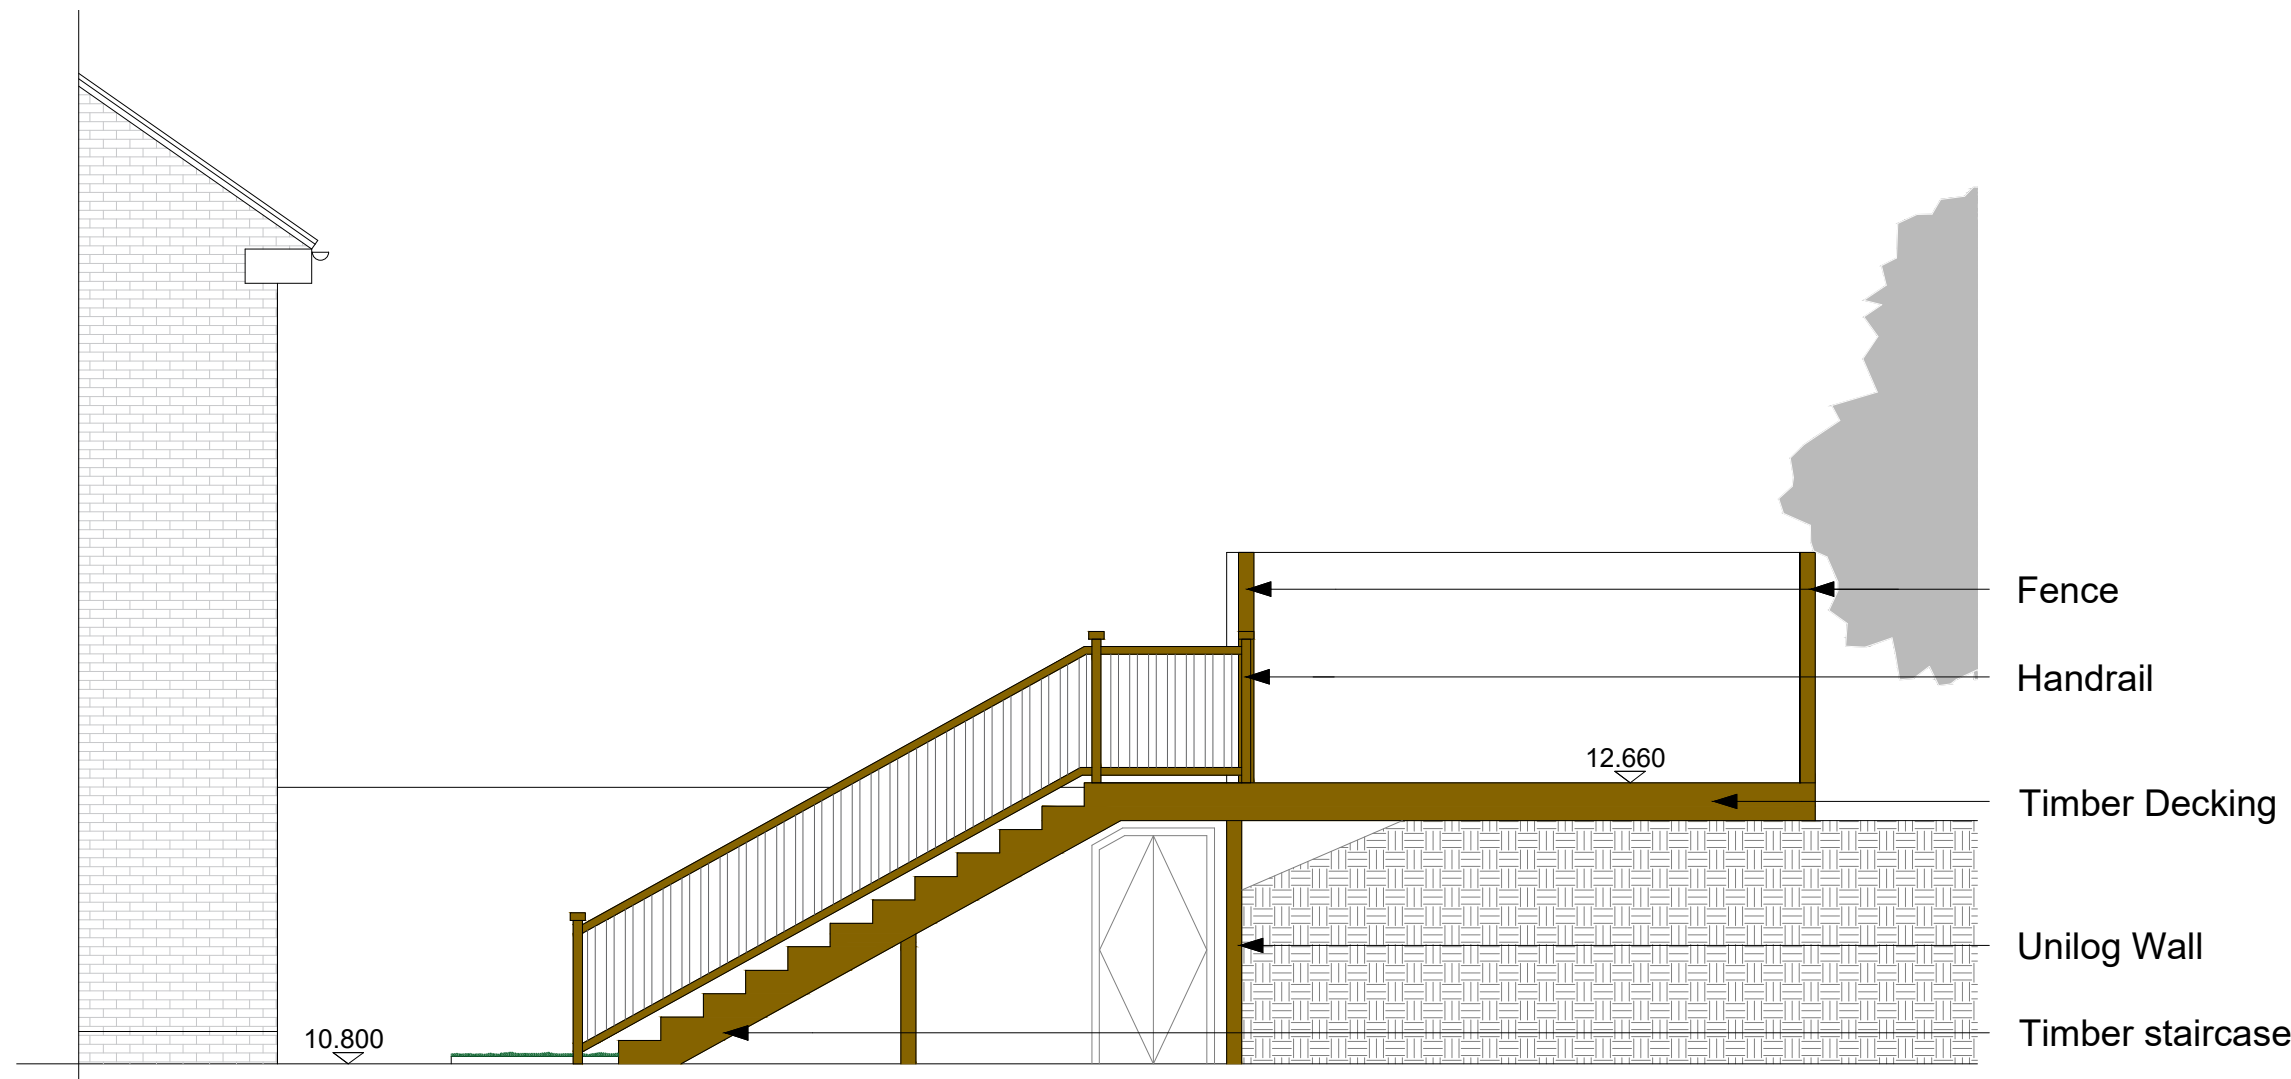


Plot 16 Section C-C

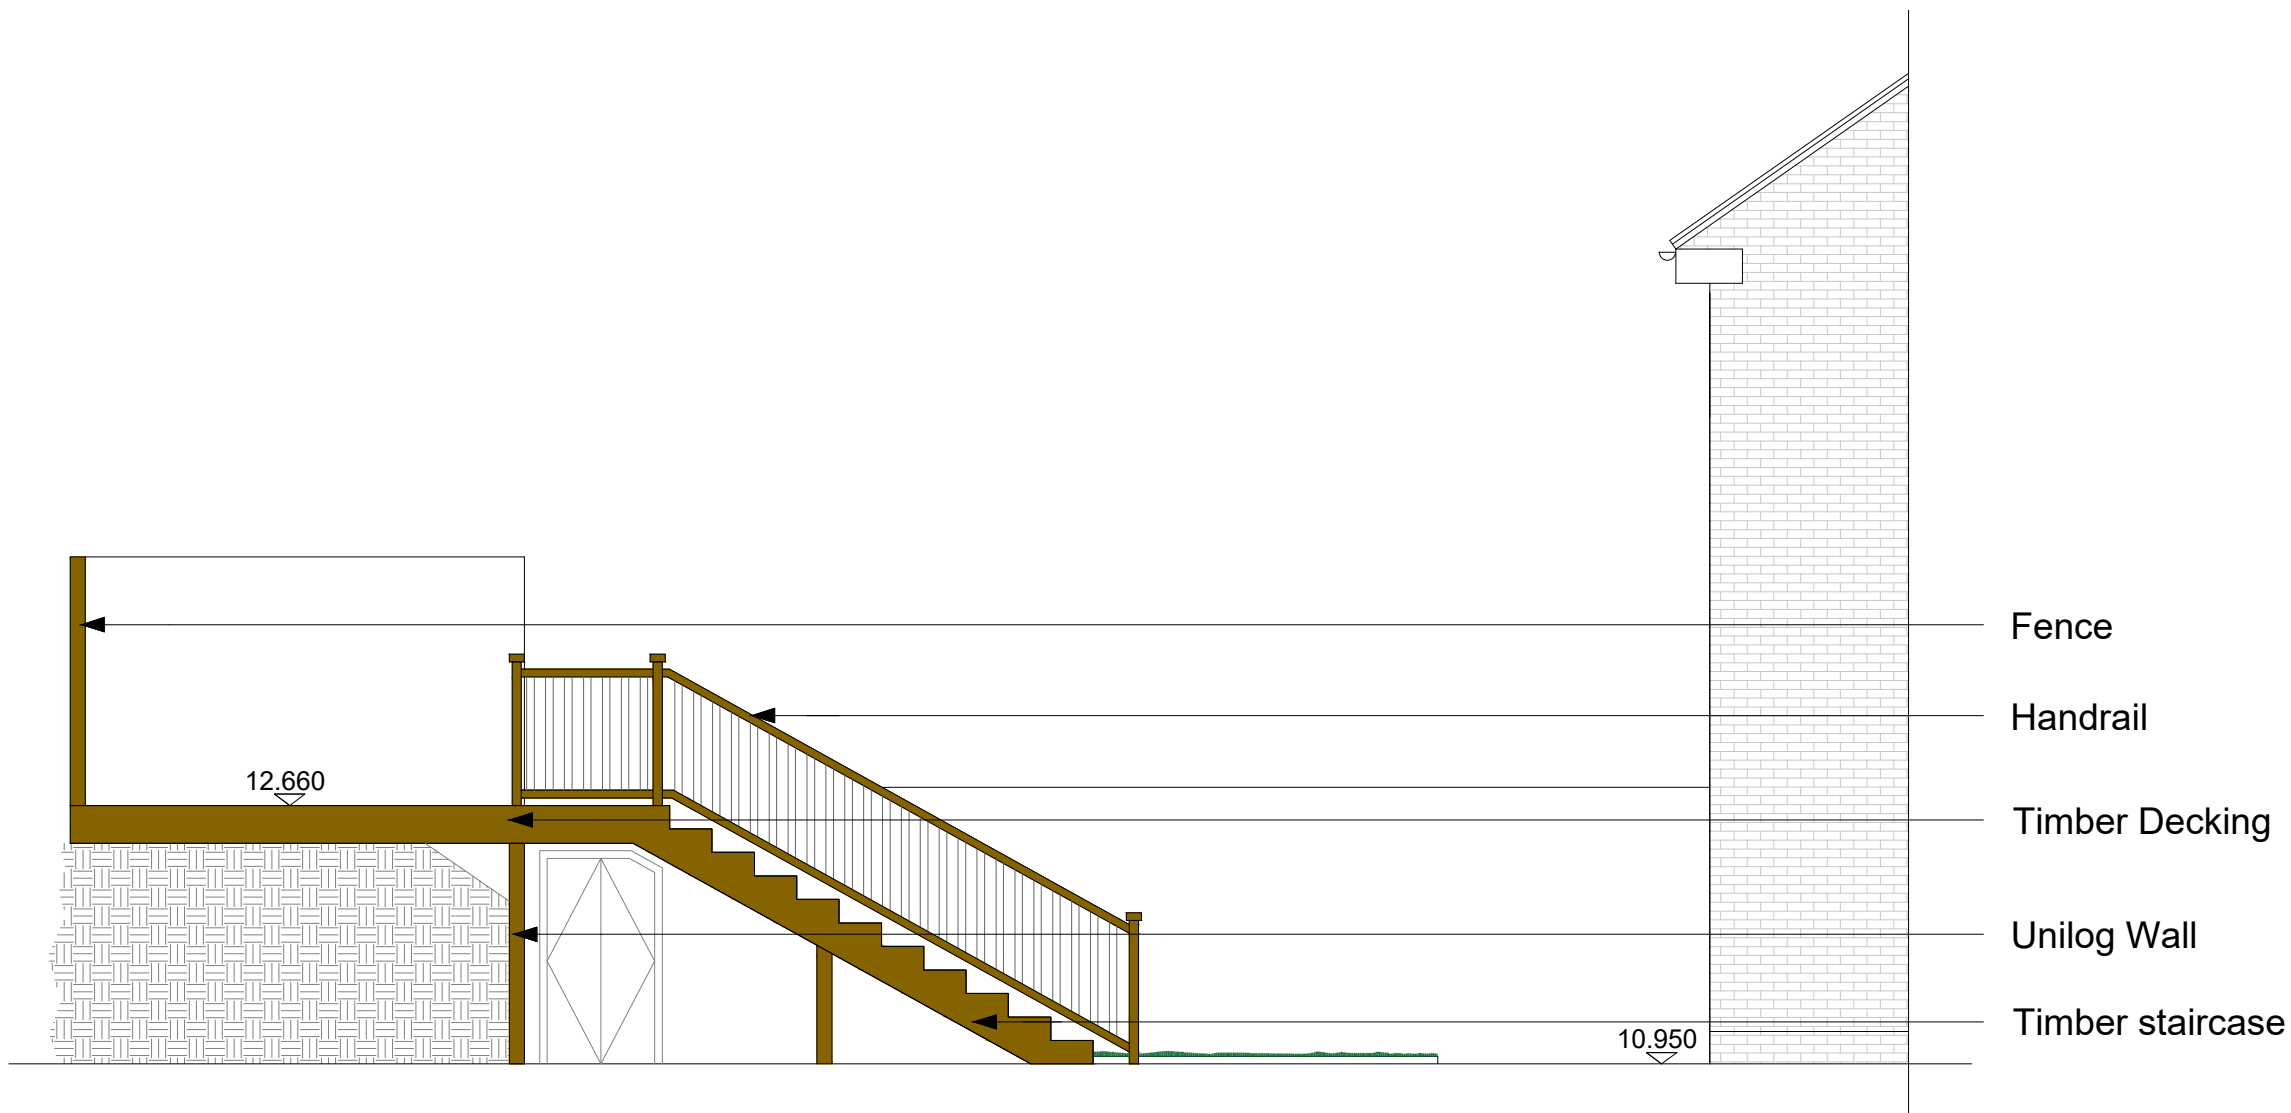

Plot 15 Section D-D

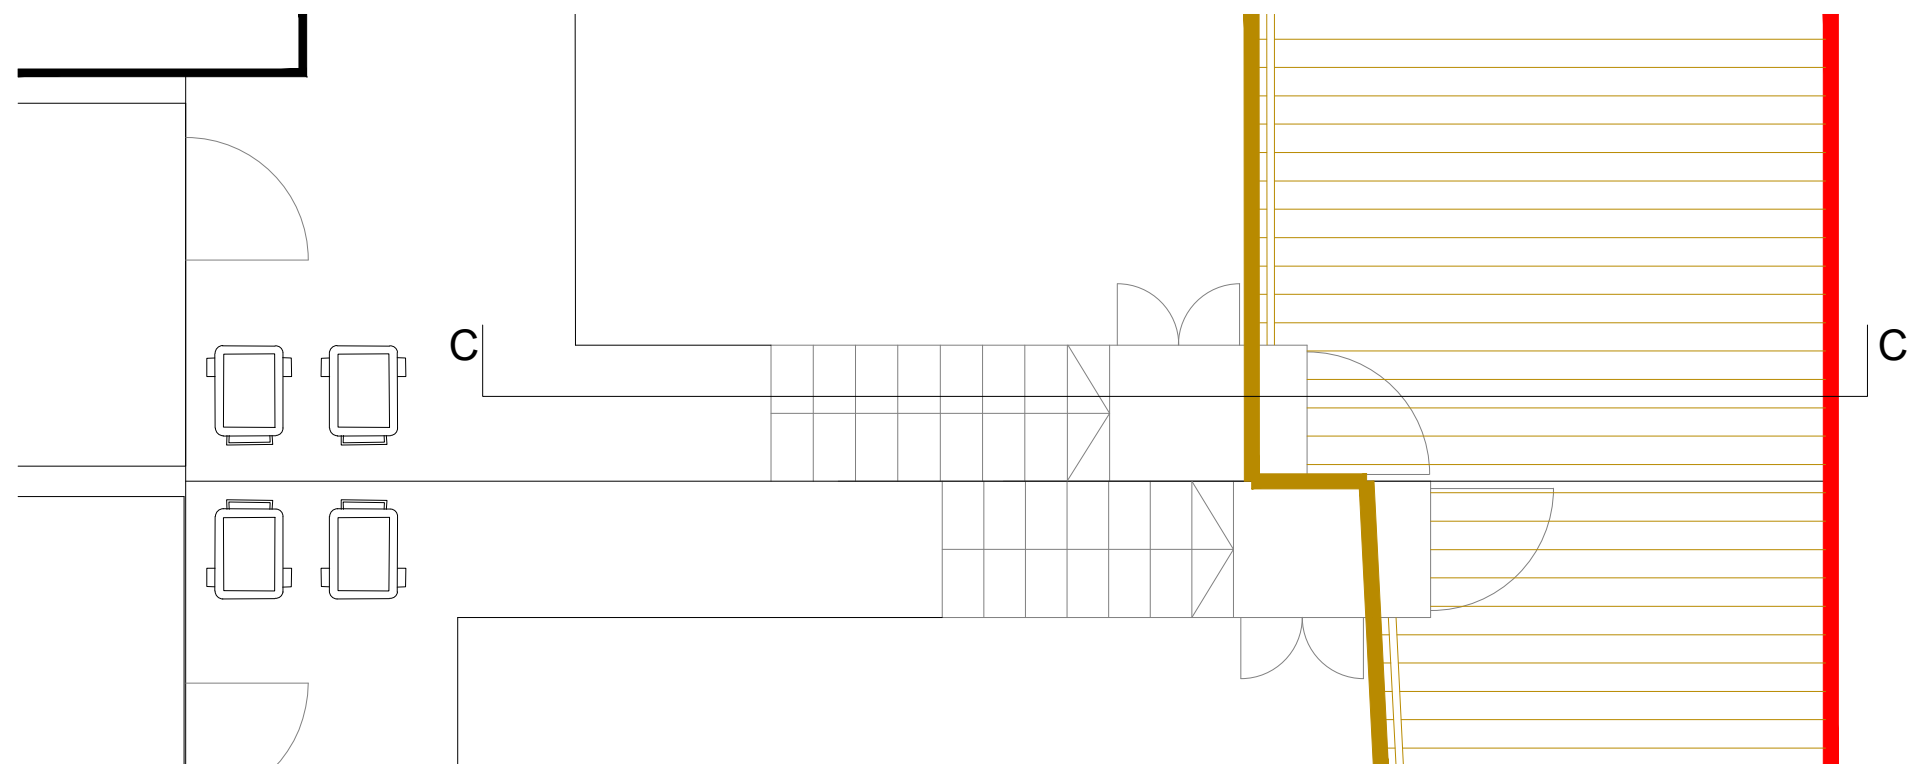

Plot 16 Plan

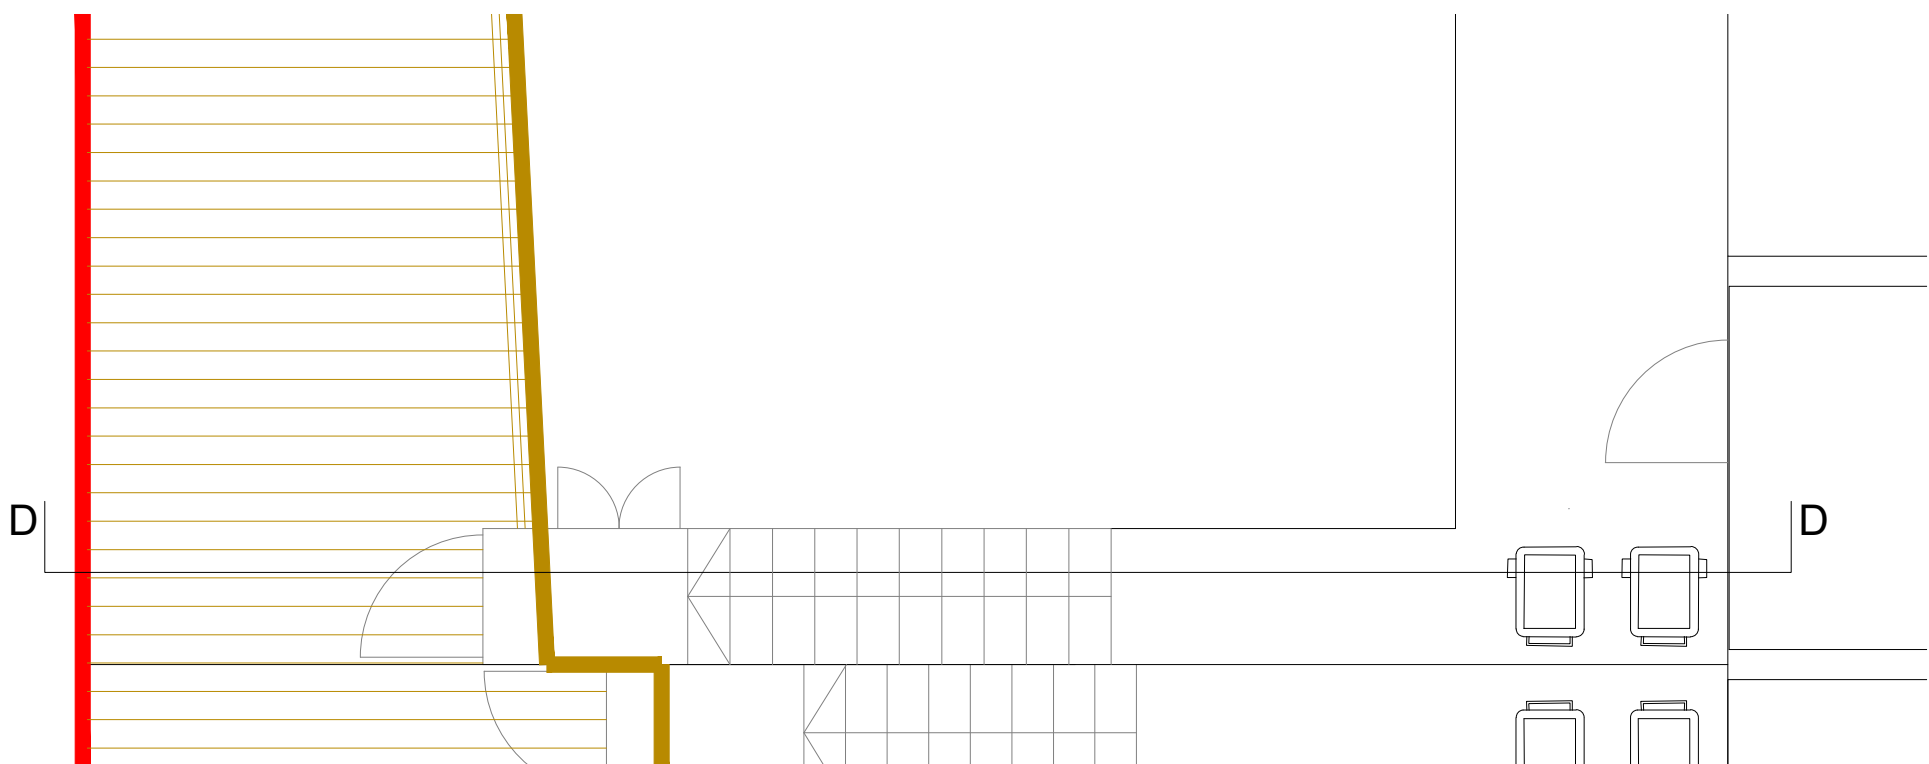

Plot 15 Plan

Rev.	Date.	Remarks
A	21.02.20	Trees & fence added



Northern Office
Ground Floor, Building 3,
Olympic Park, Warrington,
WA2 0YL

T - 01925 851604



GOLD
PROPERTY
DEVELOPMENTS

Project.

Angmering

Title.

Plots 15-18 external
stairs sections

Construction

Scales.		Date.	
1:50@A1		Feb 2020	
Drawing Number.	Revision.	Drawn by.	Checked by.
1006-Ang118	A	AM	DC