



NOTES

This drawing and all the information shown is the property of Southmill and shall not be copied whole, or in part, or used for any other purpose without written permission of the Company.


ALL SUBJECT TO STRUCTURAL ENGINEERS CHECKS AND CALCULATIONS.

ALL DIMENSIONS TO BE CHECKED ON SITE


IF ANY VARIATIONS ARE MADE TO SPECIFICATION/DRAWINGS WITHOUT SOUTHMILL KNOWLEDGE. SOUTHMILL WILL NOT BE HELD ACCOUNTABLE FOR NON COMPLIANCE OF PLANNING AND BUILDING REGULATIONS

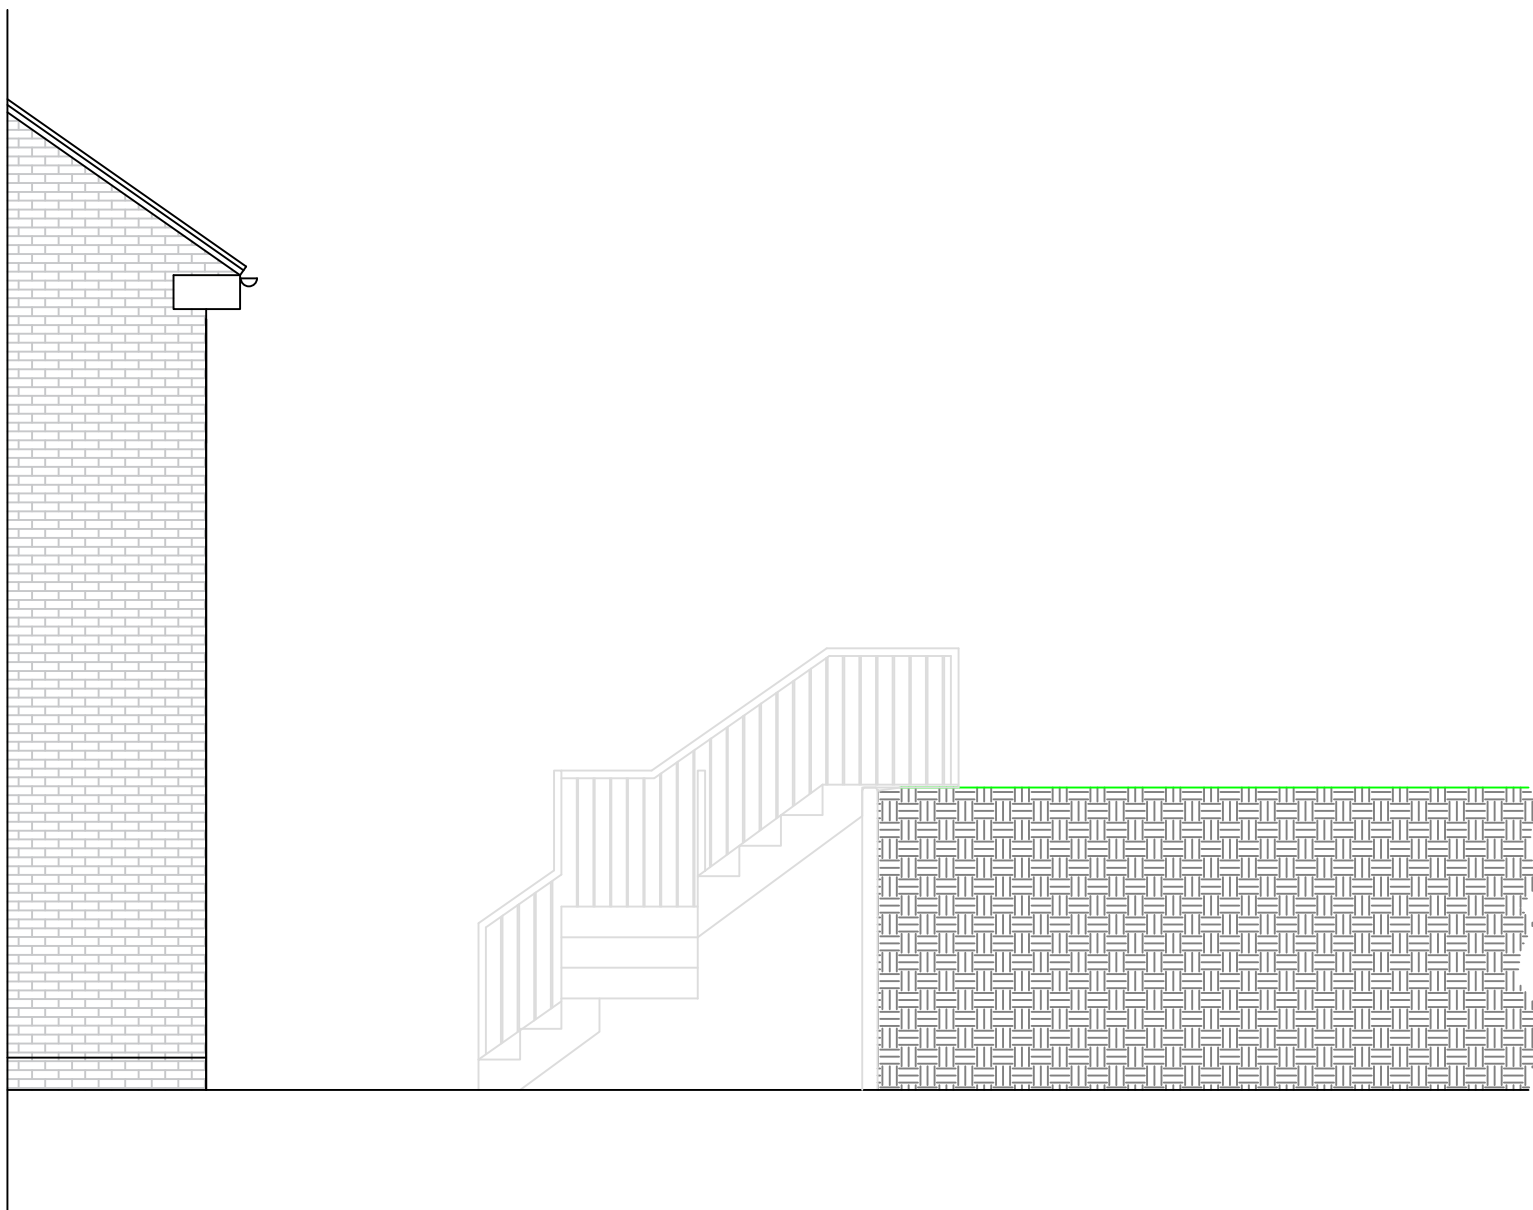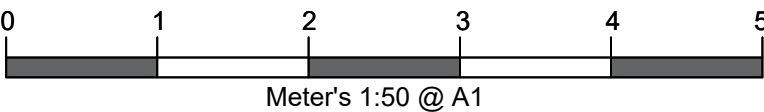


SECTION A-A SCALE 1:50

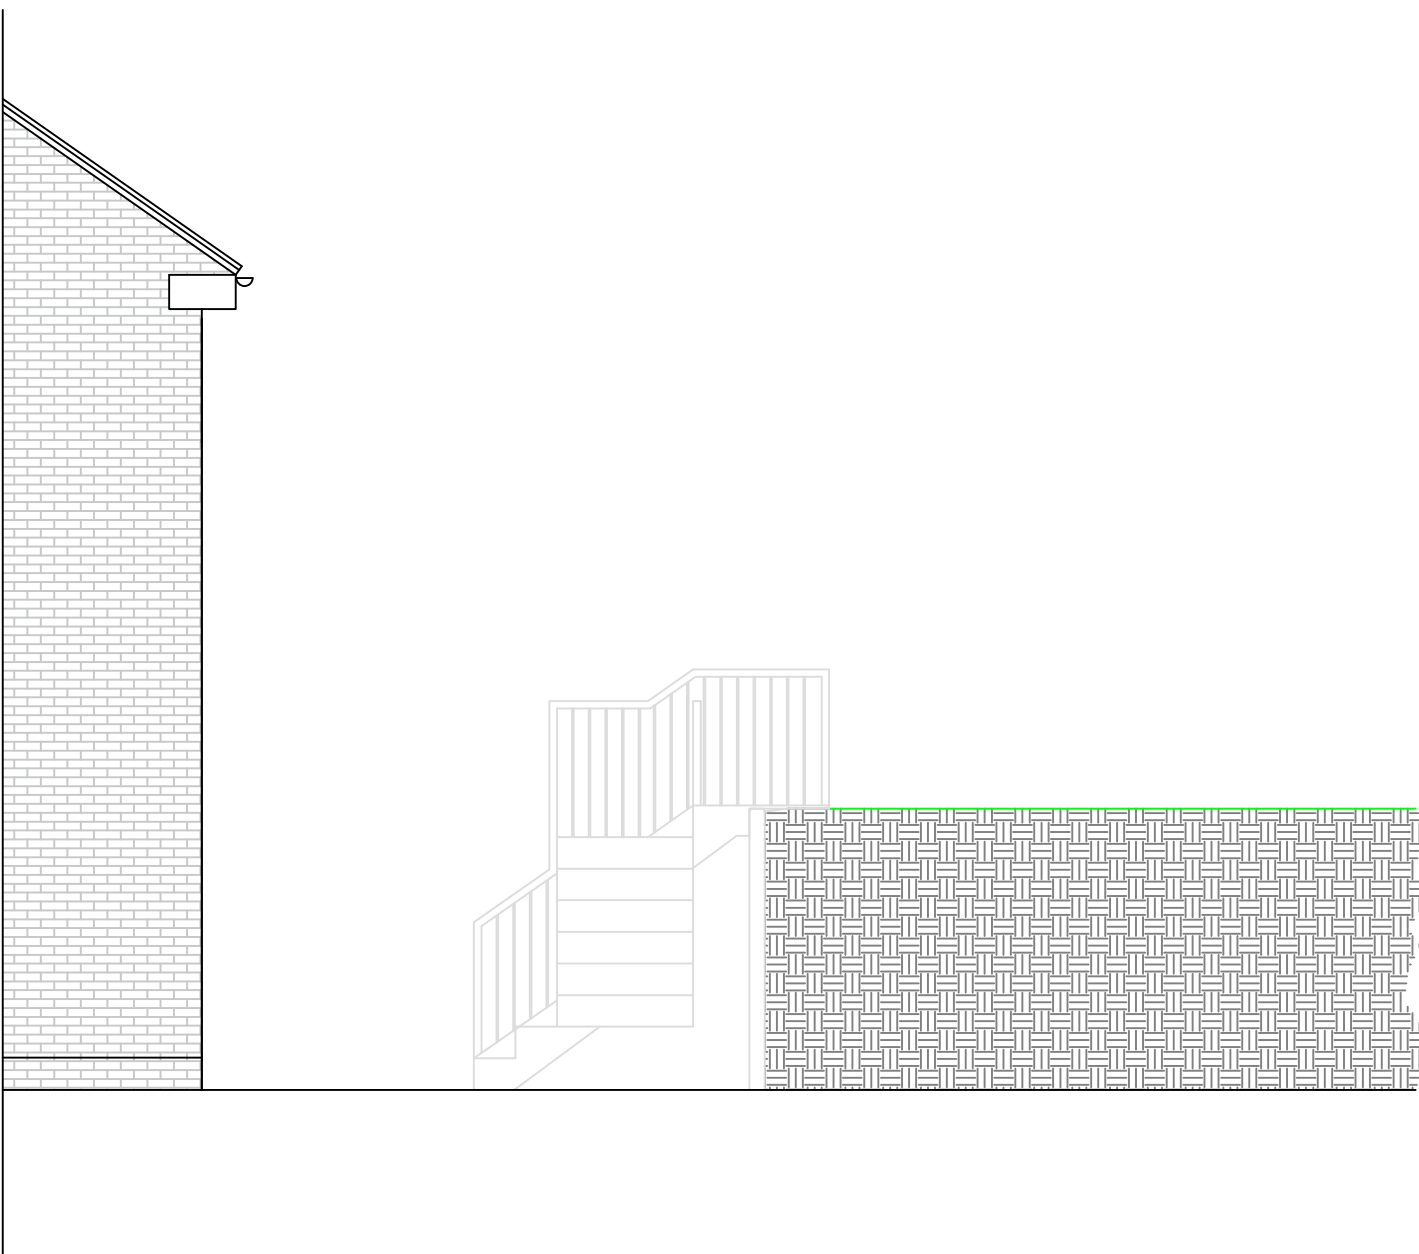

SECTION B-B SCALE 1:50

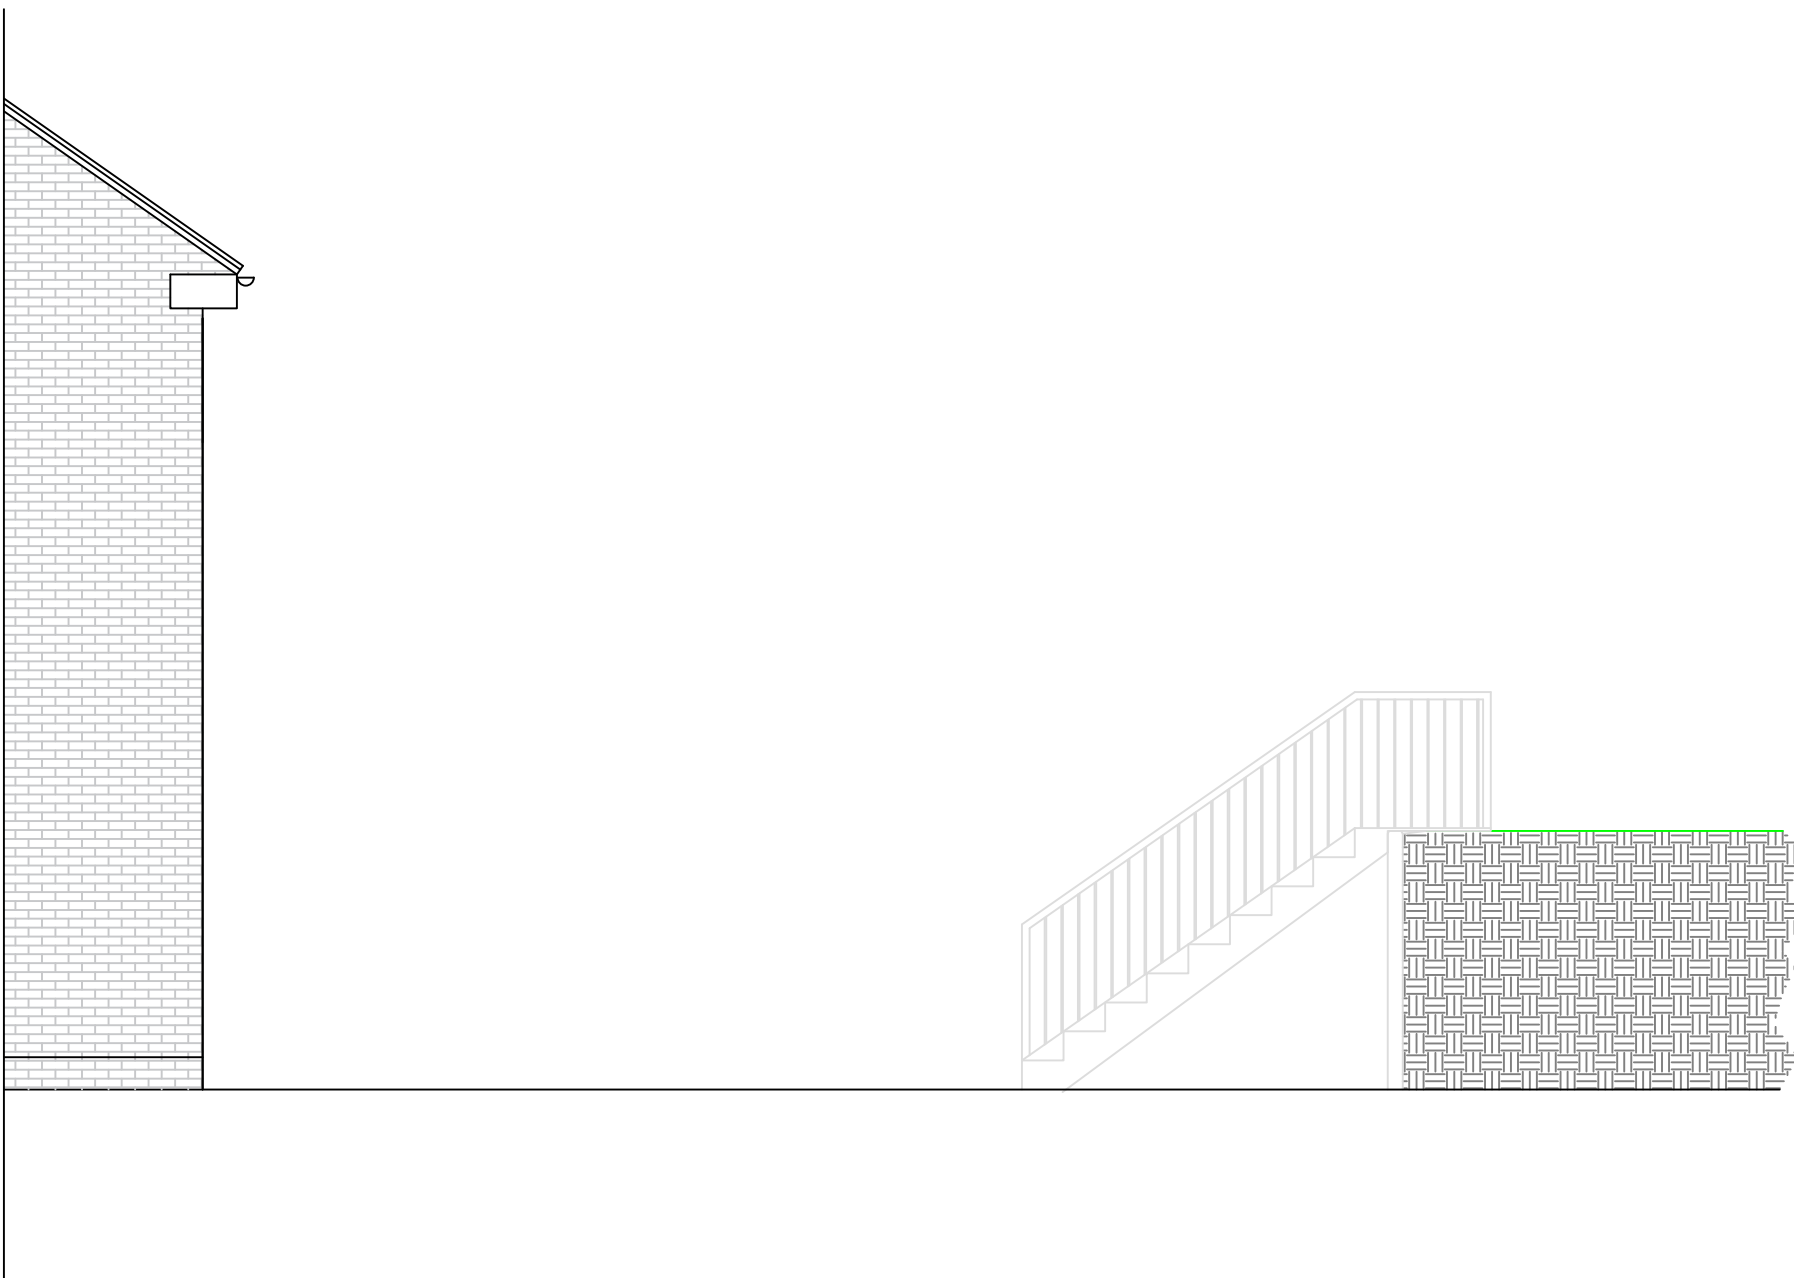

SECTION C-C SCALE 1:50

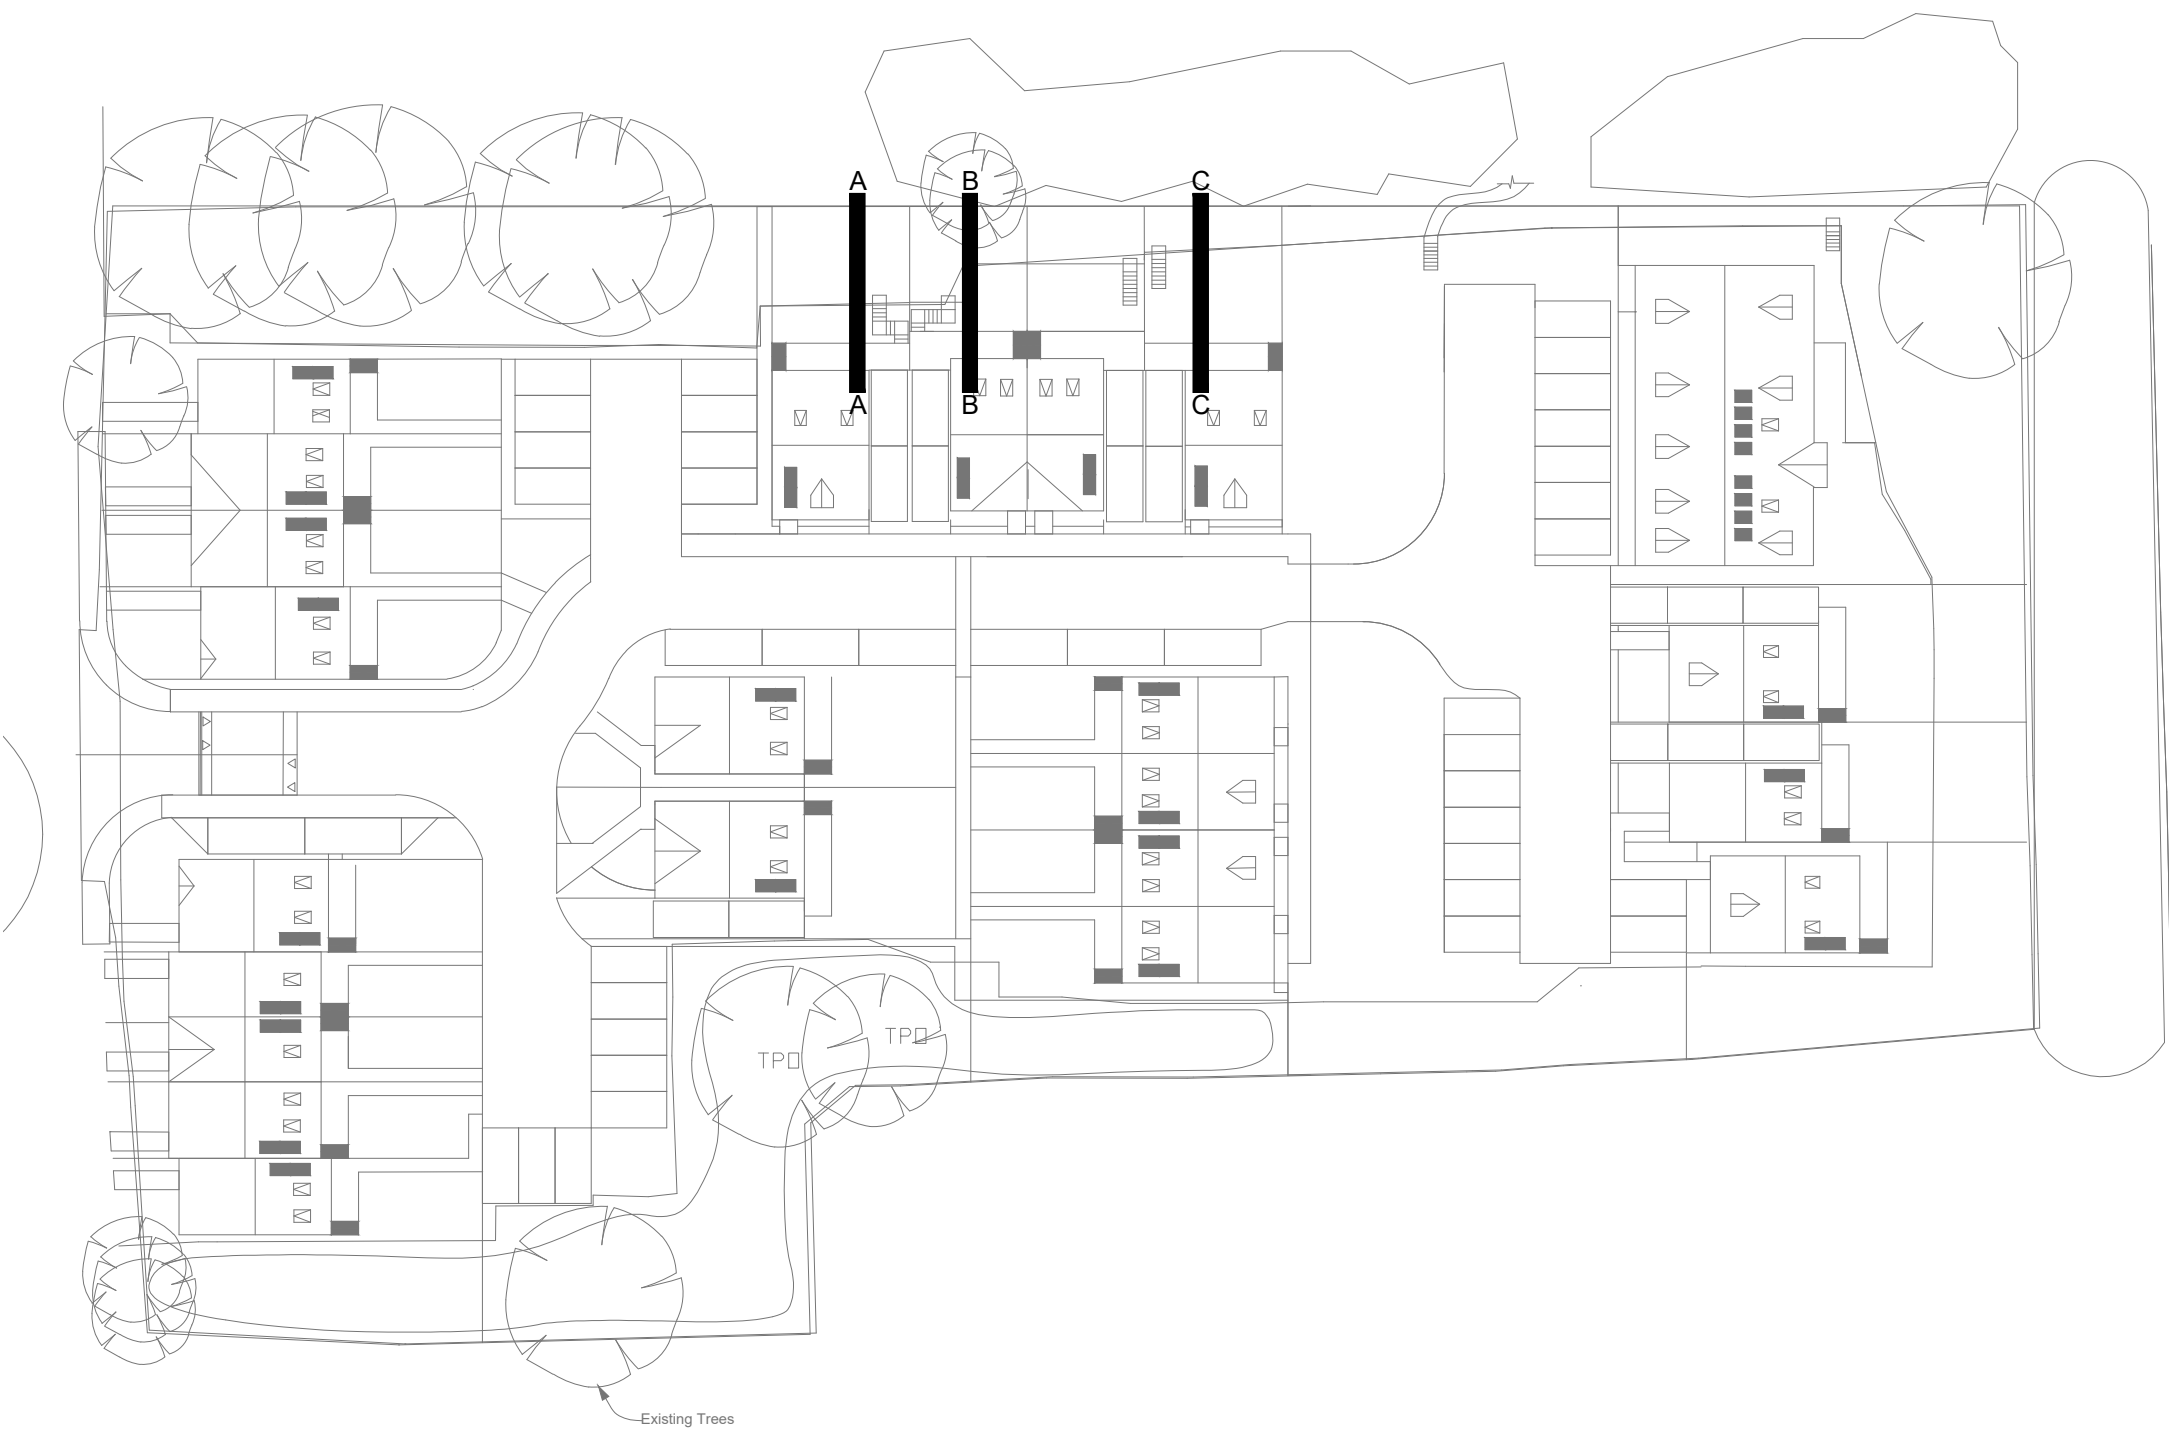

KEY SCALE: NTS



Northern Office
Ground Floor, Building 3,
Olympic Park, Warrington,
WA2 0YL

T - 01925 851604



Project.
ANGMERING

Title.
Approved Unilog
Sections & Elevations

PLANNING

Scales. 1/50-1/200@A1		Date. MAR2020	
Drawing Number. 1006-ANG119	Revision. -	Drawn by. AM	Checked by. DC