


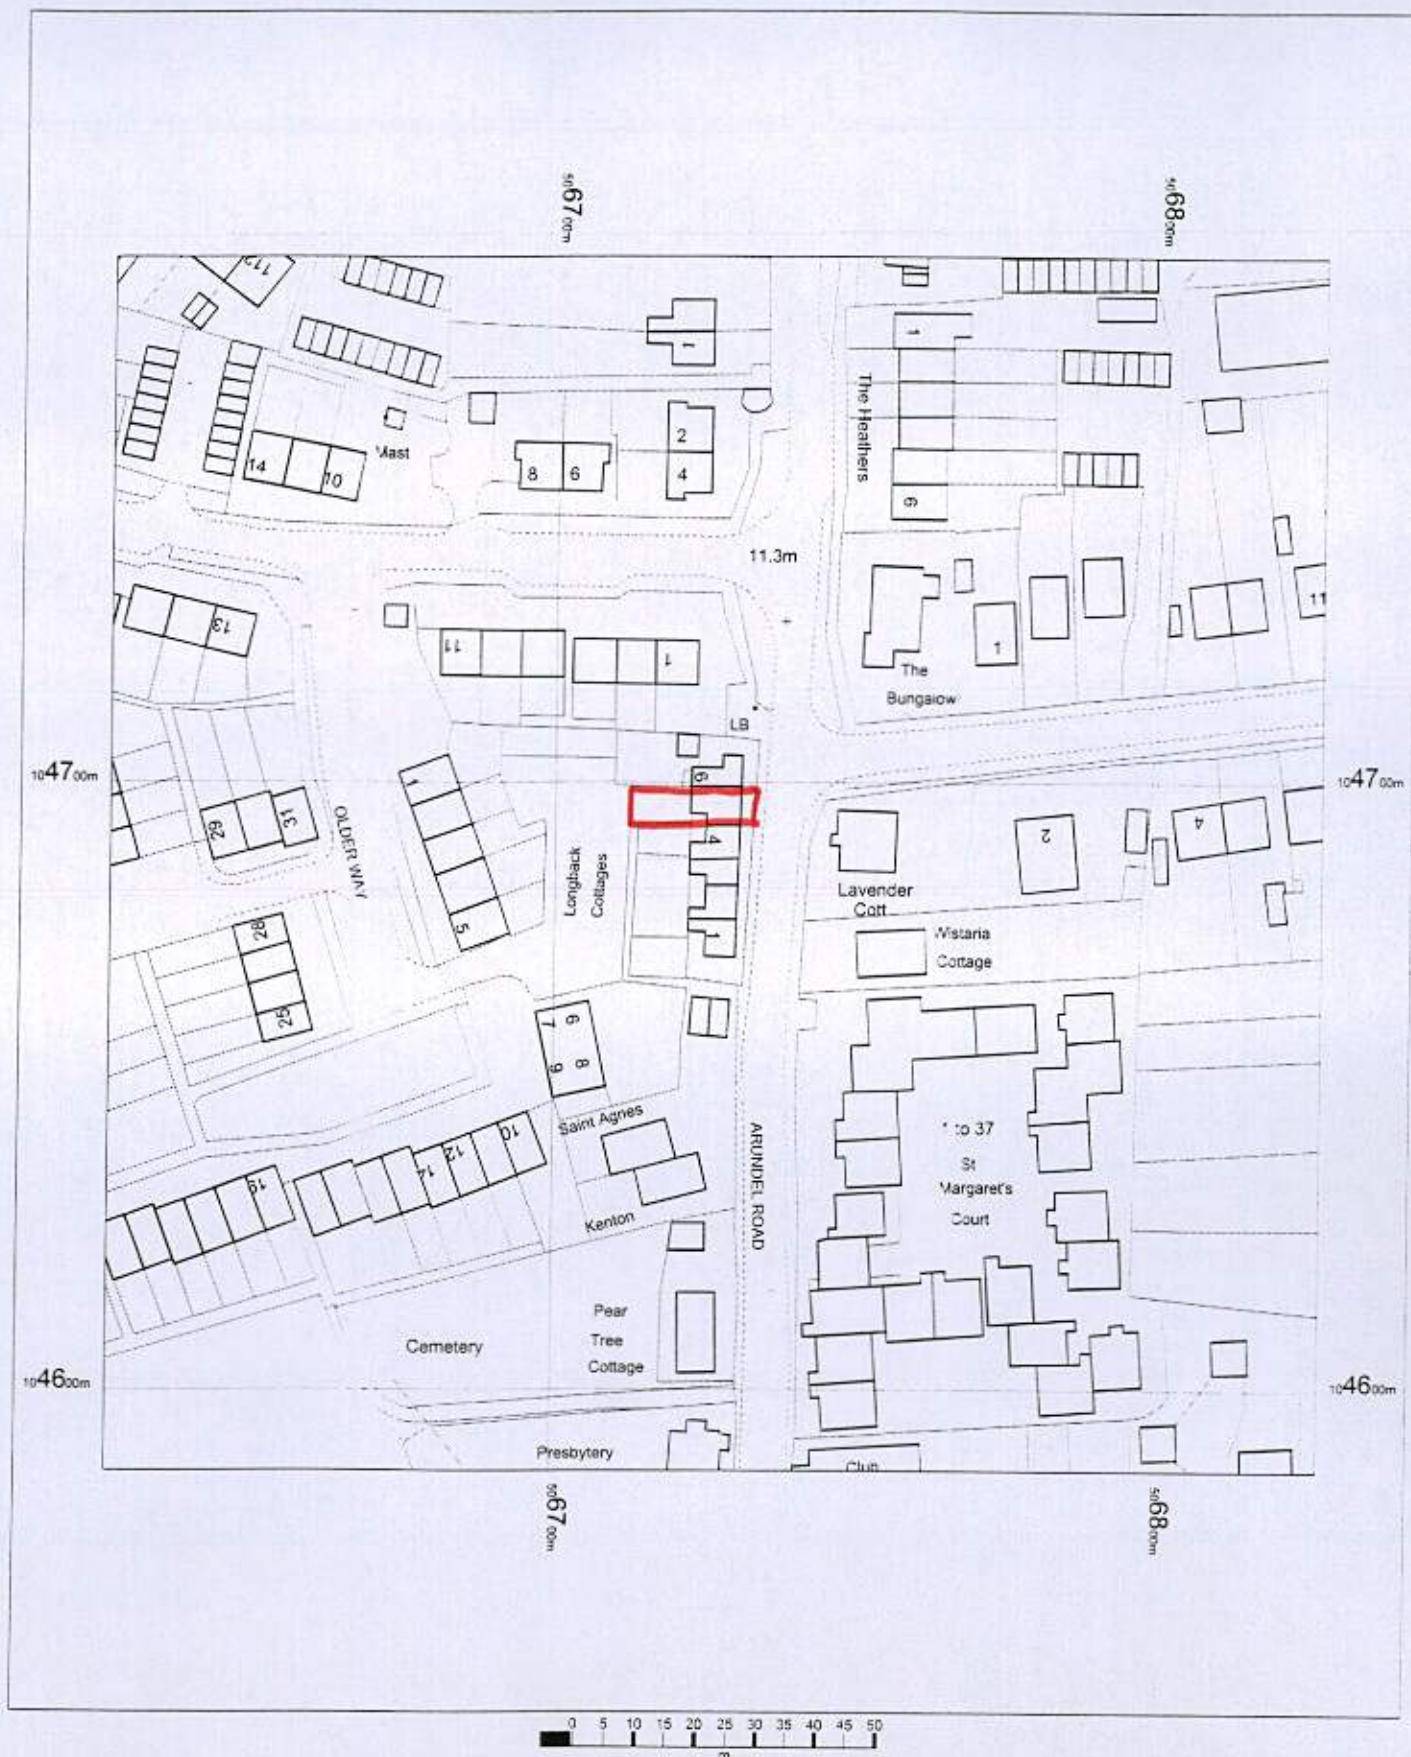

CS Mastermap
11 March 2013, ID: BW1-00213899
www.blackwellmapping.co.uk

1:1250 scale print at A4, Centre: 506727 E, 104686 N

©Crown Copyright. Licence no. 100041040

Mapping
sourced from

Ordnance
Survey

BLACKWELL'S
www.blackwellmapping.co.uk

TEL: 0117-926-2322
maps.bristol@blackwell.co.uk