

Openreach Structures

Joint Box

Manhole

Pole

Pole (planned)

Duct Tee

Reducer

Cabinet

Openreach Spans / Ducts

Duct

Duct (planned)

Openreach-Proposed Structures

Joint Box

Openreach-Proposed Spans / Ducts

D54 (90mm duct)

Developer-Proposed Structures

Change Of State

Duct Tee

Joint Box


Reducer

Developer-Proposed Spans / Ducts

D54 (90mm duct)


D54 (90mm duct)

D56 (50mm duct) (2 colours)

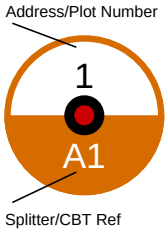

Land south of Water Lane, Angmering, BN16 4EP

50m

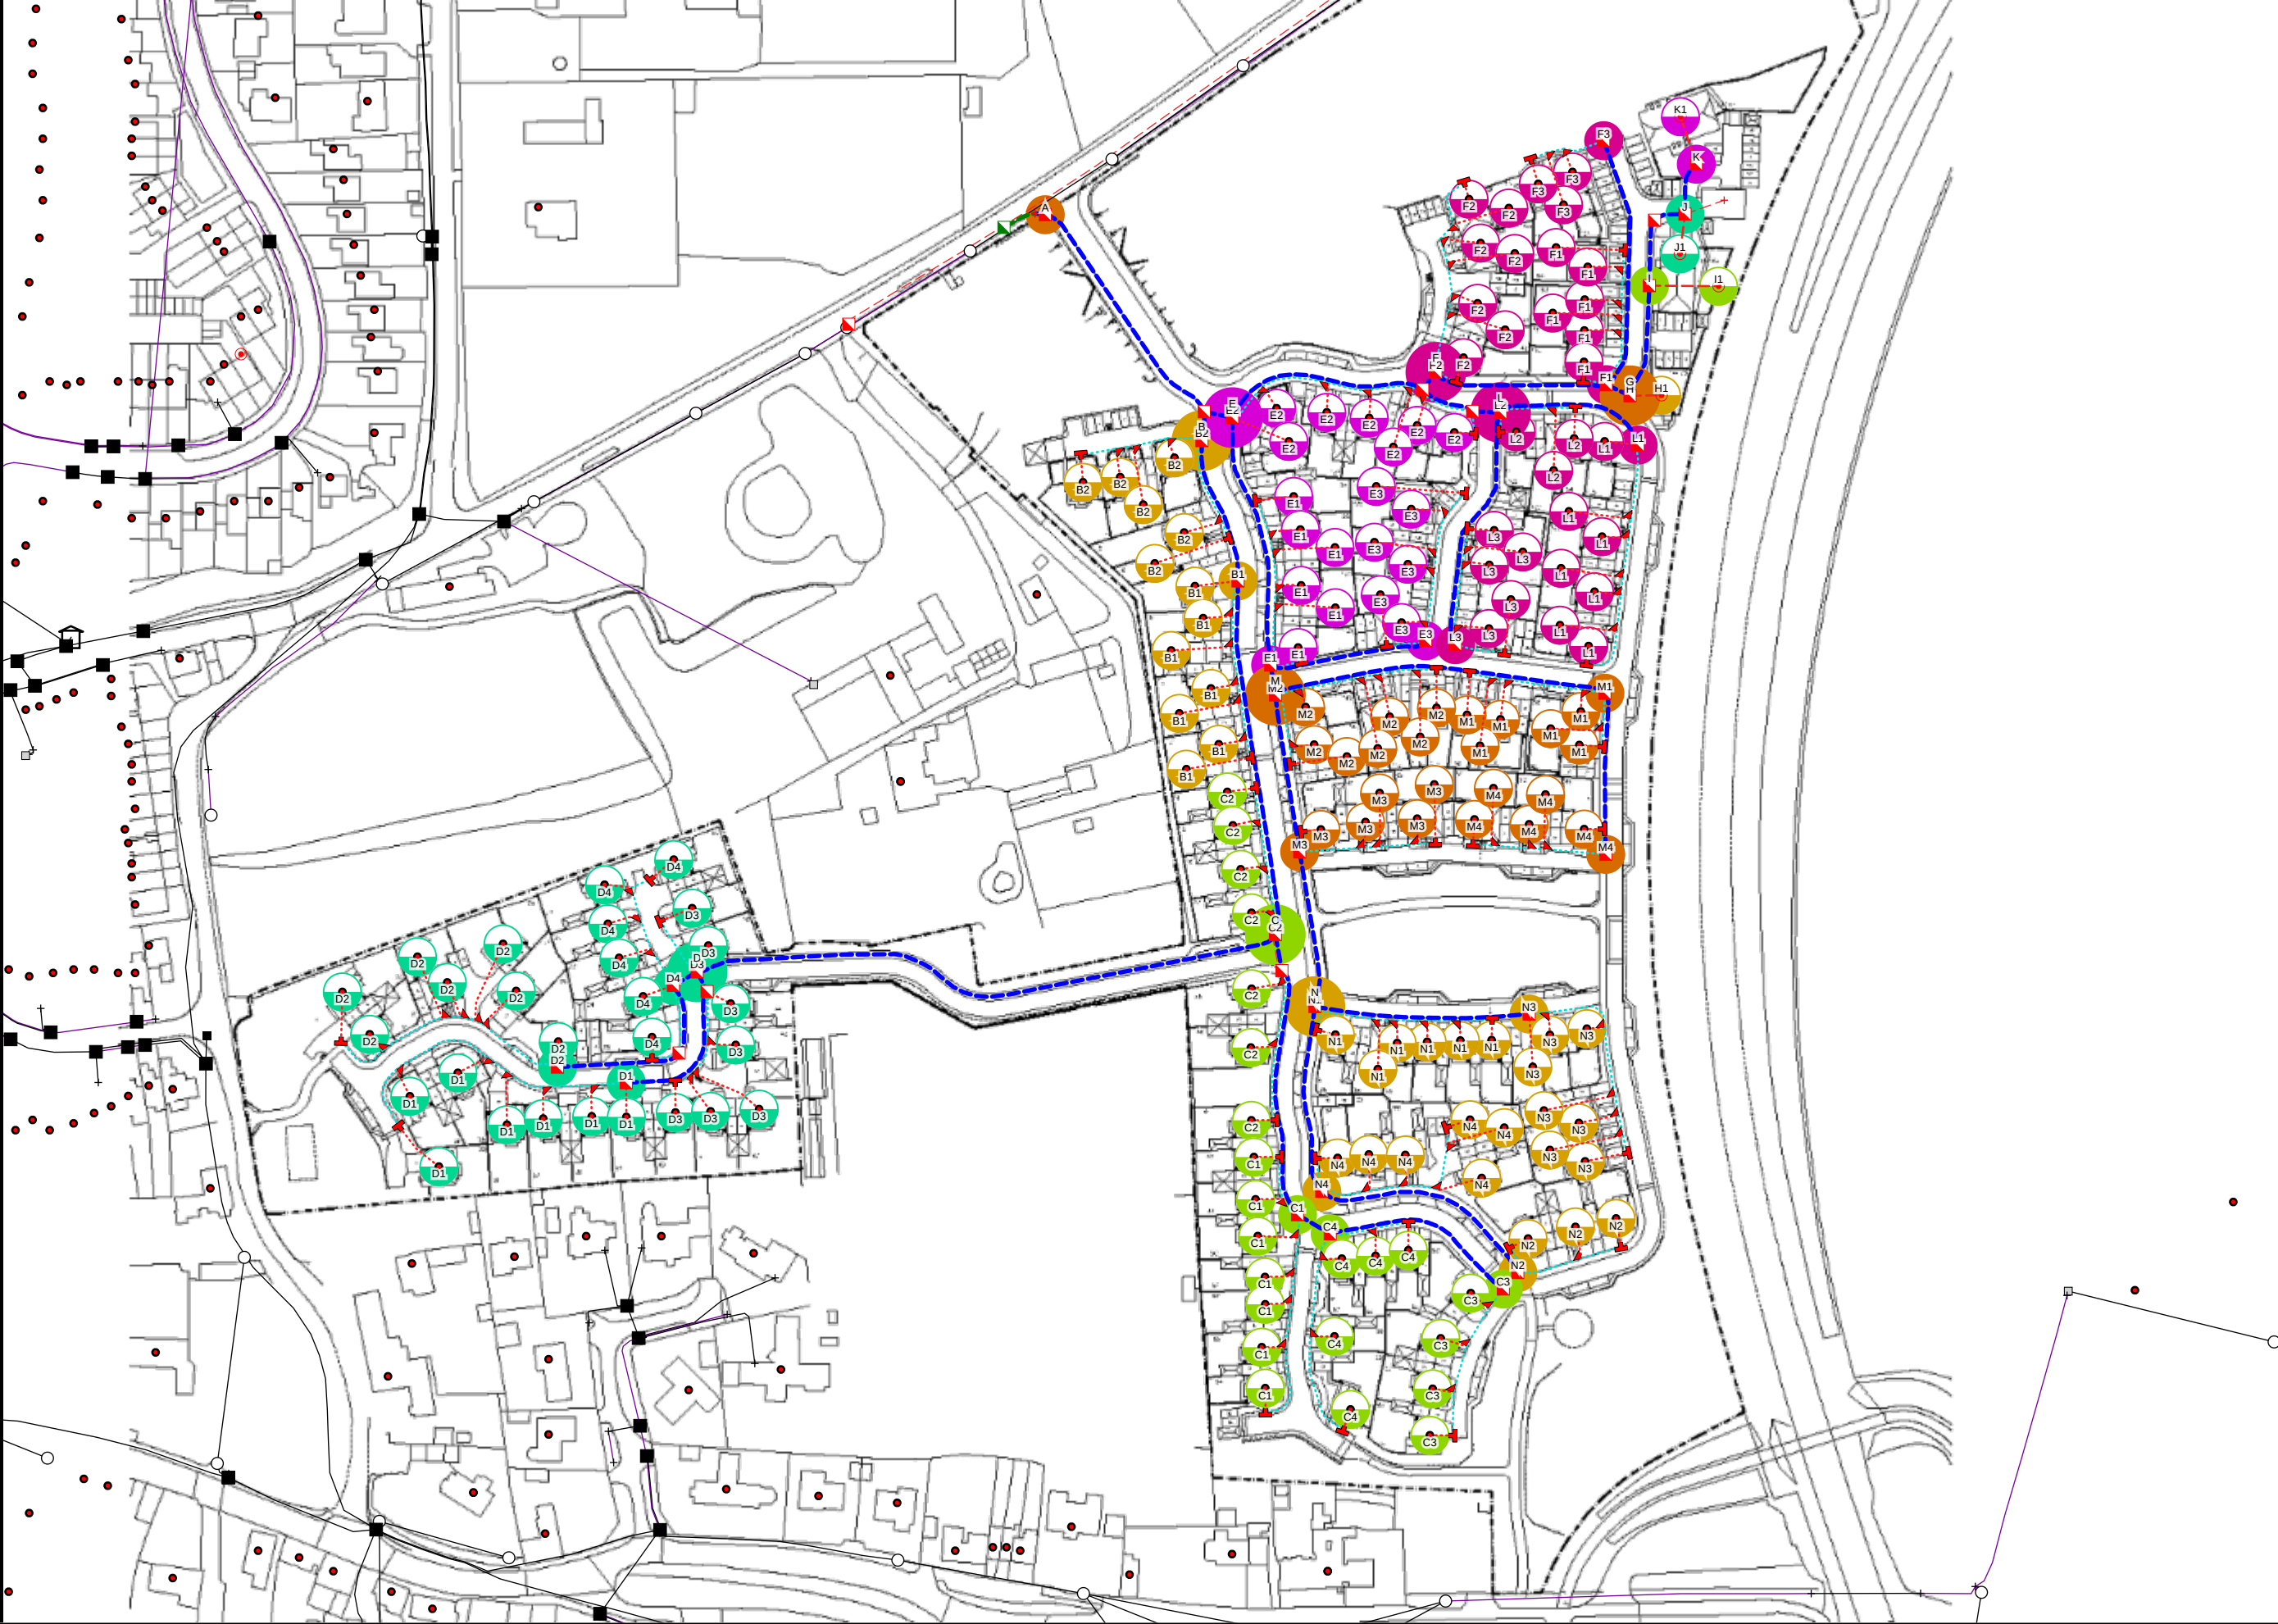

Plant On Map

Work Order Name: RUN/238

Proposal: OPENREACH CONNECTORISED FIBRE NETWORK

Self-Install: Yes

Important Notice - BT's joint boxes (JB and JUF) must be constructed in non carriageway situations only. If there is any deviation from this please contact your newSite Representative before work commences