


PROPOSED BARN 10x12 M

TIMBER FRAME + CLADDING TO MATCH
EXISTING BUILDINGS


CONCRETE BASE WITH BRICK COURSE
FOR DAMP PROTECTION

SCALE 1:100 METRES.

3/7/2017

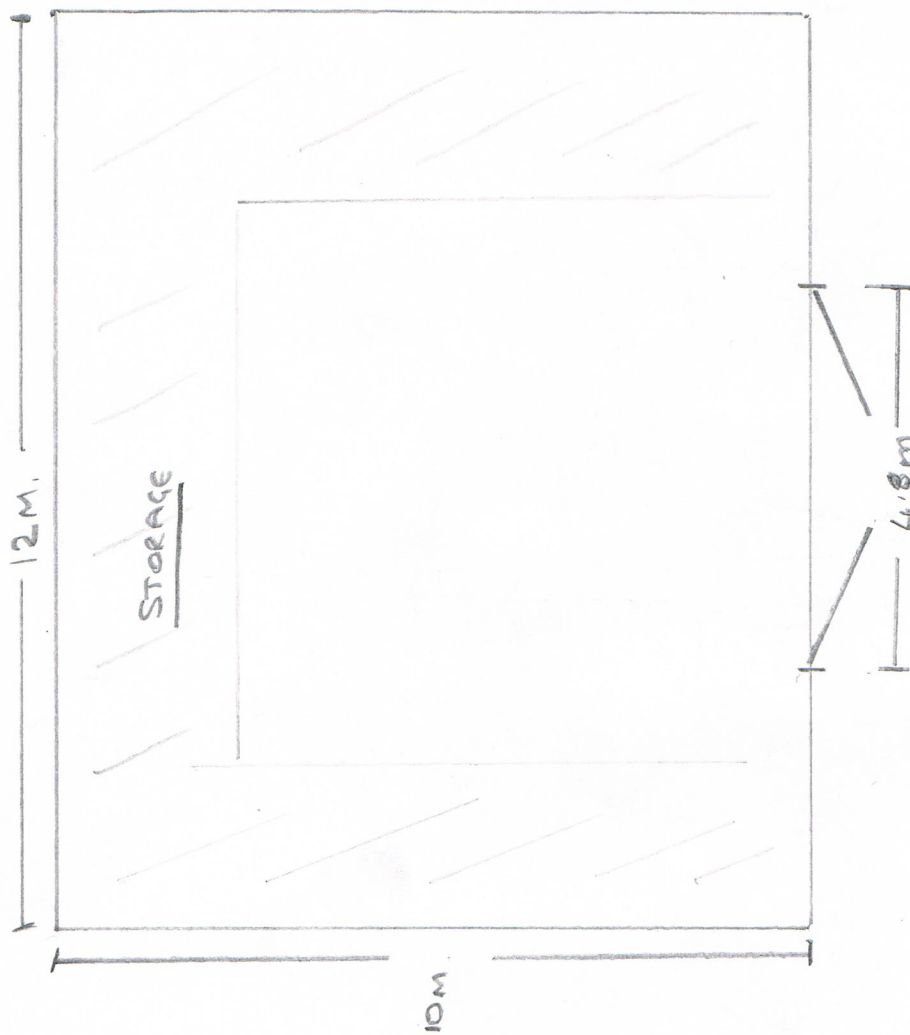

FELT ROOF TO MATCH EXISTING SHEDS

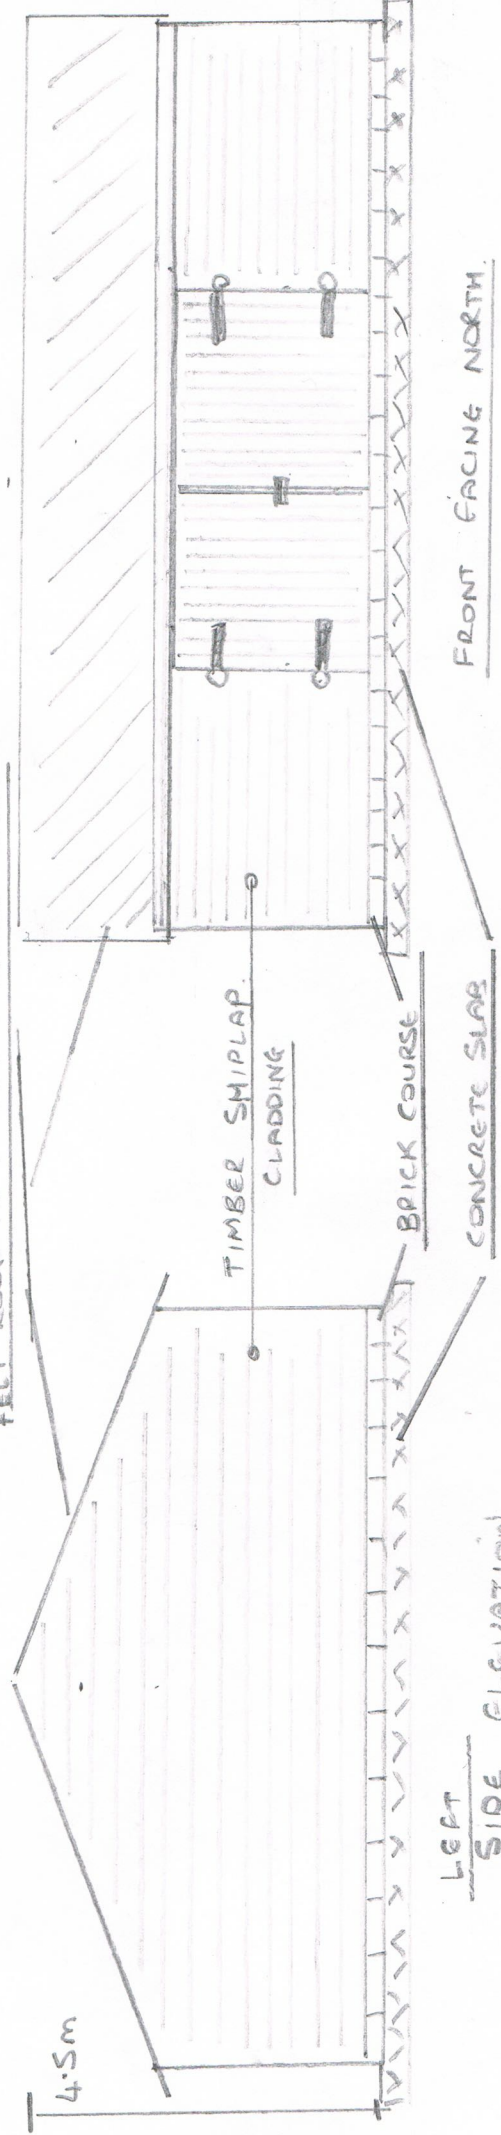

LEFT
SIDE ELEVATION

FRONT FACING NORTH