



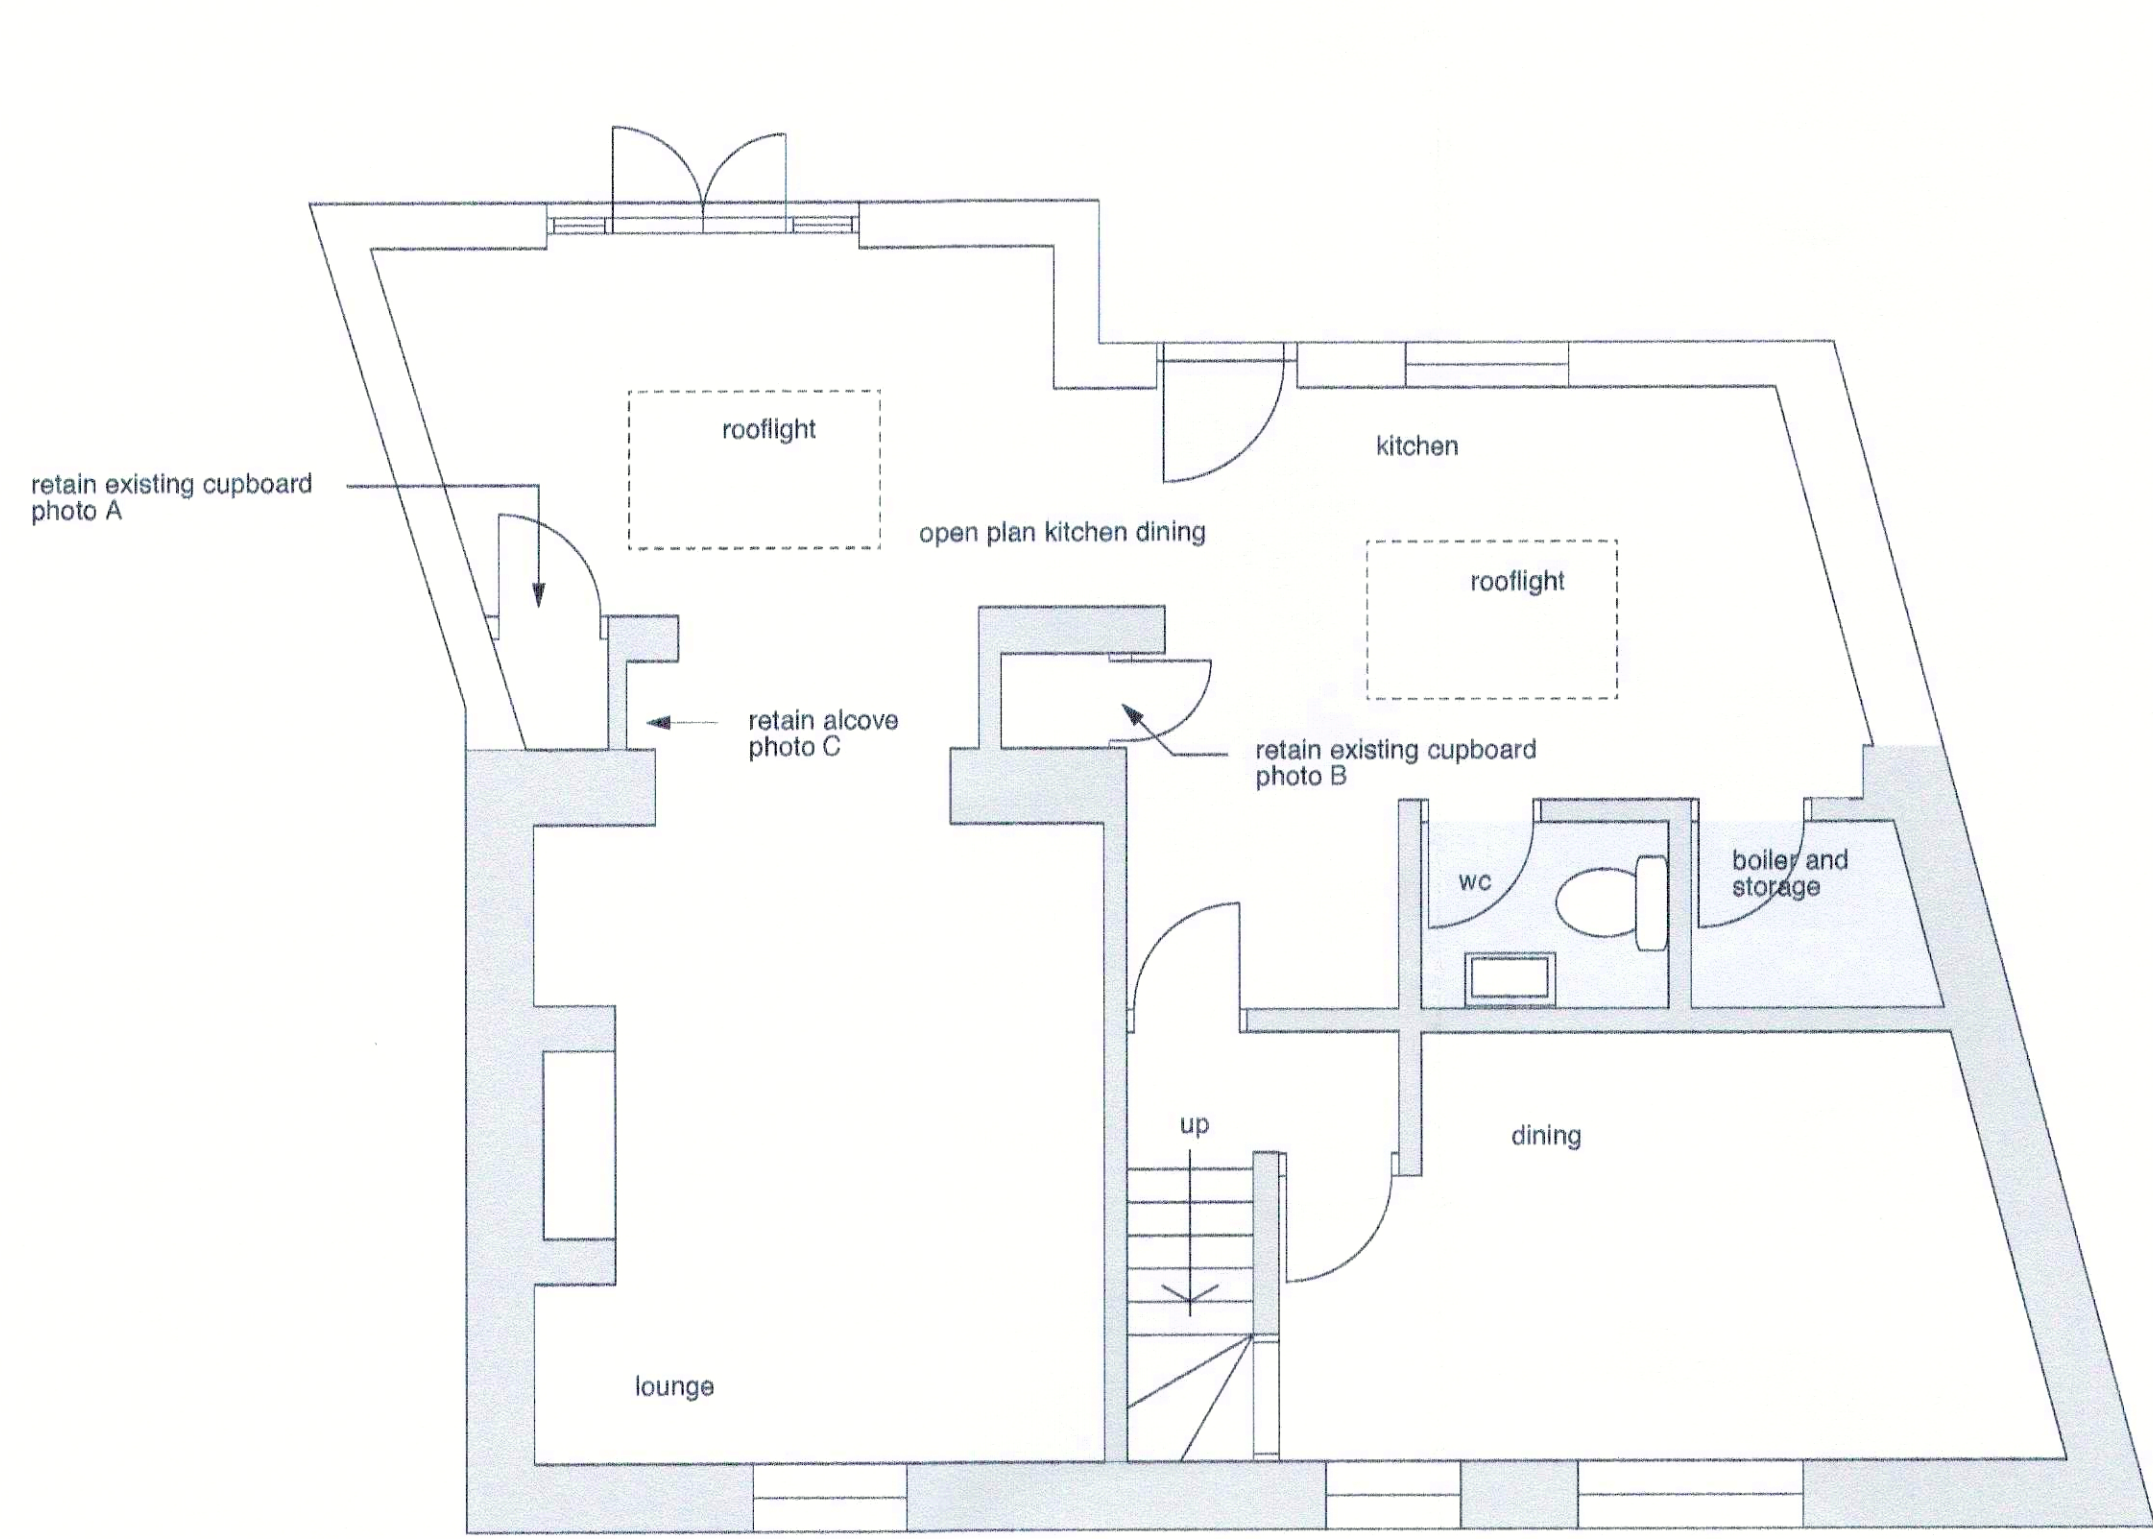


GROUND FLOOR

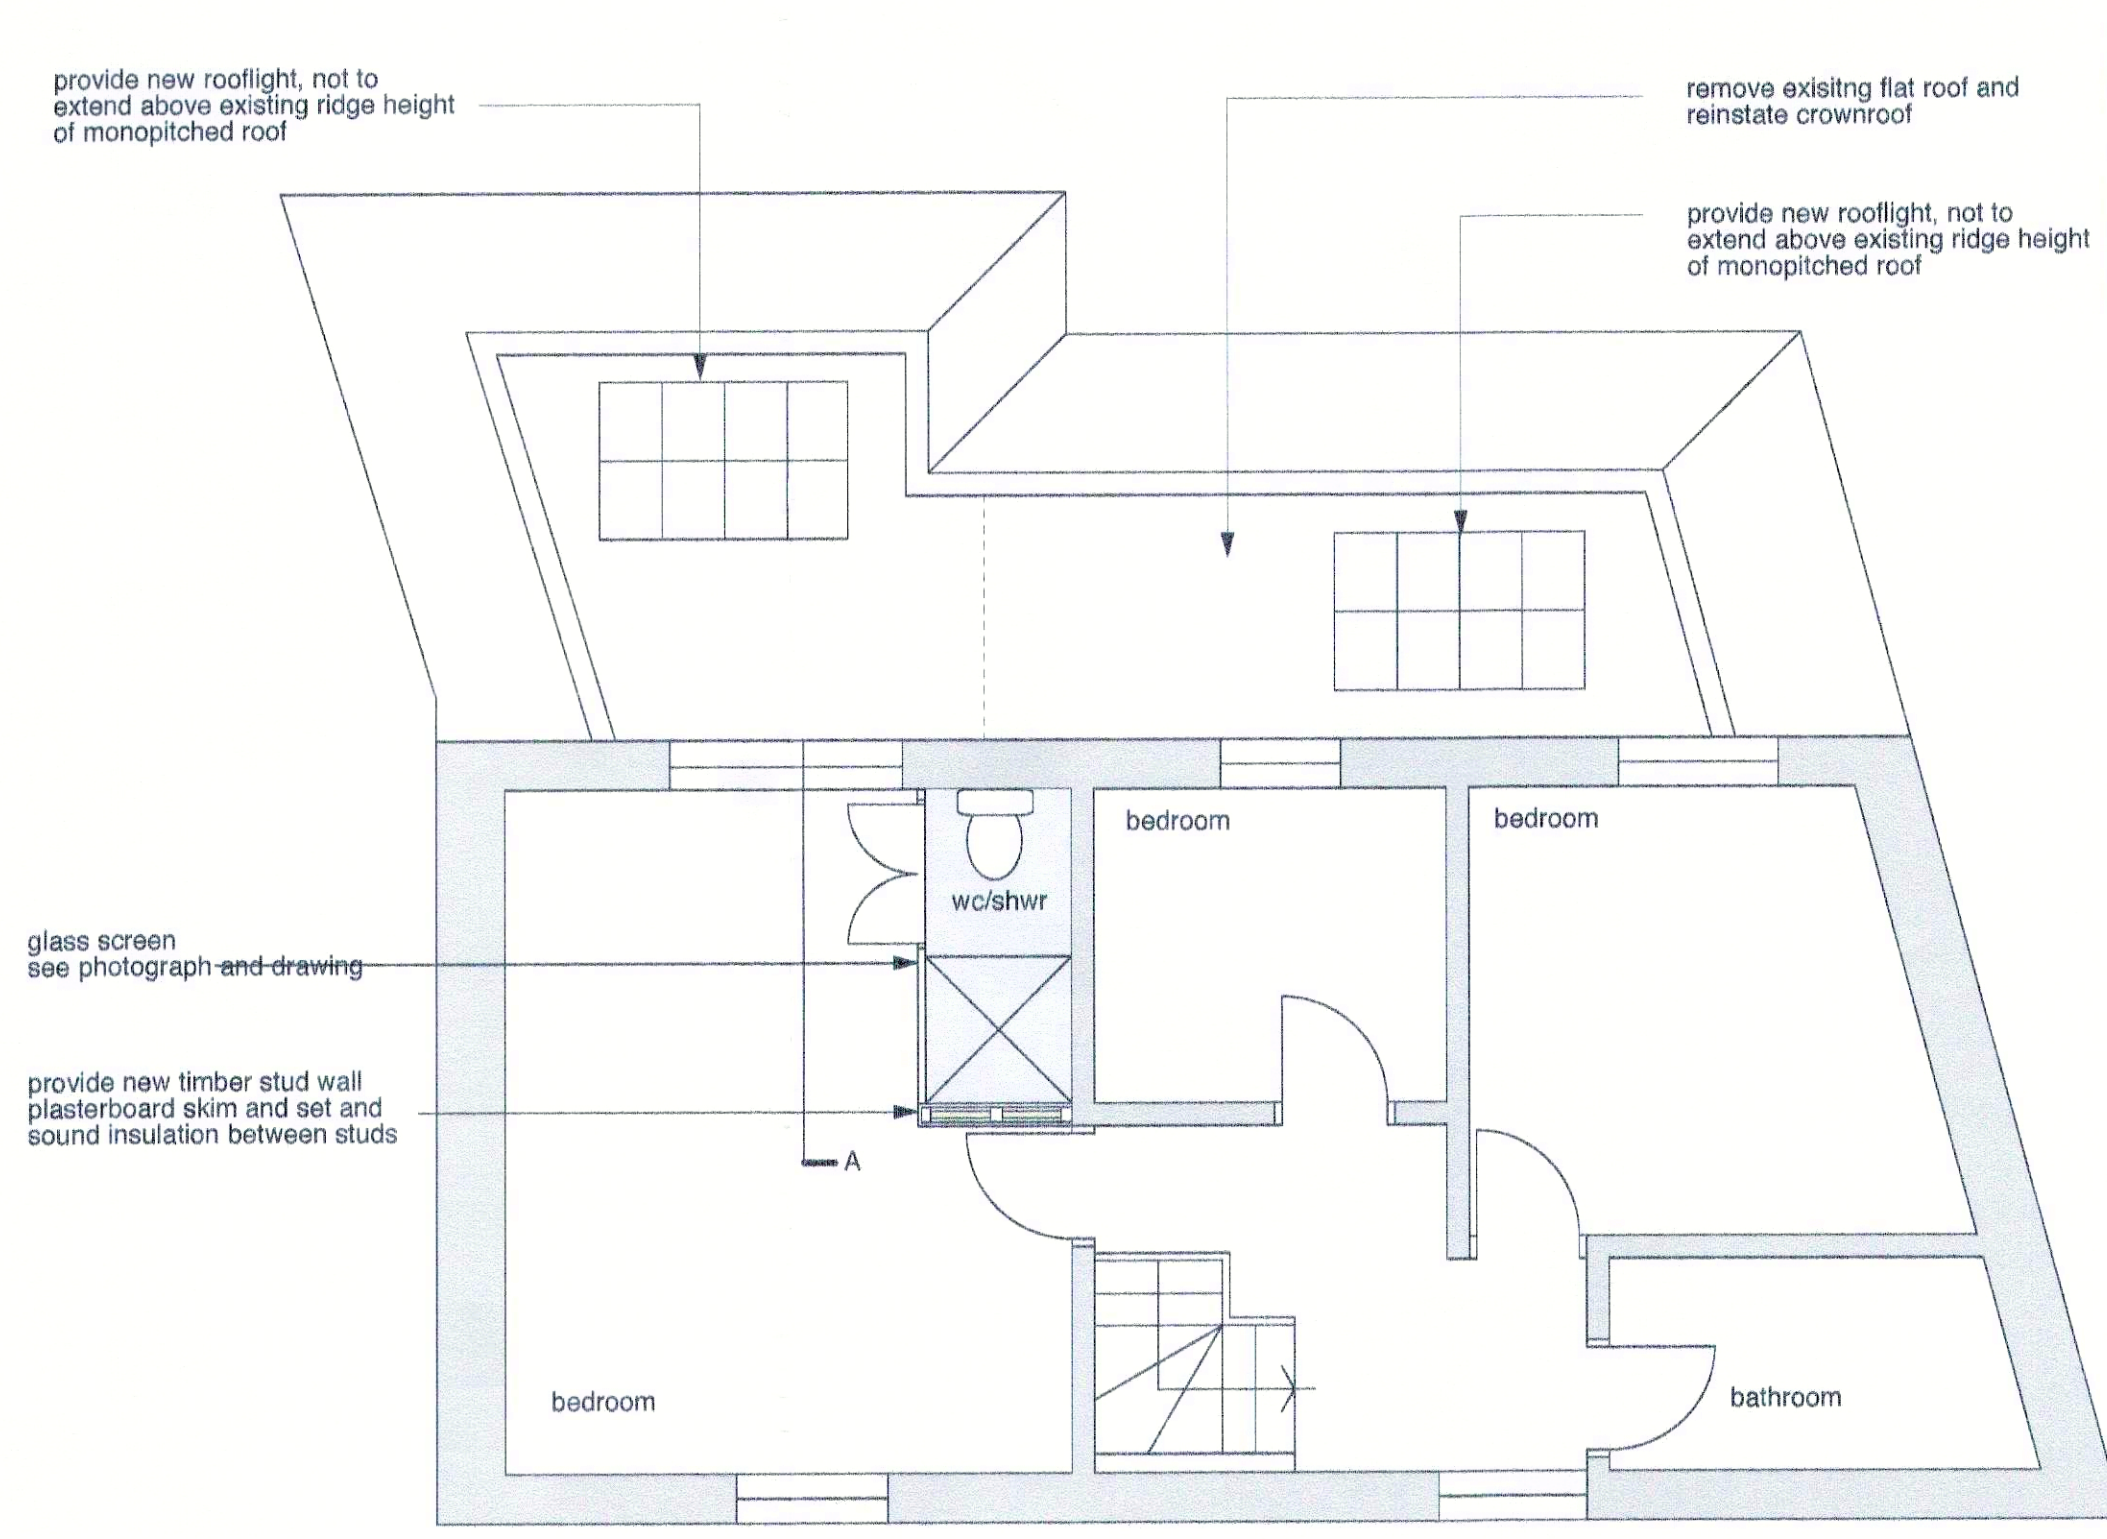

FIRST FLOOR

Original House
Later Extension

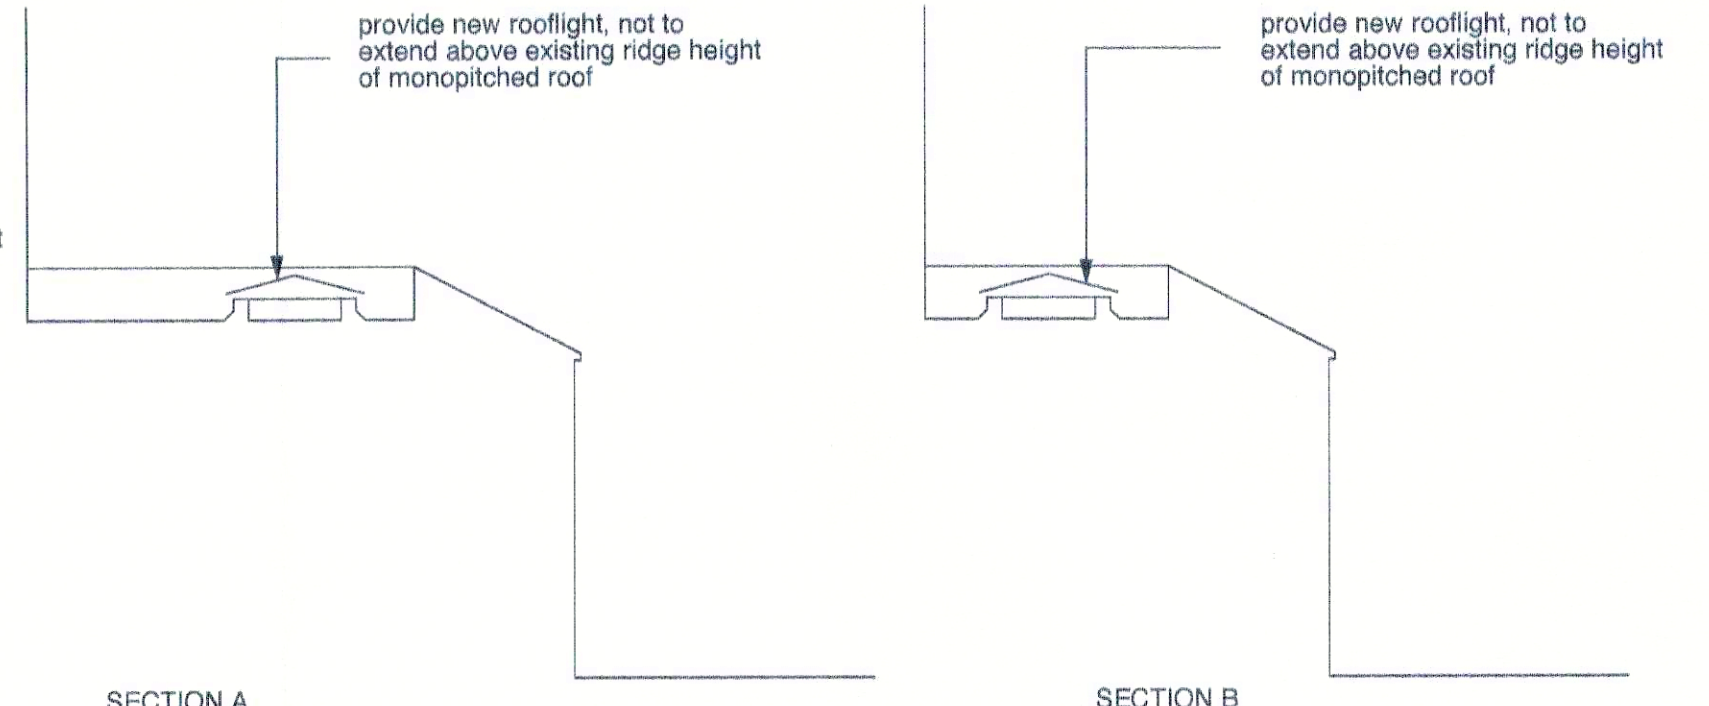


SECTION A


SECTION B



Photograph of proposed shower

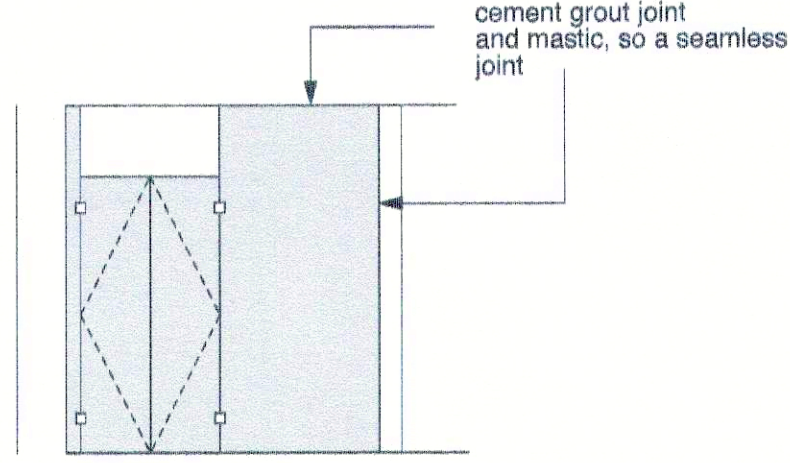


Part Elevation A

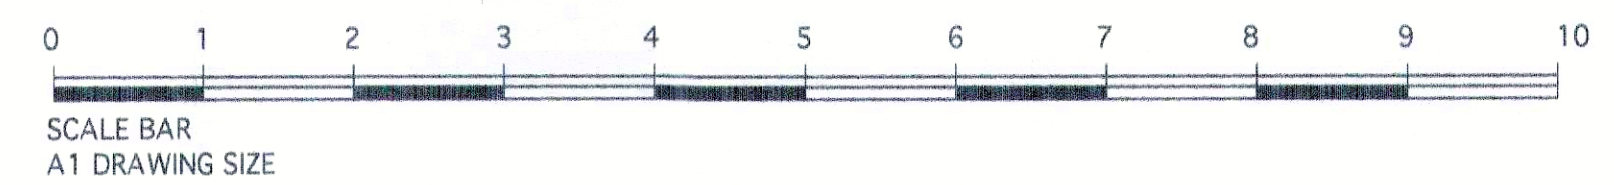


PROPOSED


EXISTING

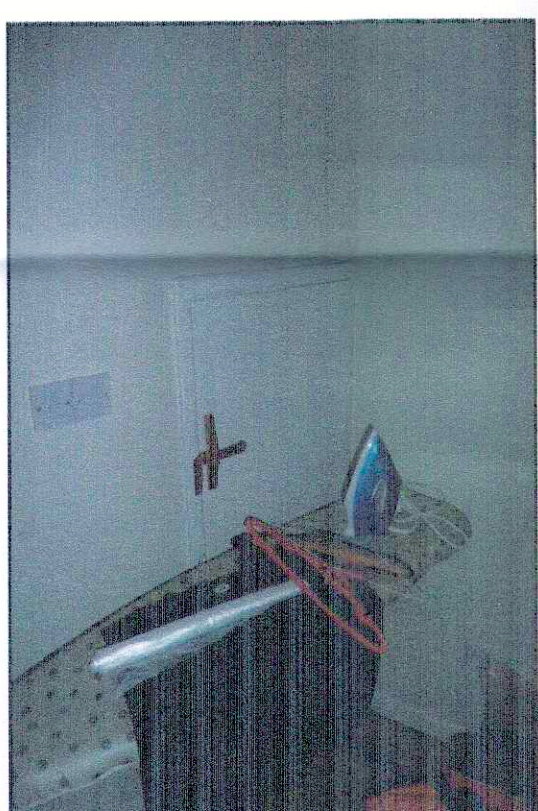

PHOTOGRAPH A


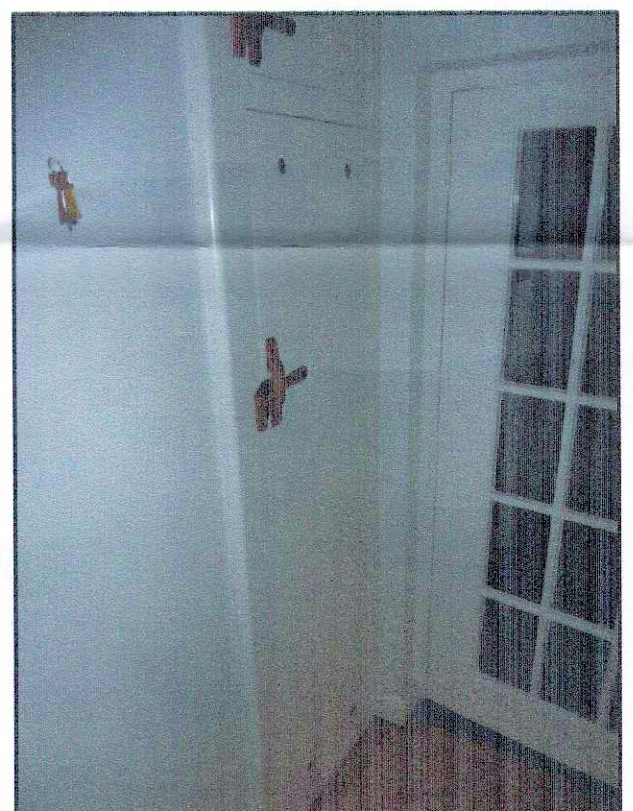


PHOTOGRAPH B

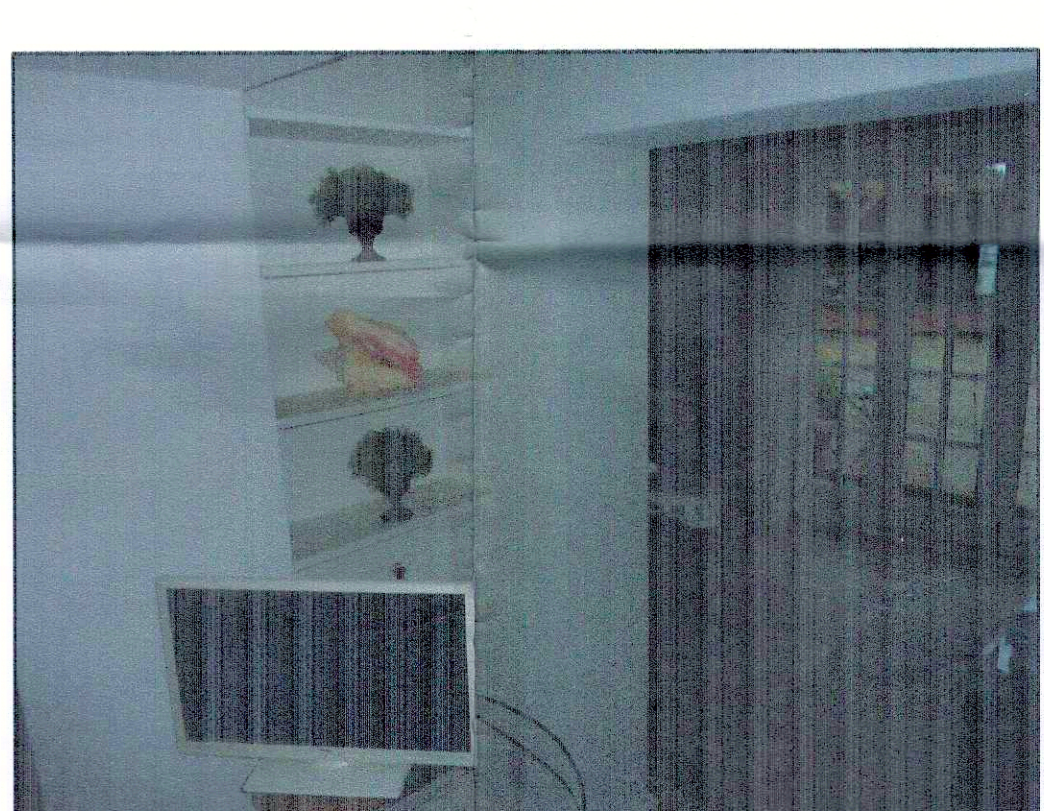


PHOTOGRAPH C

Original House
Later Extension

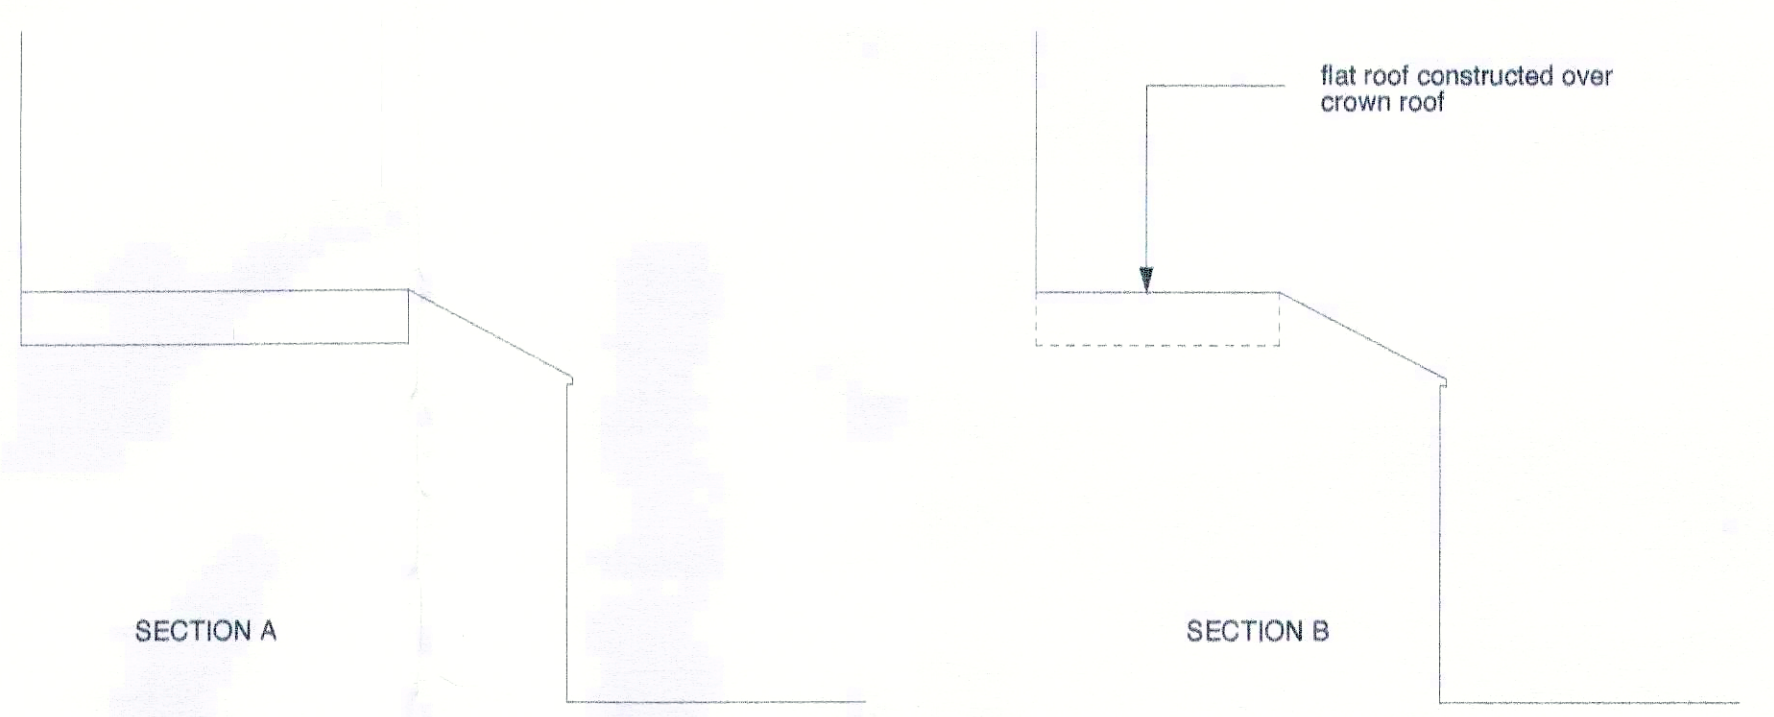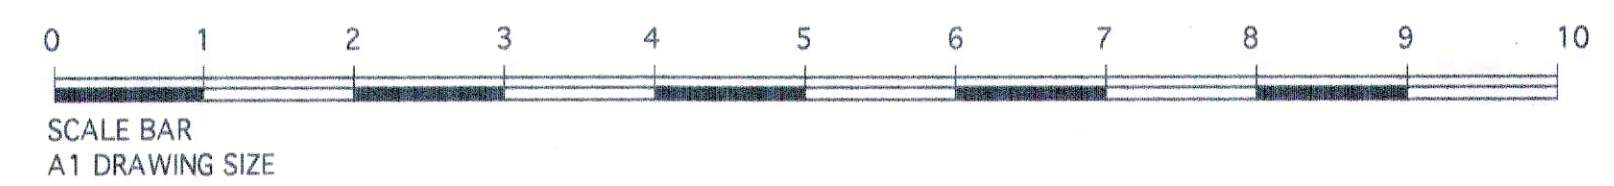


SECTION A

SECTION B

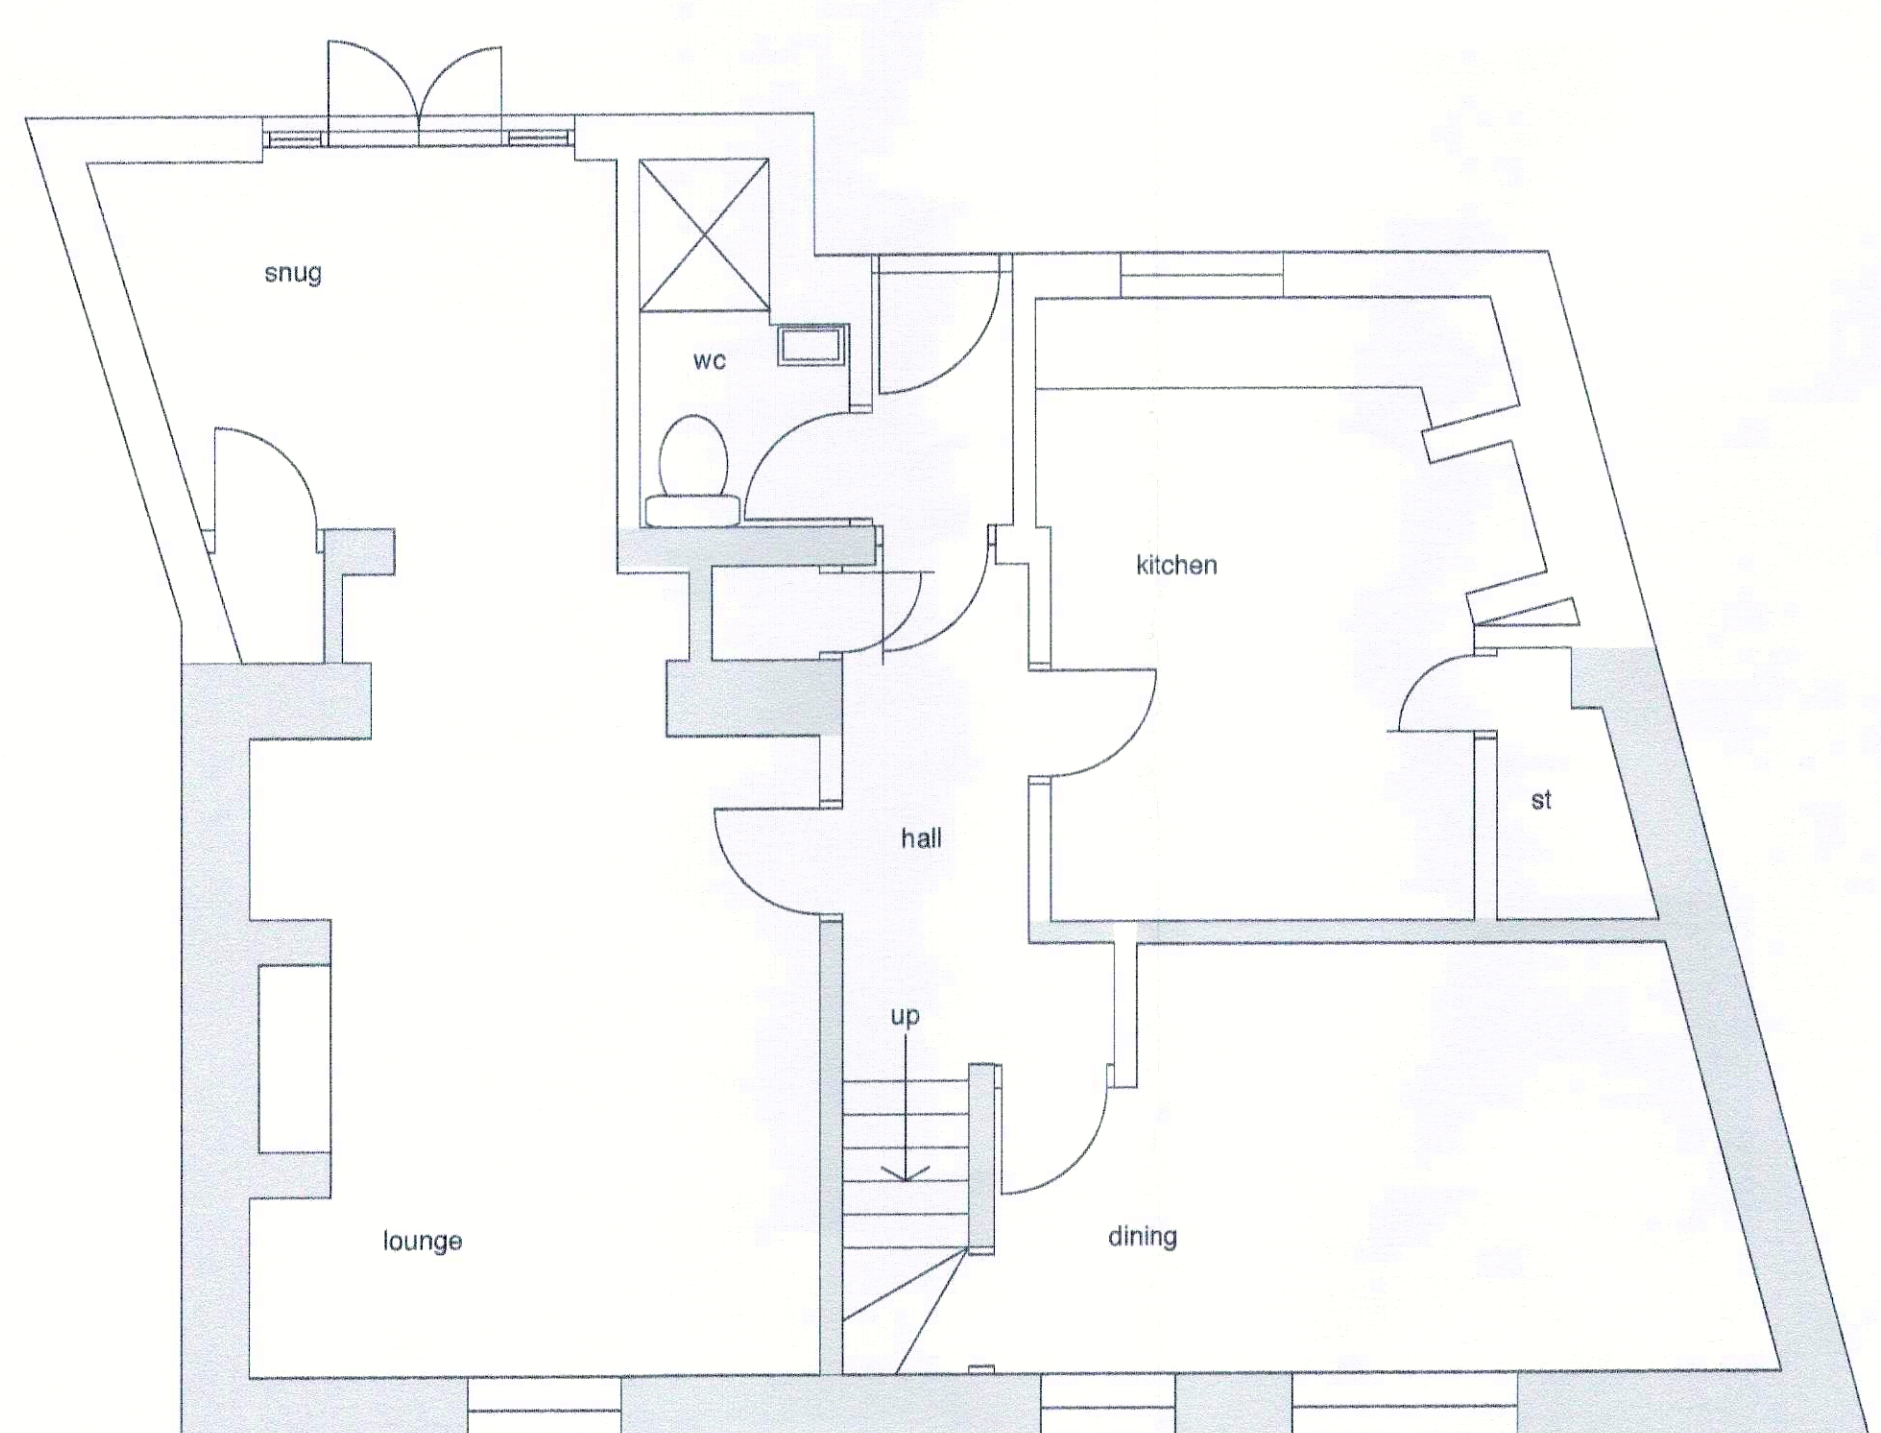

GROUND FLOOR

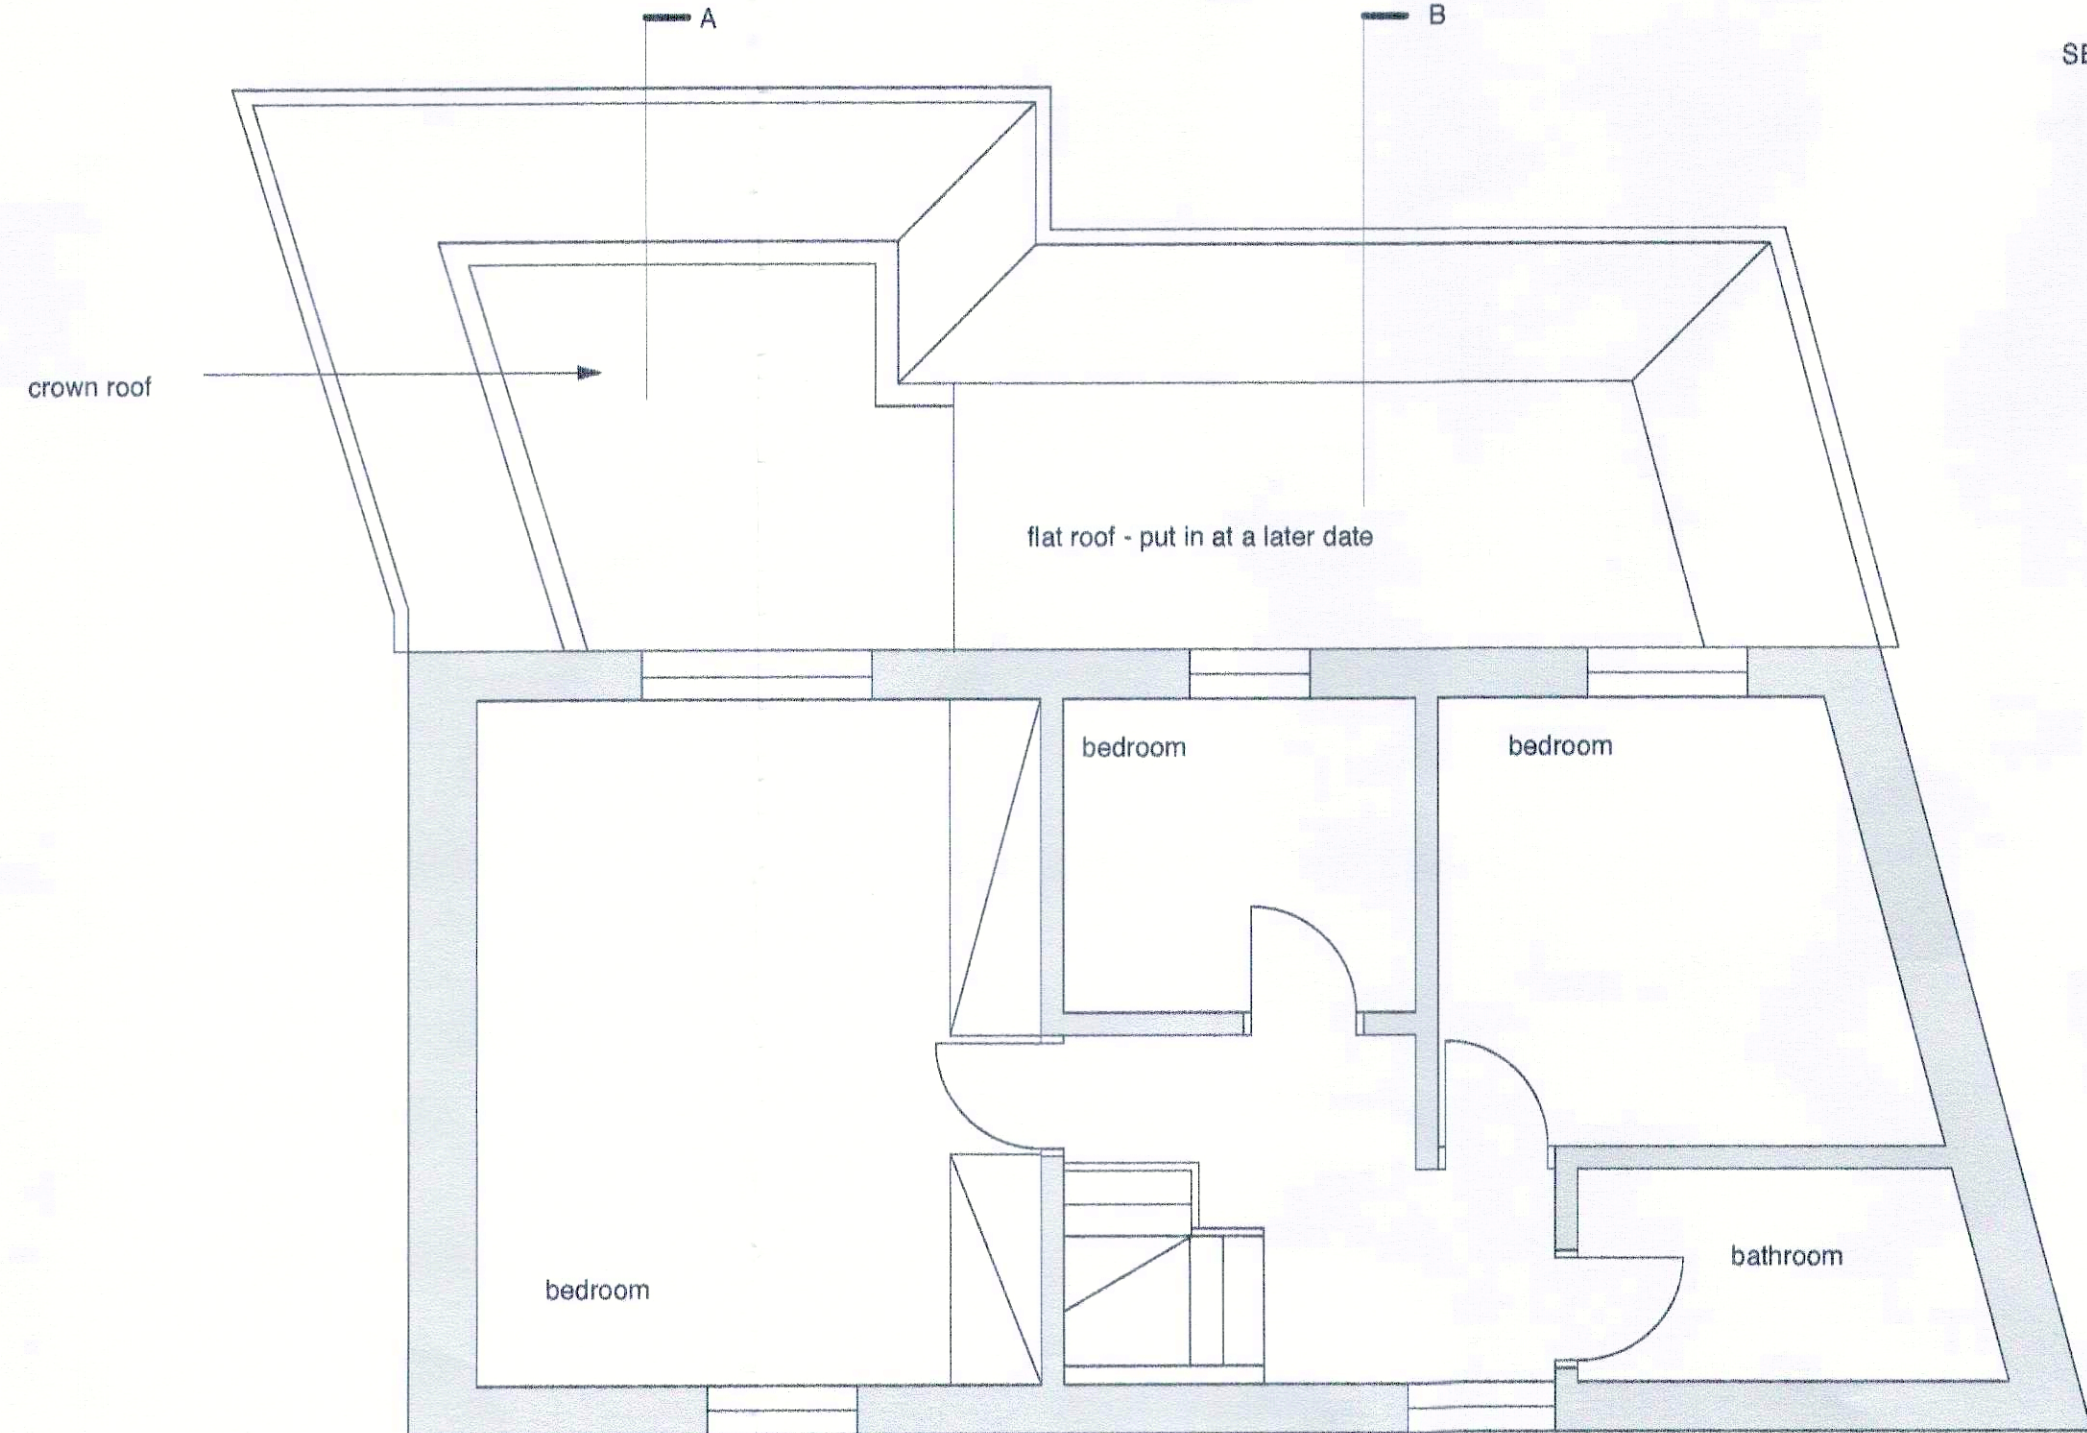

FIRST FLOOR

Do not scale from these drawings. The contractor is to check all dimensions, levels and conditions on site and advise of any discrepancies prior to the commencement of any work on site. All work is to be carried out in strict accordance with the relevant, current British Standards and codes of practice. Materials and components are to be fixed in strict accordance with the manufacturers instructions and recommendations and relevant body. This drawing is for planning/building control purposes only.
Data Protection Act - no project drawings or client details will be issued by us to anyone other than the client, unless given written instruction by the client for distribution.
Party Wall Details - to be dealt with by a Party Wall Surveyor to be appointed by Client.

AMENDMENTS
A March 2019 Further information added for shower screen.

WEAVERS ANGMERING WEST SUSSEX				
Client	Description			
J ANGELL	EXISTING AND PROPOSED			

	architects ltd			
	Architects, Planning & Development Consultants, Project Management.			
Date	Scale	Job No.	Drawing No.	Revision
NOV 2018	1: 50	1859	01	A

1 Westbourne Grove, Westbourne Gardens, Hove, East Sussex.T: (01273) 727368 E:rob@reparchitects.co.uk
Do not scale from drawing This drawing is copyright