


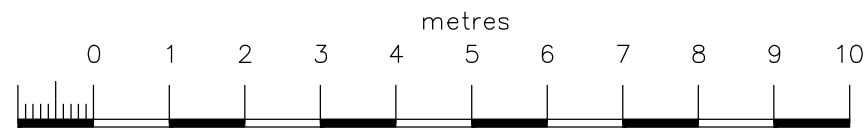


WEST (Sectional) ELEVATION 1 - to central wing



WEST (Sectional) ELEVATION 2- to east wing



EAST (Sectional) ELEVATION 1- to rear of central wing

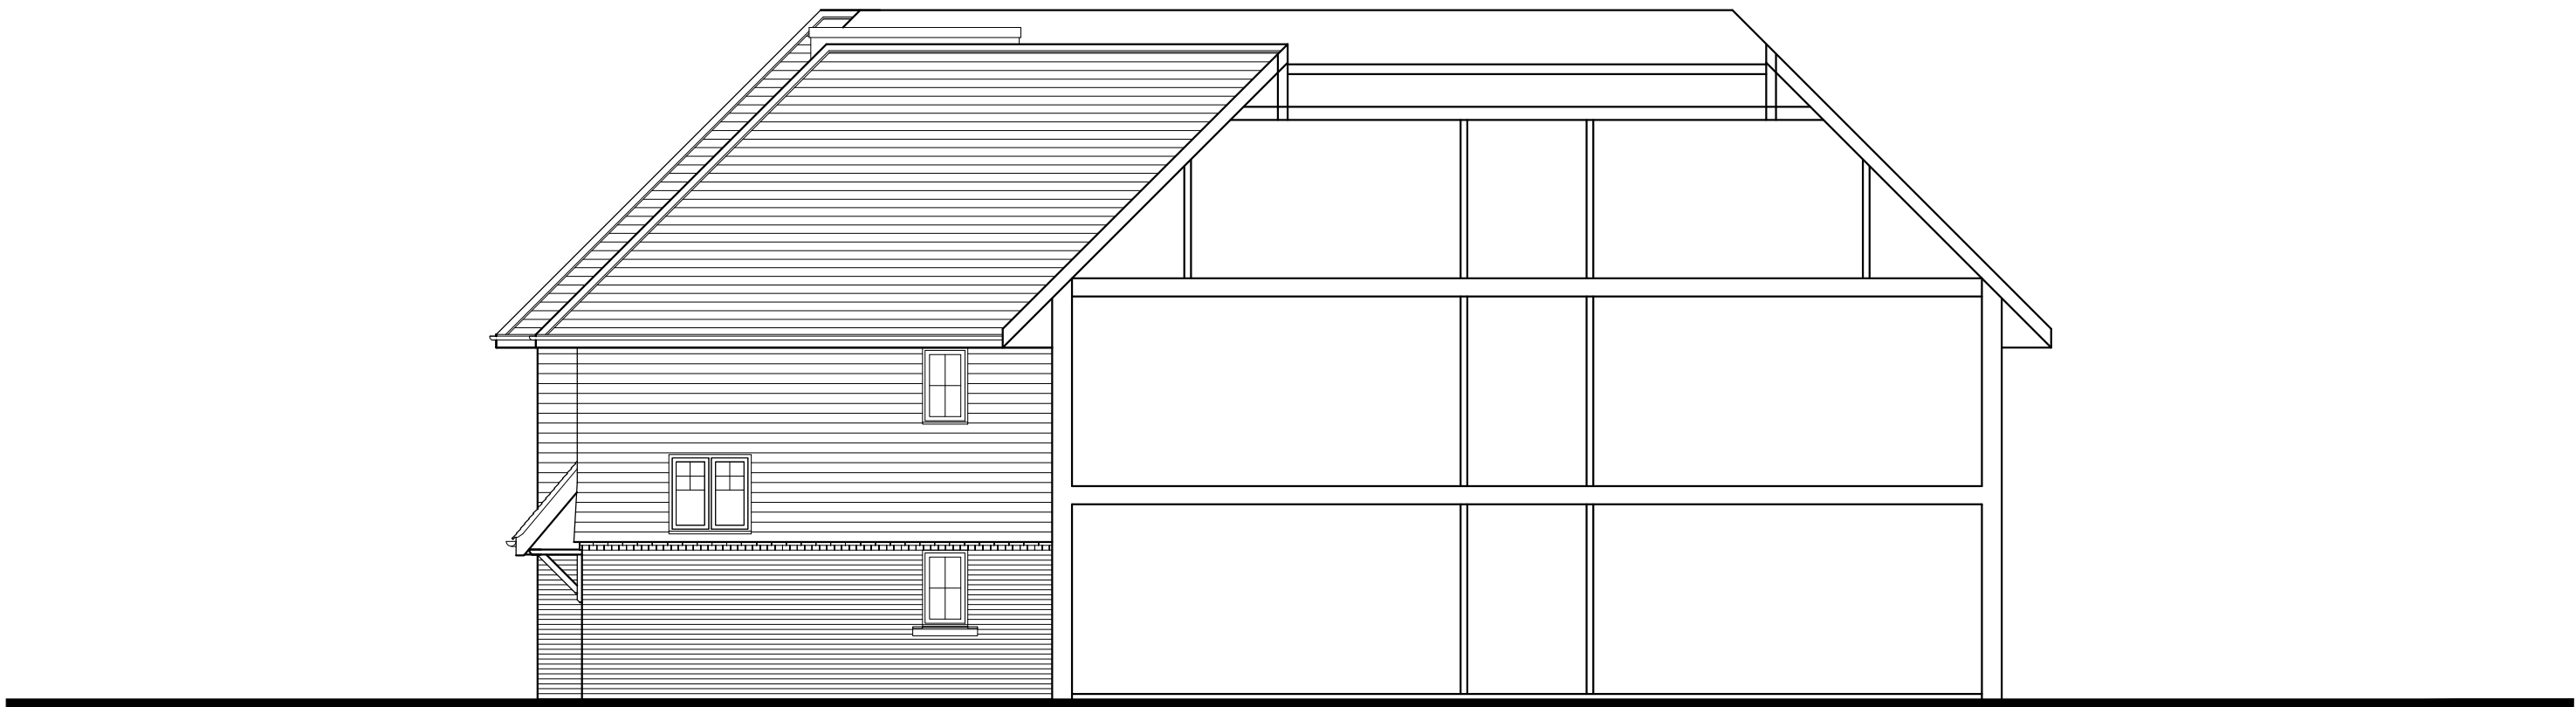

EAST (Sectional) ELEVATION 2 - to rear of west wing

Rev: Desc: By: Date: Chkd:

--	--	--	--	--

Buckle Chamberlain Partnership Ltd. Architects & Architectural Technologists. Mill House, Llancayo Court, Llancayo, Usk, Monmouthshire NP15 1HY Tel: 01291 672264 01291 673424 Fax: 01291 671050 Email: enquiries@bucklechamberlain.co.uk			
Client	Hallmark Care Homes		
Project	Proposed Care Home Pound Place Roundstone Lane Angmering		
Drawing	Sectional Elevations		
Date	Nov. 2020	Scale	1:100 @ A1
Drawn by	RAC	Drawing No	1388/P-233
Checked by			
Status	Planning		