
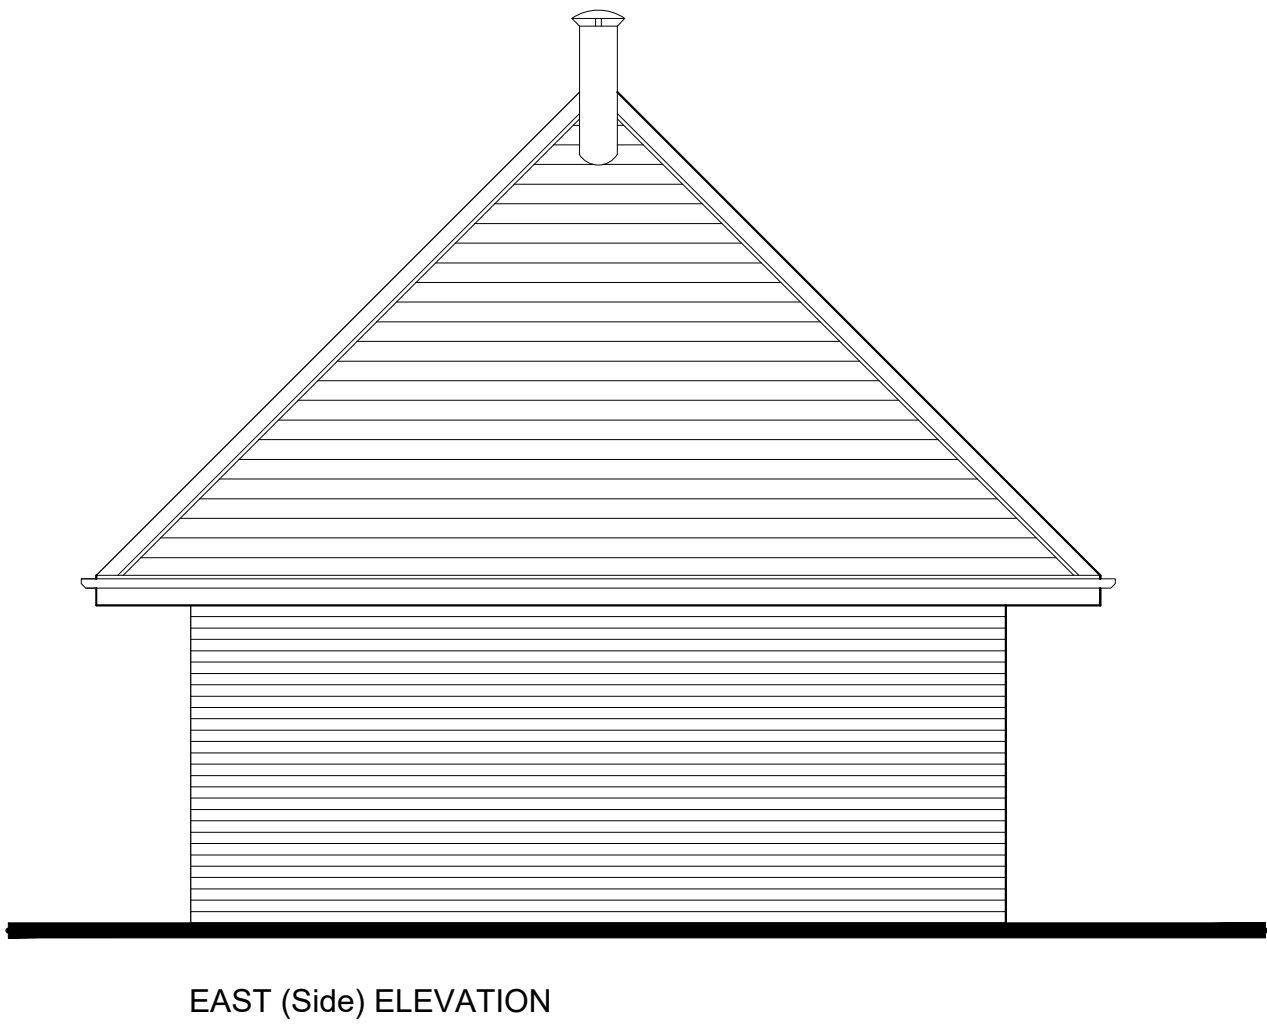



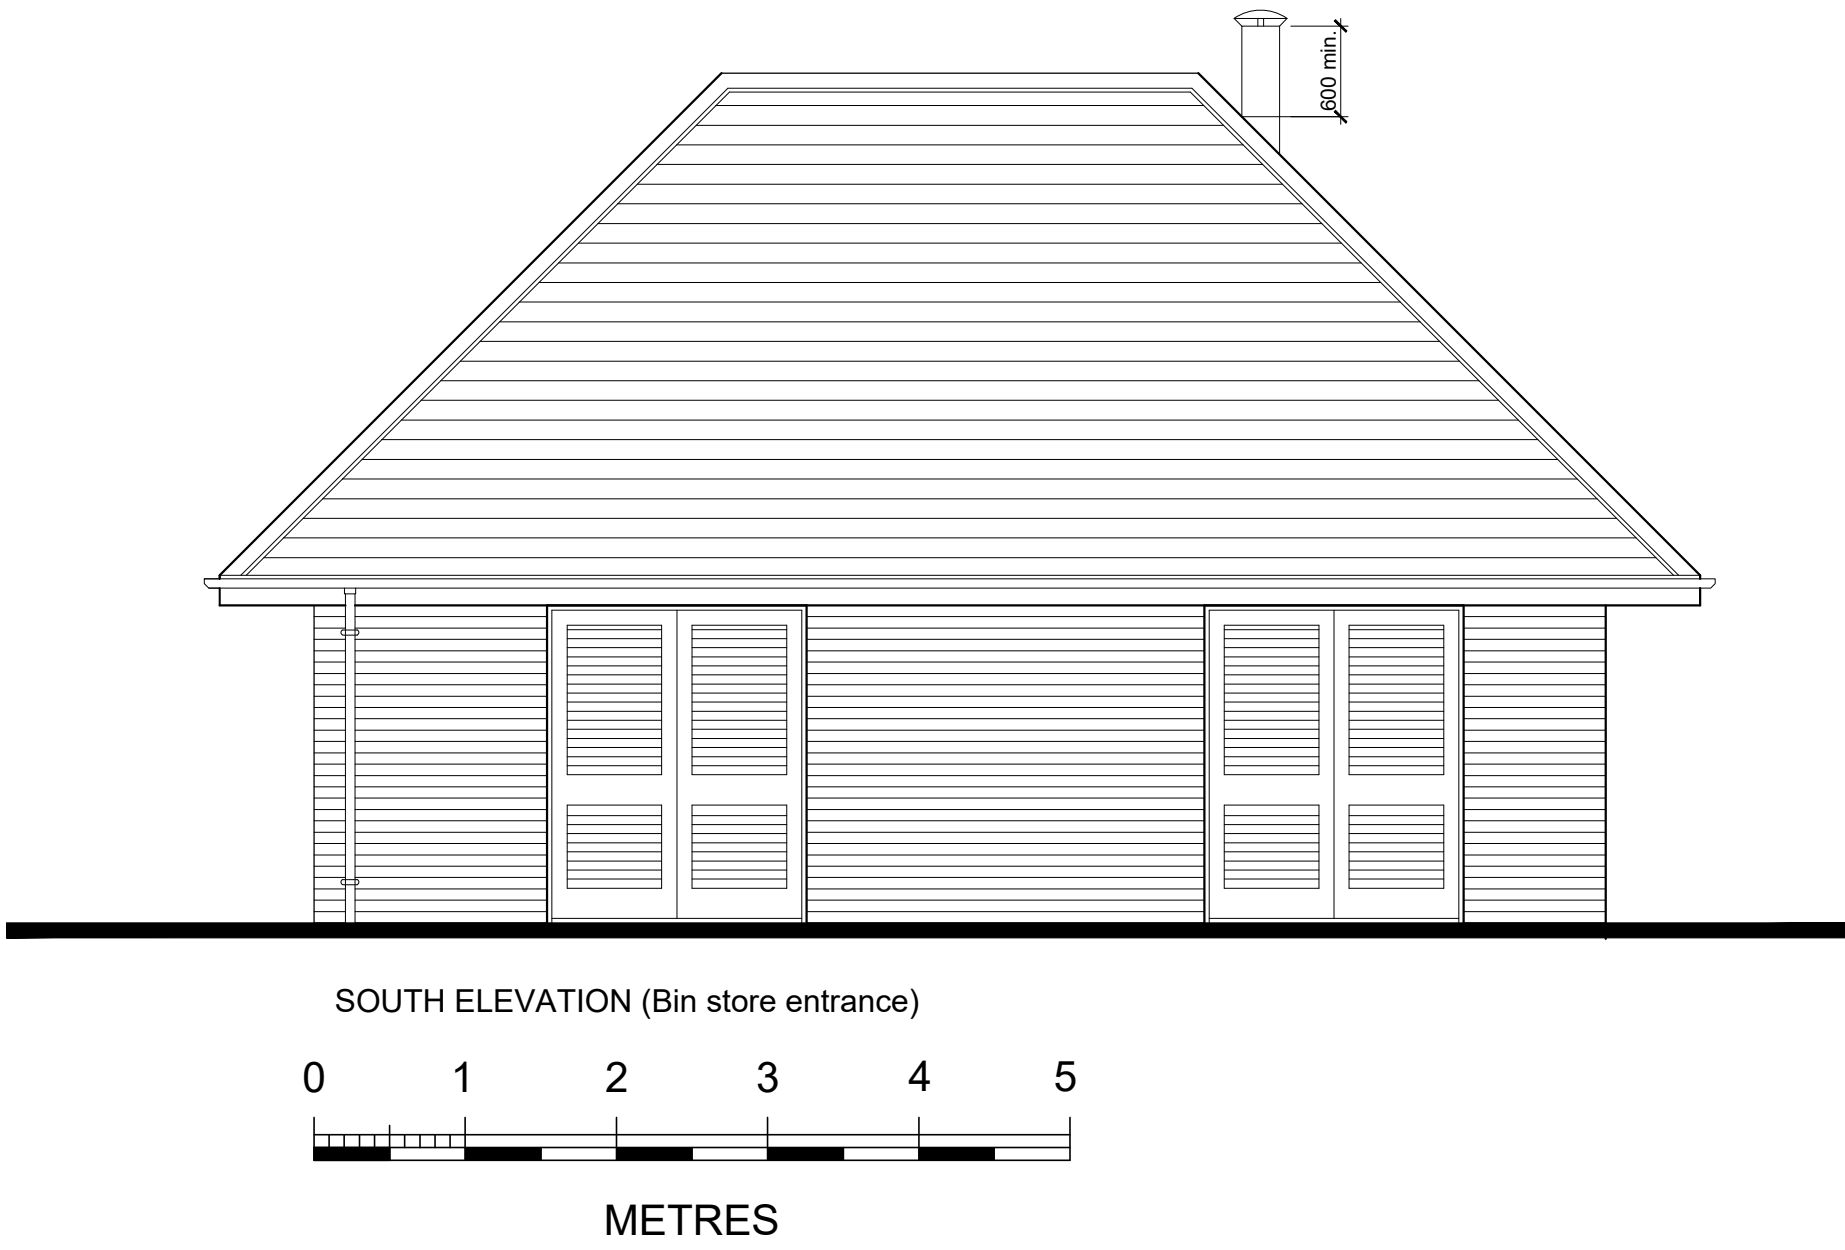


MATERIALS

Roof
Redland DuoPlain tile.
Half-round ridge & hip tiles.
White pVCU fascias and soffit.

Walls
Facing brick to match main building.

Rainwater Goods
Black pVCU.

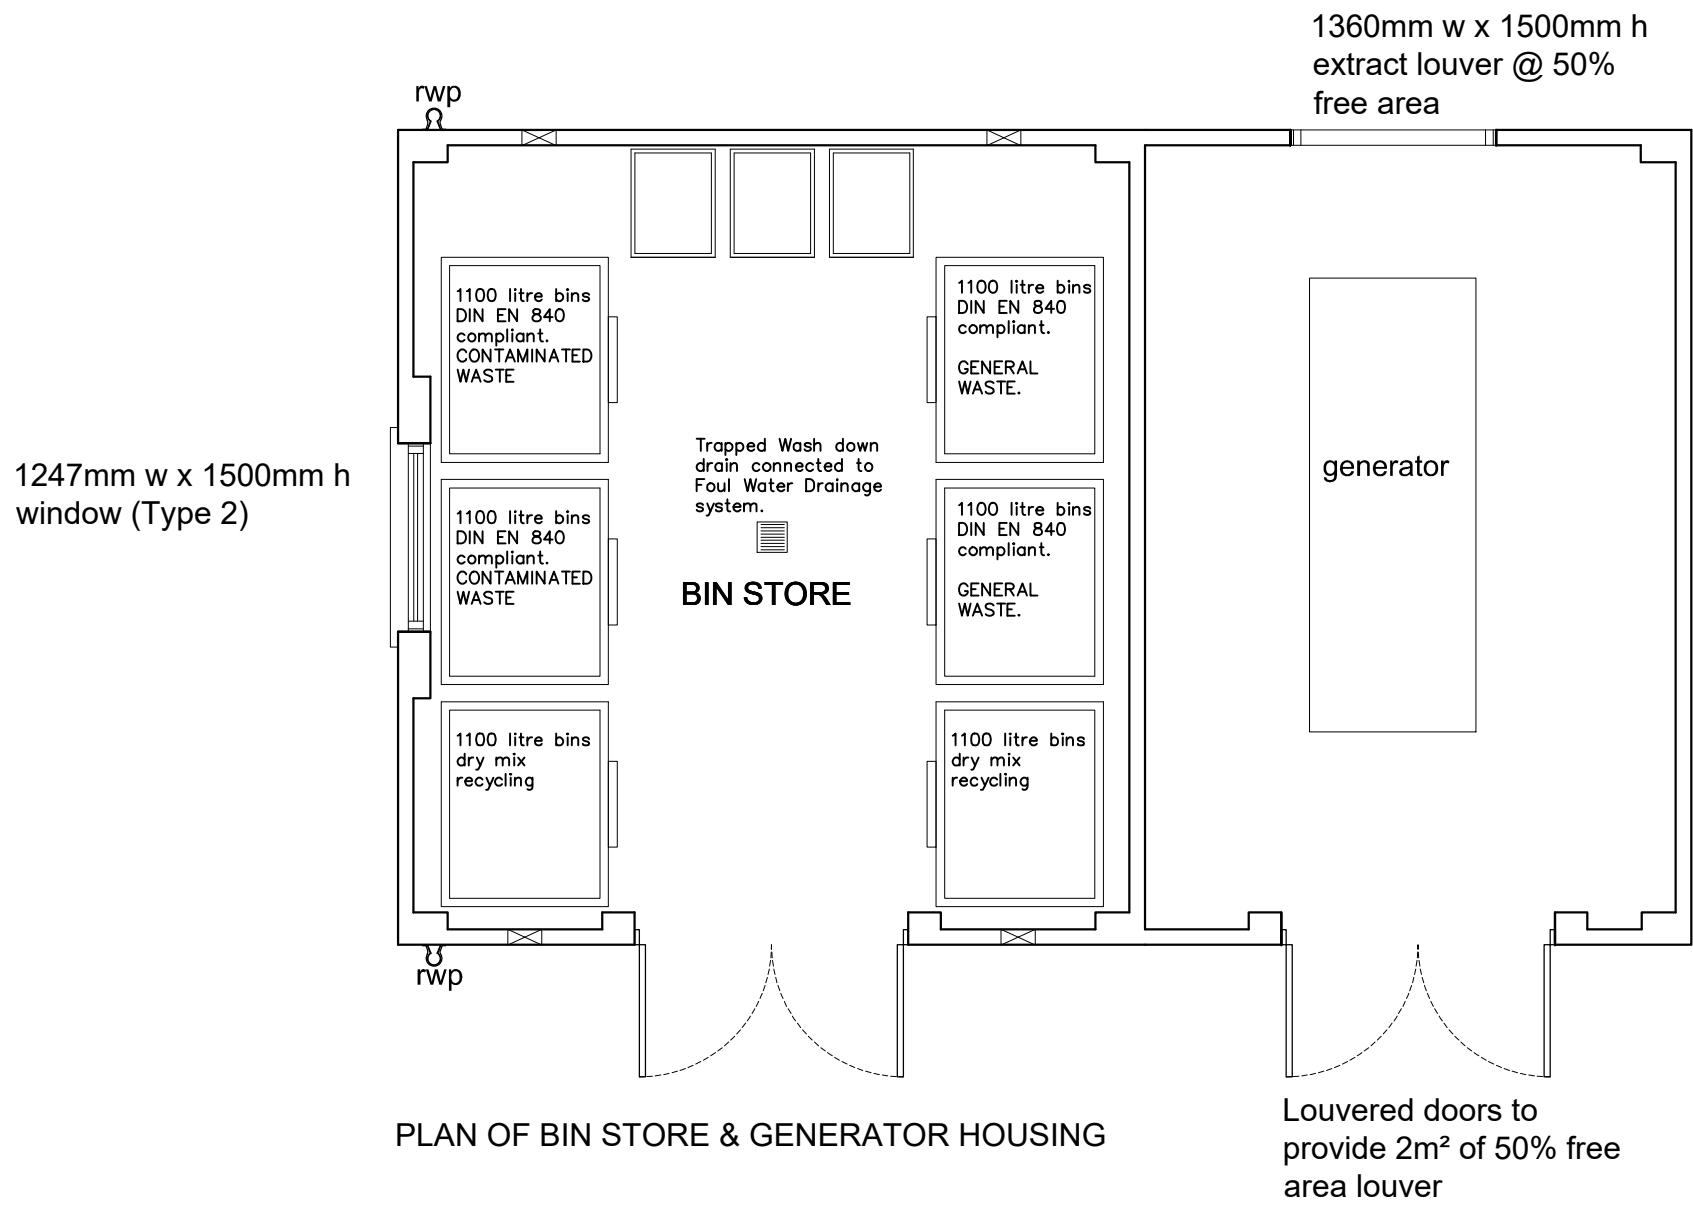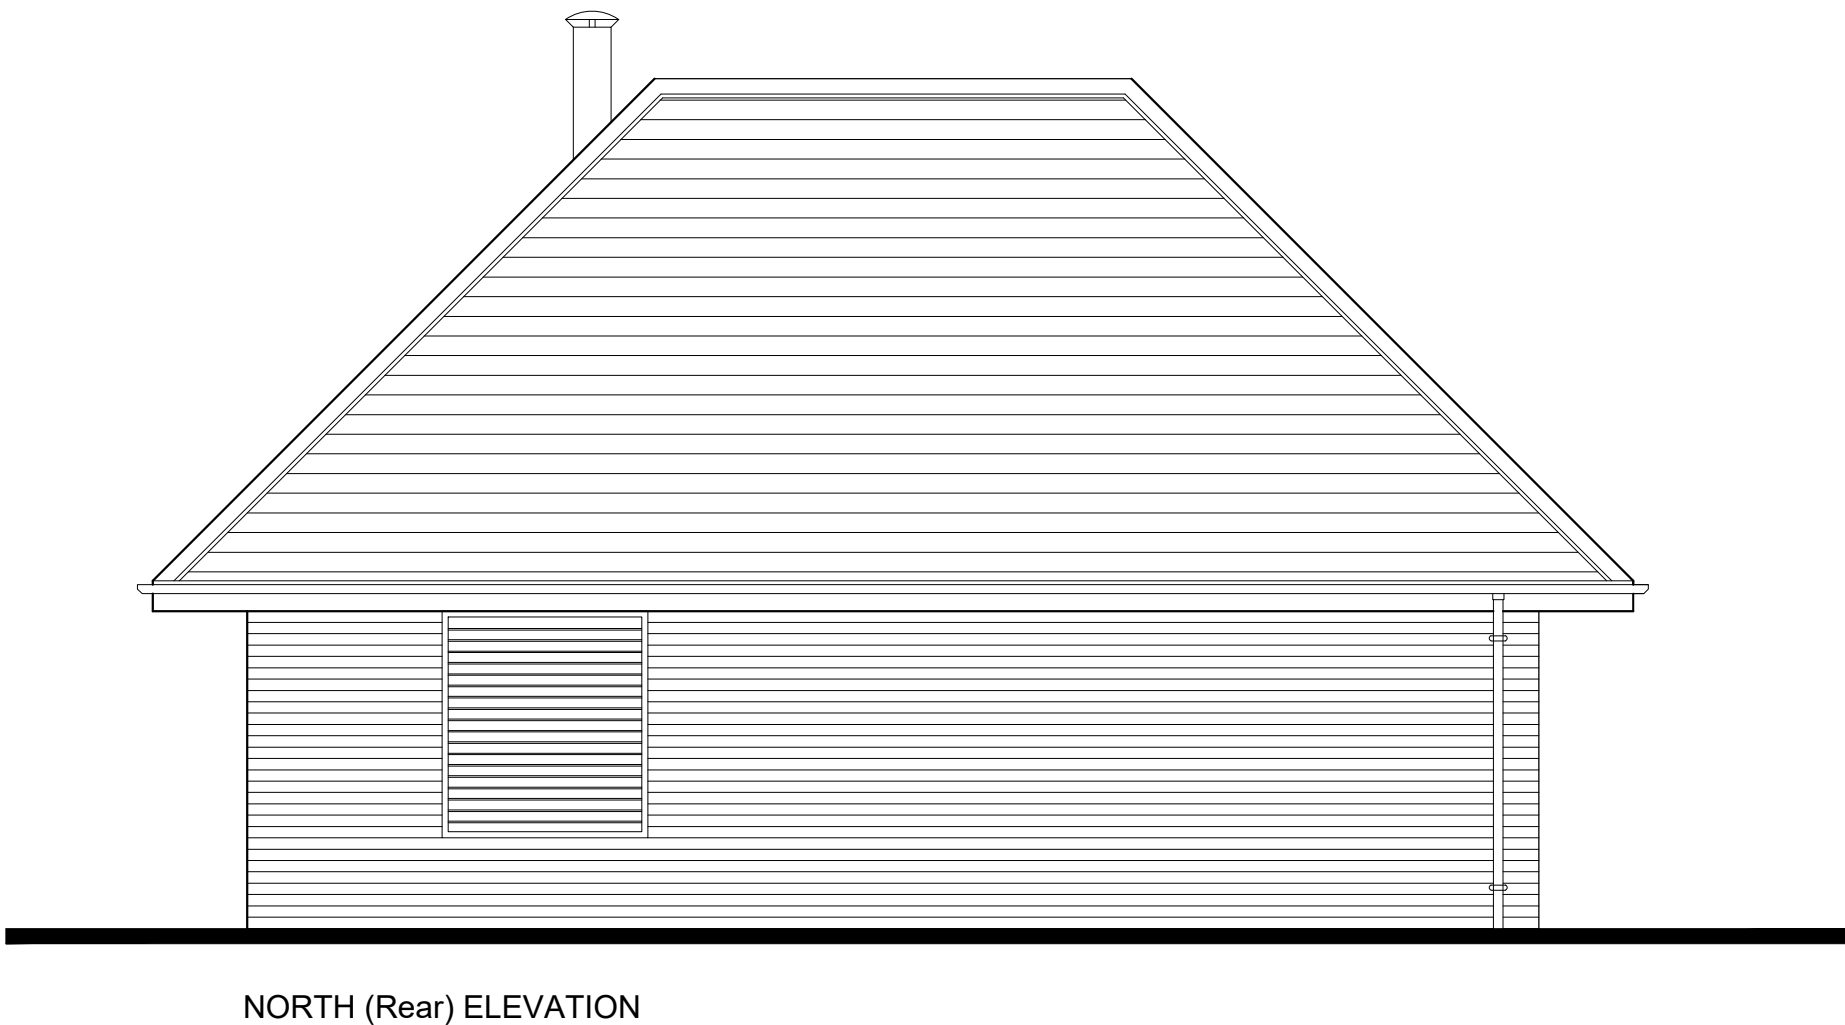

Rev:	Desc:	By:	Date:	Chkd:
F	Amended to match revised site layout and M&E Consultant comments	RAC	16.01.20	.
E	Amendments to generator housing	RAC	02.12.19	.
D	Amended to include generator housing	RAC	13.11.19	.
C	Building rotated to match revised site layout	RAC	09.08.19	.
B	Building rotated	RAC	26.02.19	.
A	Building rotated	RAC	11.01.19	.

Buckle Chamberlain Partnership Ltd. Architects & Architectural Technologists. Mill House, Llanccayo Court, Llanccayo, Usk, Monmouthshire NP15 1HY Tel: 01291 672264 01291 673424 Fax: 01291 671060 Email: enquiries@bucklechamberlain.co.uk			
Client	Hallmark Care Homes		
Project	Proposed Care Home Pound Place Roundstone Lane Angmering		
Drawing	External Bin Store Plan & Elevations		
Date	March 2018	Scale	1:50 @ A2
Drawn by	RAC	Drawing No	1388/004 F
Checked by	.		
Status	Construction		