


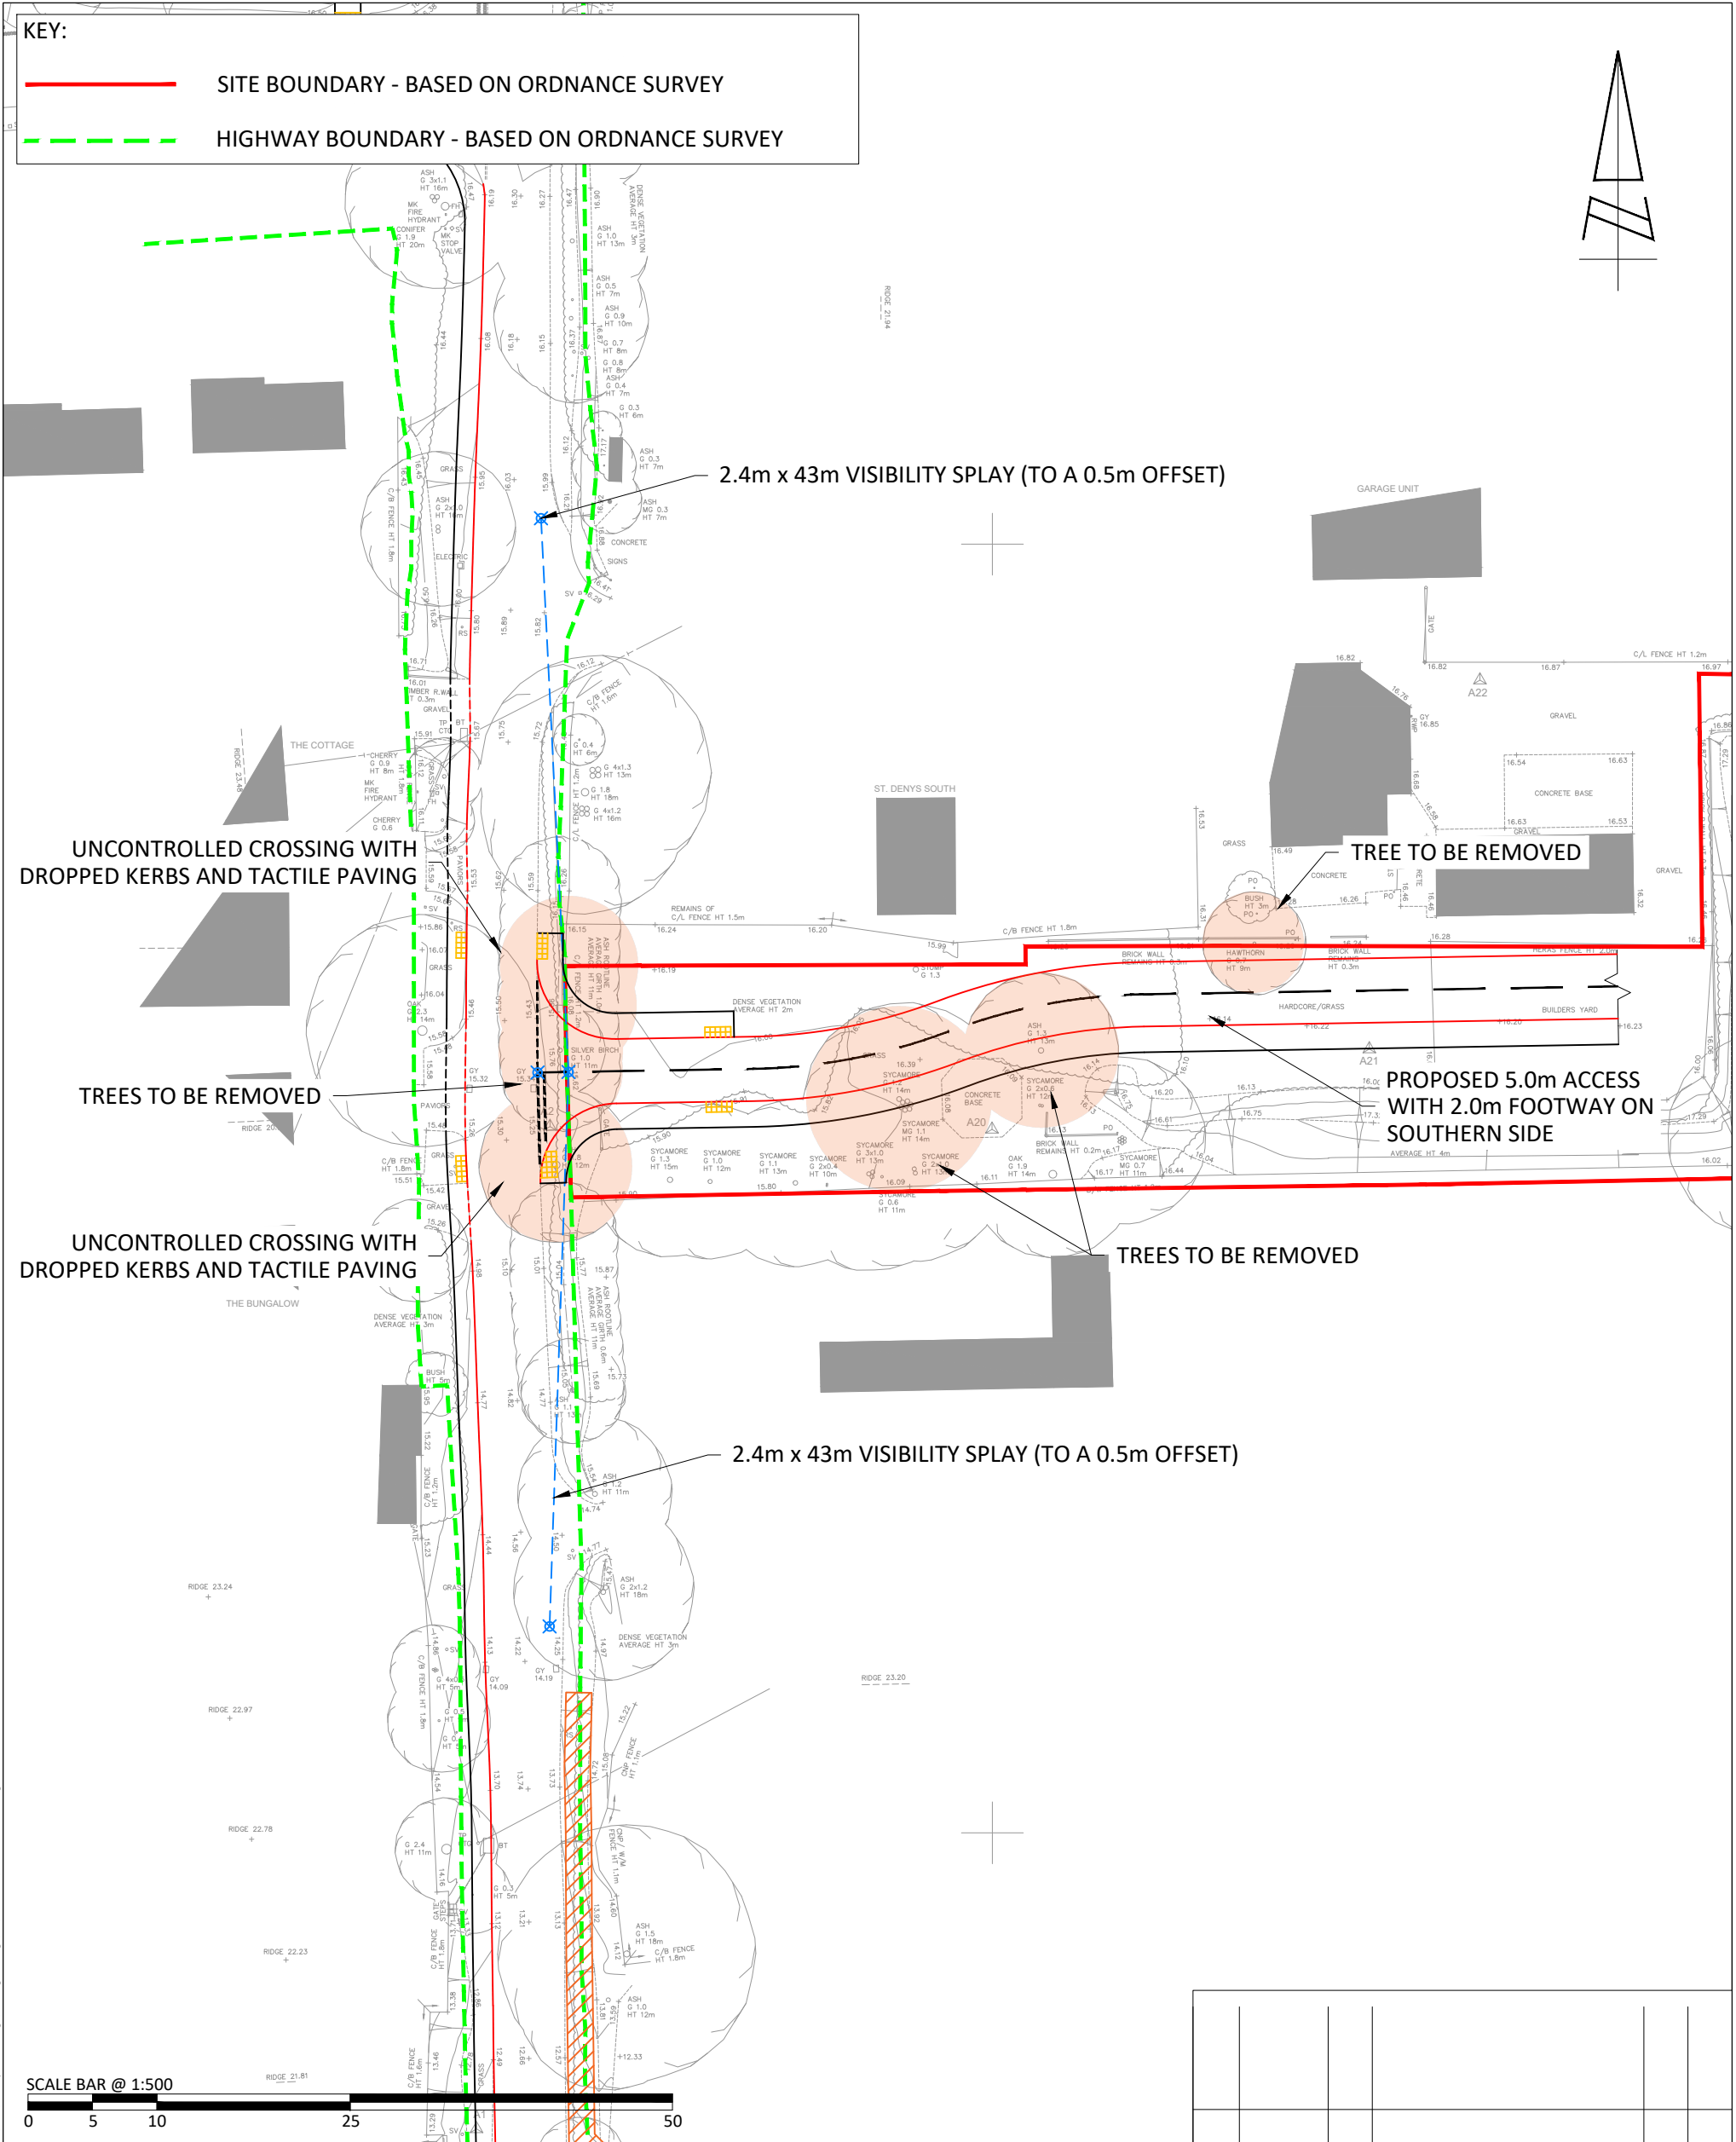

REPRODUCED FROM THE ORDNANCE SURVEY MAP WITH THE PERMISSION OF THE CONTROLLER OF HER MAJESTY'S STATIONERY OFFICE. LICENCE No. 100044286. © CROWN COPYRIGHT RESERVED.

DRAWING ISSUED FOR FEASIBILITY CONSIDERATION AND PLANNING PURPOSES ONLY. DRAWING NOT TO BE USED FOR CONSTRUCTION. I-TRANSPORT LLP ACCEPT NO RESPONSIBILITY FOR ERRORS MADE BY OTHERS IN SCALING FROM THIS DRAWING. MEASUREMENTS SHOULD BE TAKEN FROM FIGURED DIMENSIONS ONLY. CDM REQUIREMENTS CONSIDERED AT FEASIBILITY STAGE ONLY. FURTHER CONSIDERATION REQUIRED BY DETAILED DESIGN TEAM.

CLIENT:

RYDON HOMES, GLEESON DEVELOPMENTS LTD

TITLE:

PROPOSED ACCESS FROM DAPPERS LANE

PROJECT:

LAND SOUTH OF WATER LANE, ANGMERING

REV	DATE	BY	DESCRIPTION	CHK	APD
STATUS:					
SCALE @ A3:		CHECKED:	APPROVED:		
1:500		TW	TW		
FILE REF:		DRAWN:	DATE:		
ITB9105		MC	31.01.18		
DRAWING No:			ITB9105-GA-117		
PROJECT No:			ITB9105		REV:
					-

Grove House, Lutyens Close, Chineham Basingstoke, Hampshire, RG24 8AG

Tel: 01256 338640 Fax: 01256 338644

www.i-transport.co.uk