




APPENDIX 1 ▪ Drawings



Reproduced from the Ordnance Survey's 1:25000 map published with the permission of the Controller of Her Majesty's Stationery Office, © Crown copyright.
Merebrook Consulting Limited AL 100048771

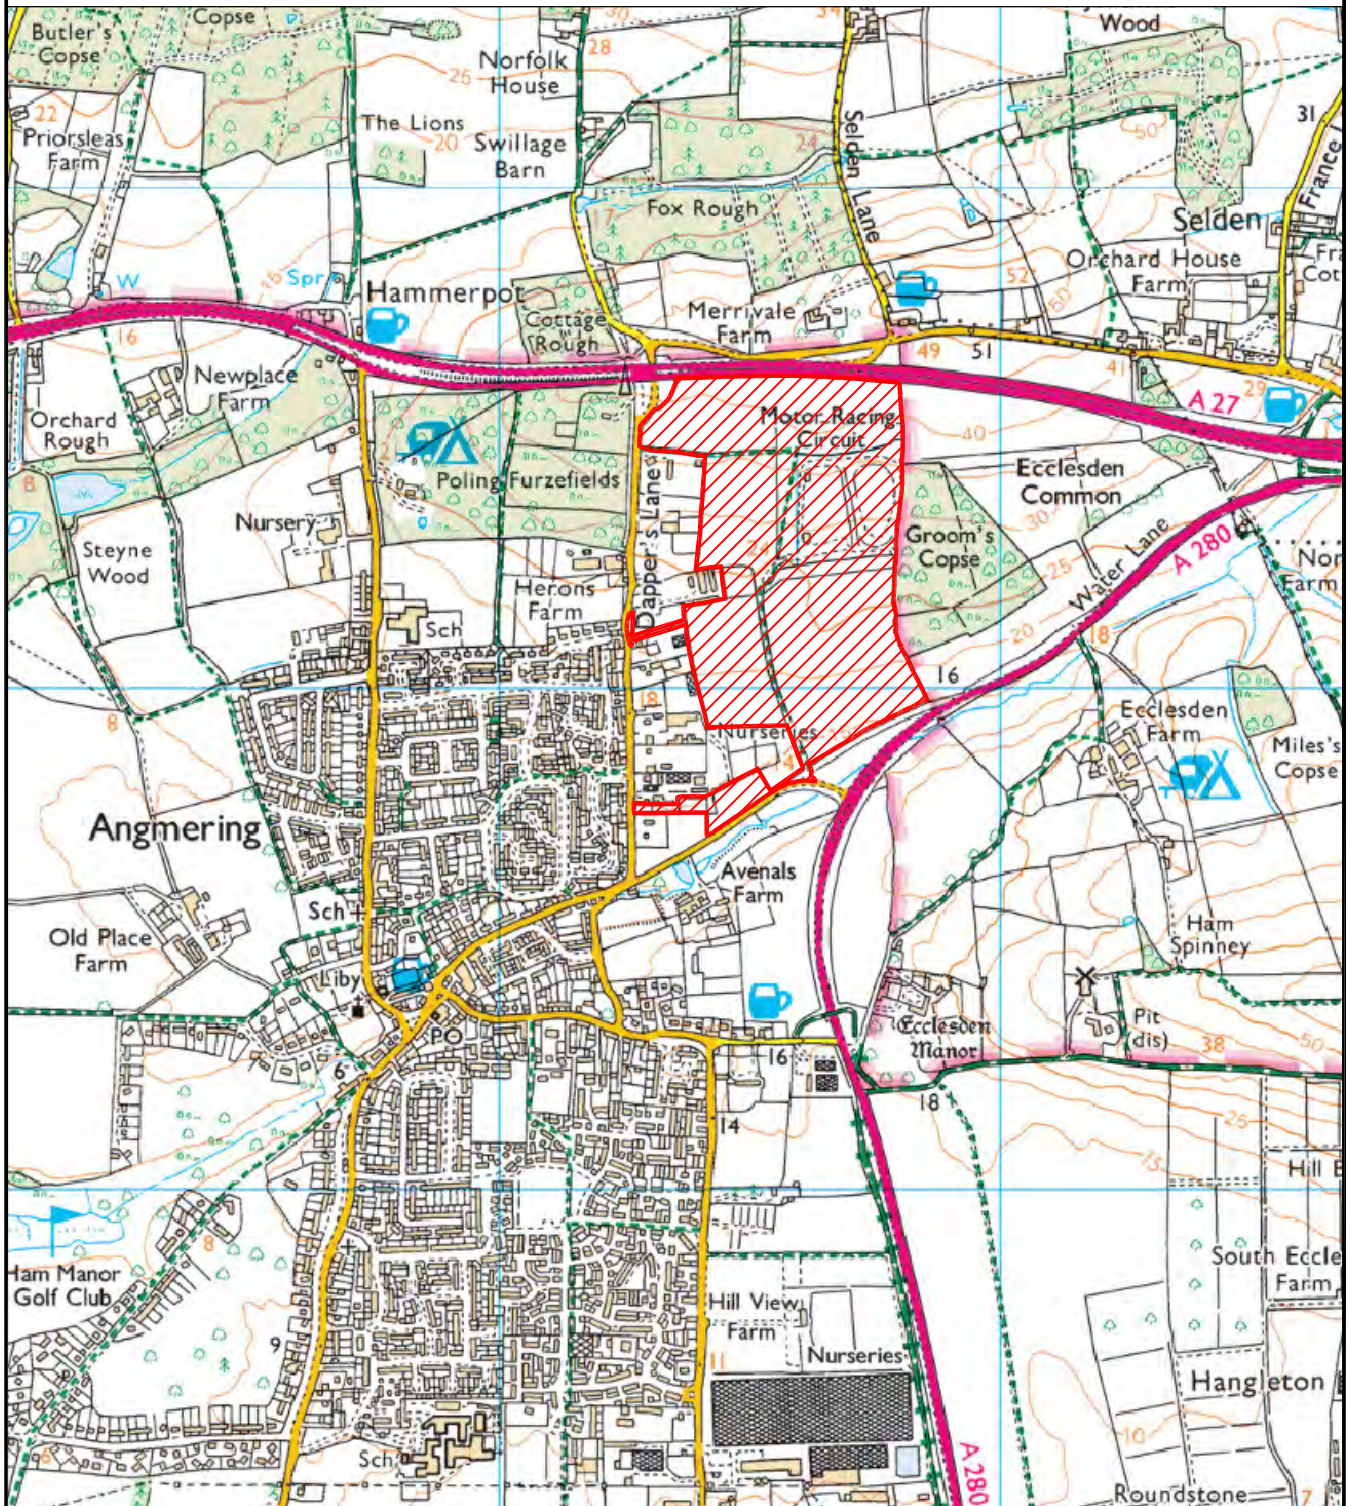

East Mill, Bridgefoot, Belper, Derbyshire, England. DE56 2UA
tel +44(0)1773 829988 email info@merebrook.co.uk

Rydon Homes & Gleeson Strategic Land
Land to North of Water Lane,
Angmering

Amended border	02-10-2017			-
	SC	SJ	SJ	
Based on OS	20-08-2015			-
	GLJ	-	-	
Issue Details				
Job No.	19495	Dwg No.	001-003	Revision
Scale	NTS	Date	October 2017	Frame Dimensions mm (A4) 250x181
Drawn	SNC	Checked	SJ	Approved SJ



- Legend
- Site boundary
 - MTPref Merebrook trial pit with location reference
 - MWSref Merebrook window sample with location reference
 - MSAref Merebrook soakage test pit with location reference

Based on IM drawing ref: 19495-304-001	22-08-2017	-
Issue Details	SC	RH
Client	Dwn	Chd

Rydon Homes
&
Gleeson Strategic Land

Project

Water Lane,
Angmering

Dwg Title

Approximate Site Investigation Locations
Land to the North of Water Lane

Job No.	Dwg No.	Revision
19495	304-004	-
Scale	Date	Frame Dimensions mm
1:2500	August 2017	(A1) 791 x 544
Drawn	Checked	Approved
SC	RH	LGS

London

Kent

Derby

Cardiff

Manchester

dom

merebrook

East Mill, Bridgfoot, Belper, Derbyshire, England, DE56 2UA
tel +44(0)1773 629688 fax +44(0)1773 629393 email info@merebrook.co.uk



- Foundation Zoning
- Strip footings at minimum depth of 1.0m founded in firm/stiff clay
 - Strip footings at minimum depth of 0.75m founded in sand/gravel
 - Trench footings at minimum depth of 2.0m (locally 2.5m) founded in firm/stiff clay
 - Ground improvement or piles
- Site Investigation Locations
- Merebrook trial pit with location reference
 - Merebrook window sample with location reference
 - Merebrook soakage test pit with location reference
 - Merebrook cable percussion borehole installed for water level monitoring

Notes
Site investigation required in new area once access is possible.

First Issue		26/10/2016	-
Issue Details		SR	RH
Client		Dwn	Chd
Project		Rydon Homes & Gleeson Strategic Land	
Dwg Title		Land To The North Of Water Lane, Angmering	
Job No.		19495	
Dwg No.		311-003	
Scale		1:2000	
Date		October 2017	
Drawn		SR	
Checked		RH	
Approved		SJ	
London		Kent	
Derby		Cardiff	
Manchester		East Mills, Bridgford, Belper, Derbyshire, England, DE56 2UA	
		tel +44(0)1773 629688 fax +44(0)1773 629393 email info@merebrook.co.uk	