


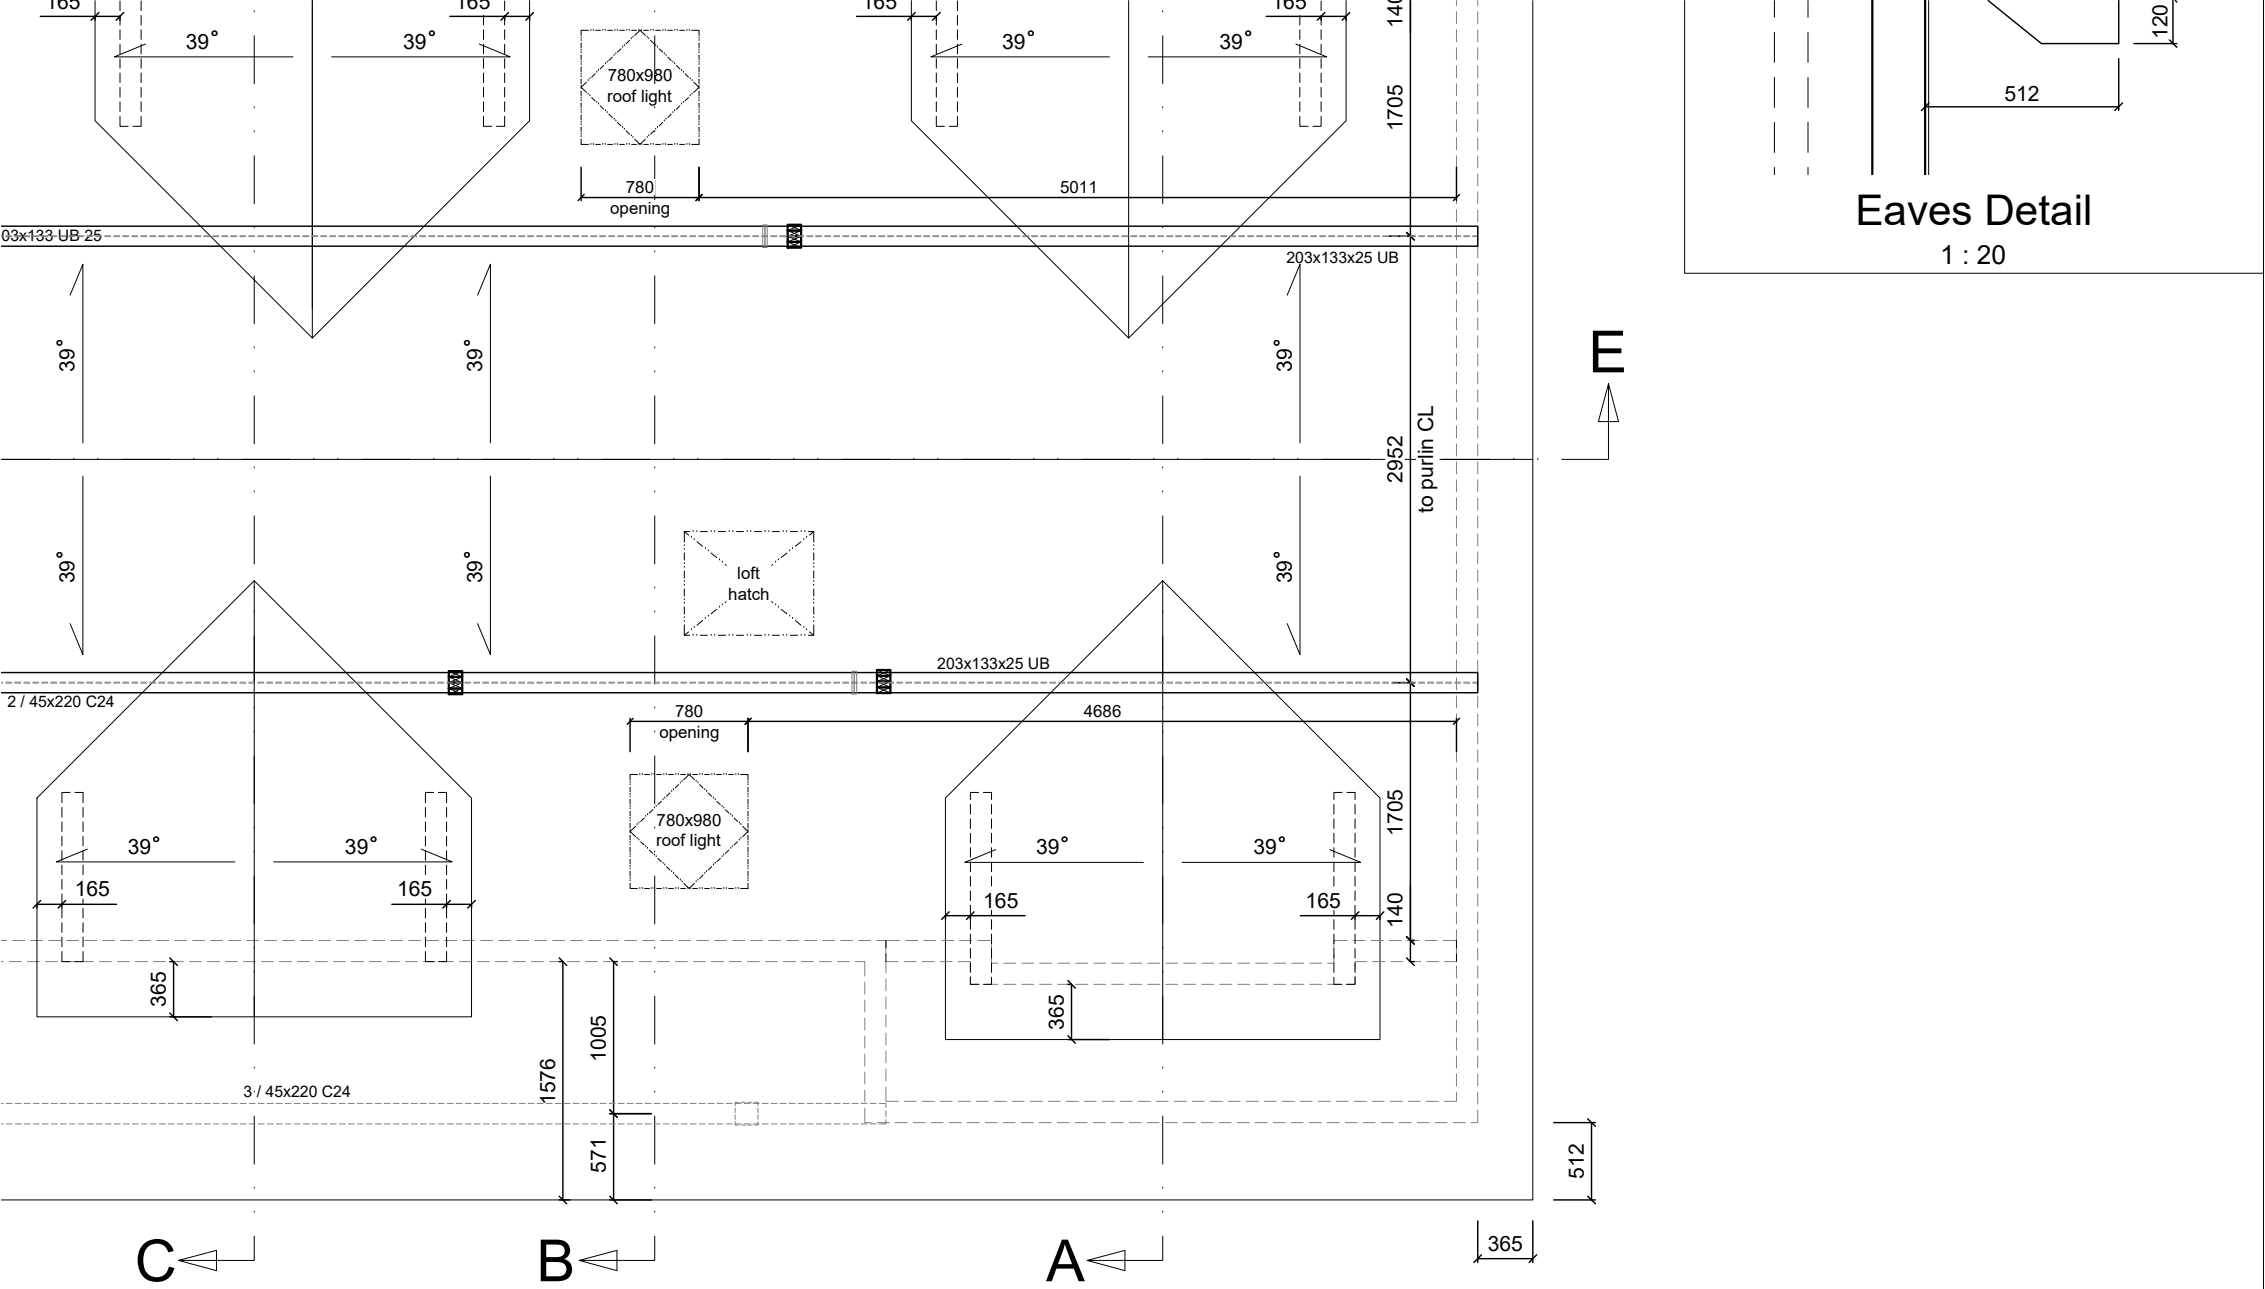

CONSTRUCTION

.D. Group appers Lane		Drawing Roof Layout House Type 01			Rev	Description	Date
					P2	Amended as per architect's comments	24.01.2020
					P3	Dormer design revised	28.01.2020
					C1	Construction Issue	28.01.2020
No 40		Drawn by NH	Date 16.12.19	Scale 1:50 & 1:20	Size A3		
g No -500				Rev C1			