


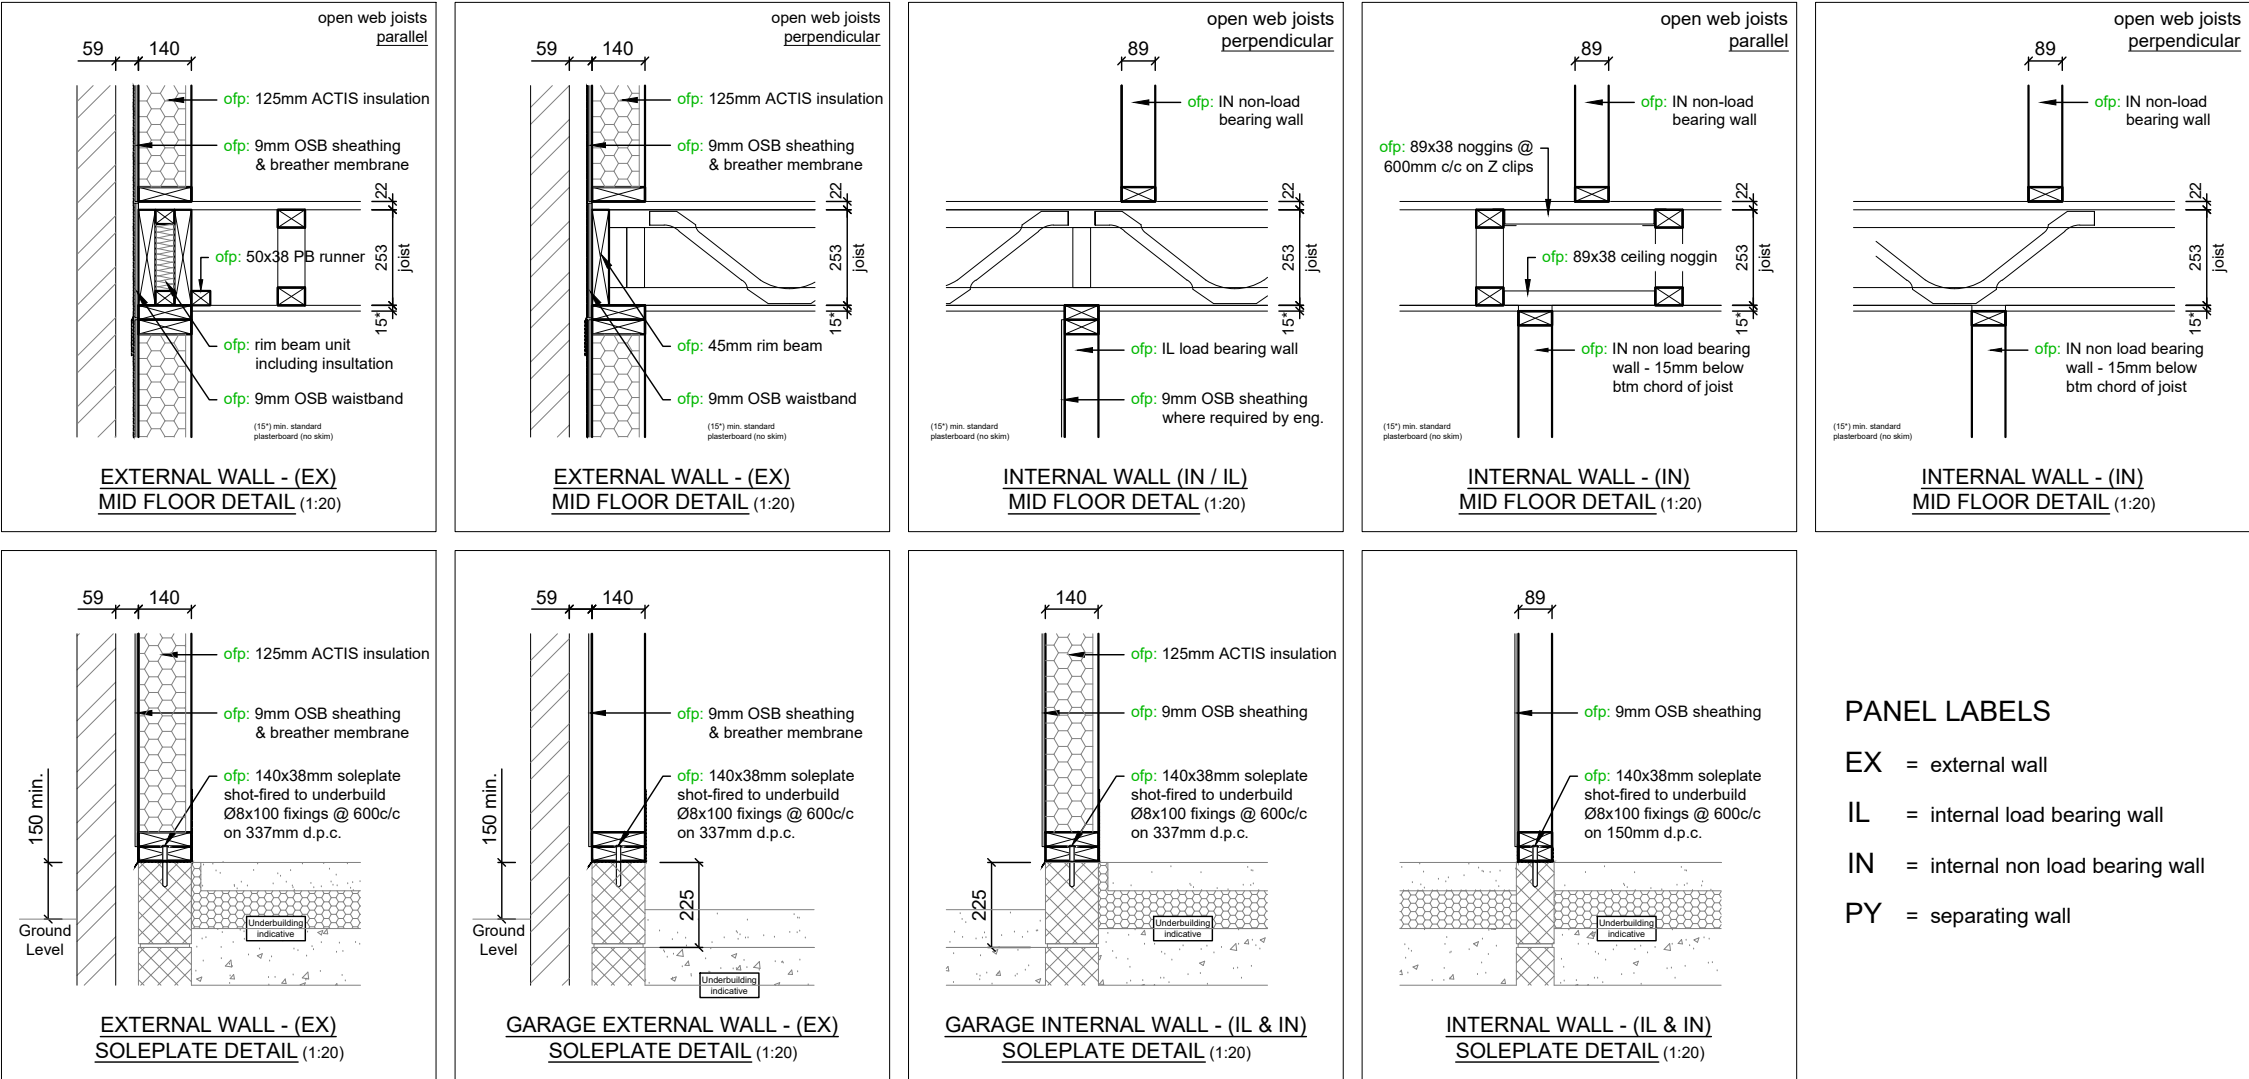

PANEL LABELS

EX = external wall

IL = internal load bearing wall

IN = internal non load bearing wall

PY = separating wall

CONSTRUCTION

 OFP Timber Frame Ltd Montagu Road Discovery Park Sandwich Kent CT13 9FA Tel: 01304 613298 E-mail: info@oftimberframe.com www.oftimberframe.com	Project		Drawing			Rev	Description	Date
	G.D. Group Dappers Lane		Soleplate & 1F Details House Type 01			C1	Construction Issue	28.01.2020
	Project No J940	Drawn by NH	Date 16.12.19	Scale 1 : 20	Size A3			
	Drawing No 01-700			Rev C1				