
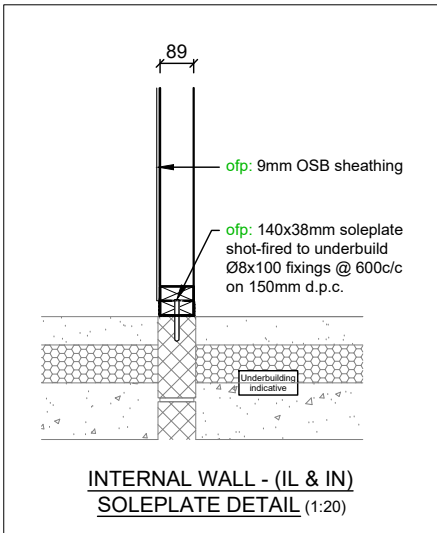
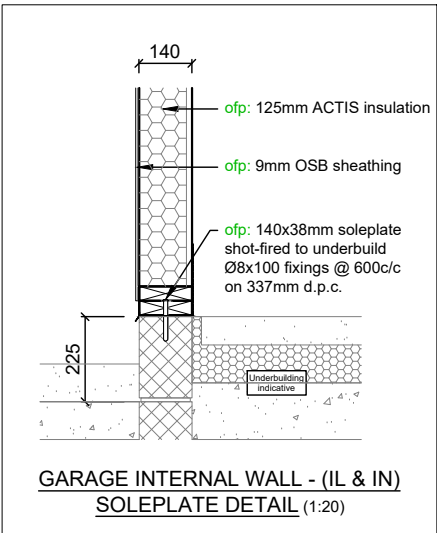
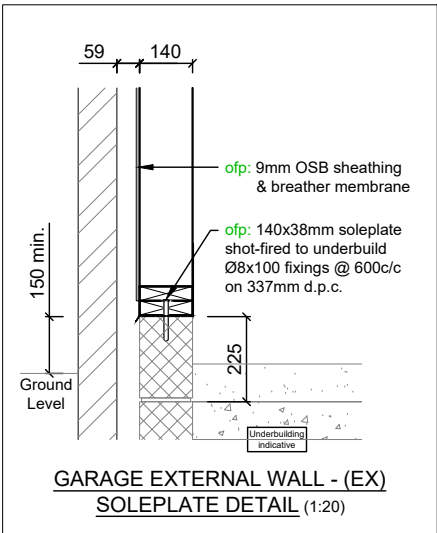
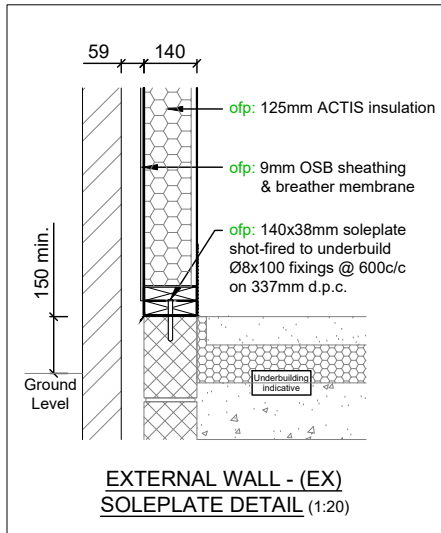


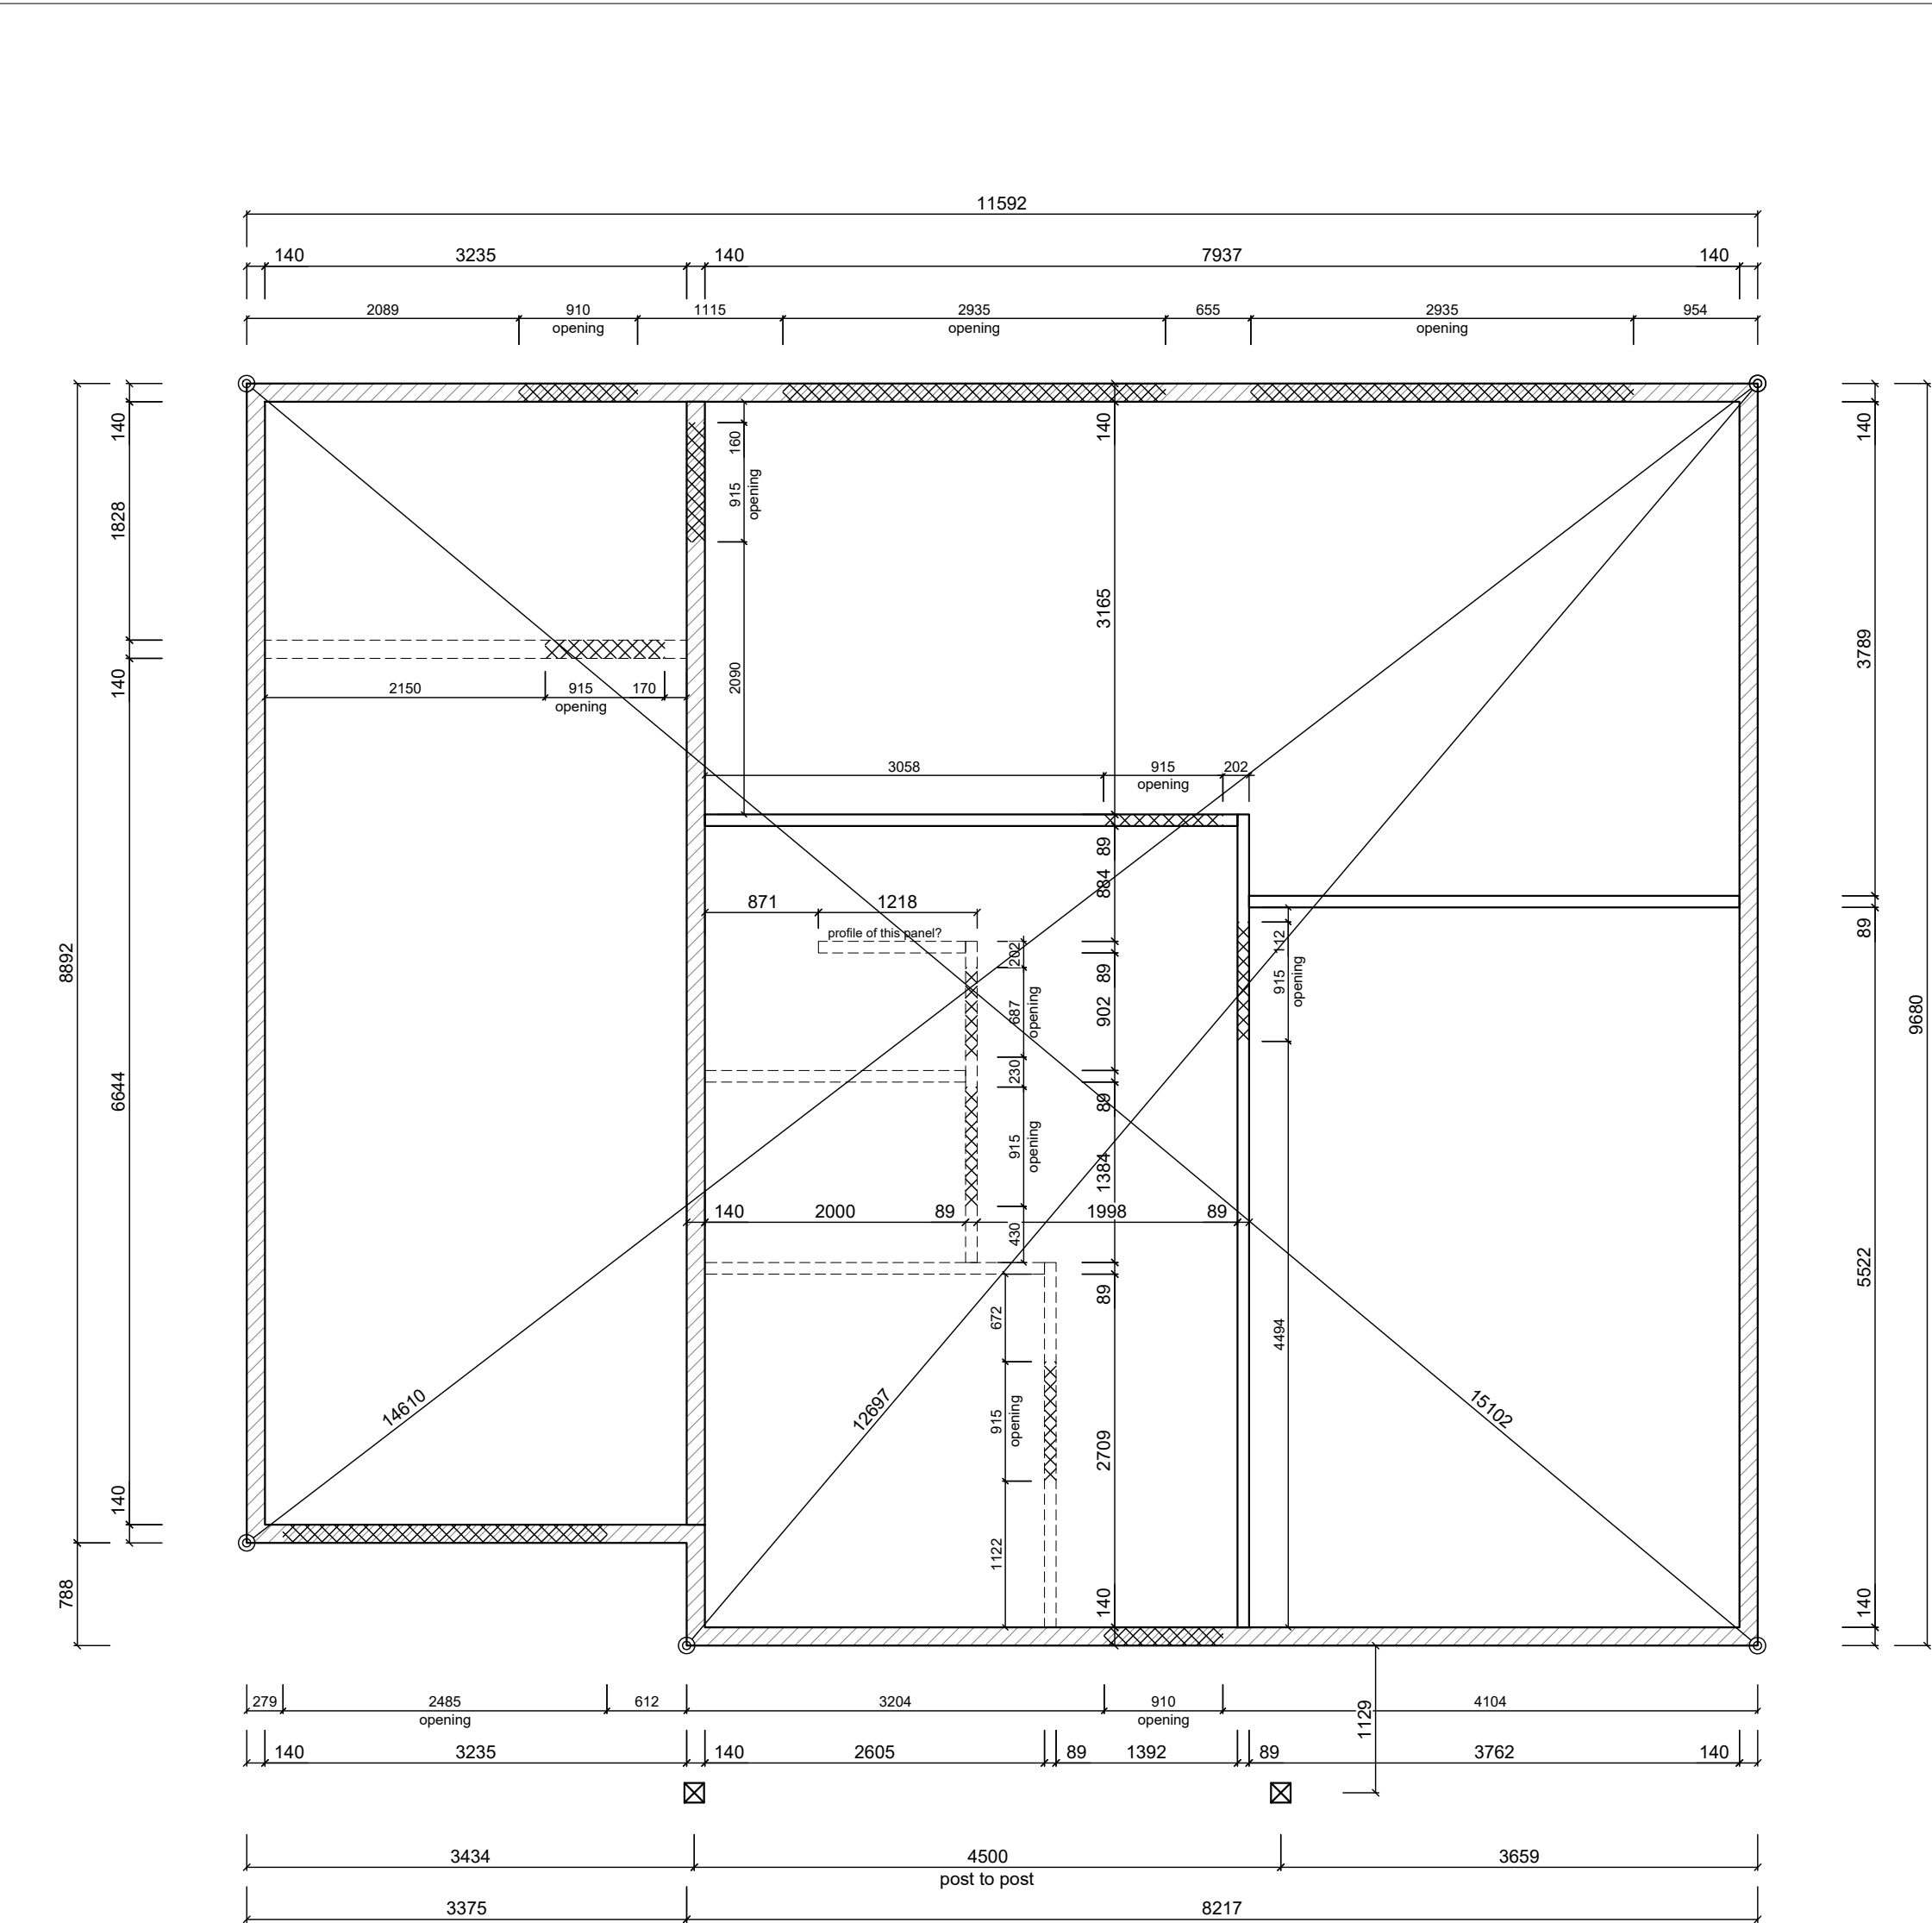

PANEL LABELS

EX = external wall

IL = internal load bearing wall

IN = internal non load bearing wall

PY = separating wall

Rev	Description	Date
P2	Amended as per architect's comments	26.01.2020
C1	Construction Issue	28.01.2020

CONSTRUCTION



OFP Timber Frame Ltd
Montagu Road
Discovery Park
Sandwich
Kent
CT13 9FA
Tel: 01304 613298
E-mail: info@oftimberframe.com
www.oftimberframe.com

Project
G. D. Group
Dappers Lane

Drawing
Soleplate Layout
House Type 02

Drawn by NH	Date 06.01.20	Scale 1:50	Size A2
Project No J940	Drawing No 02-100	Rev C1	