



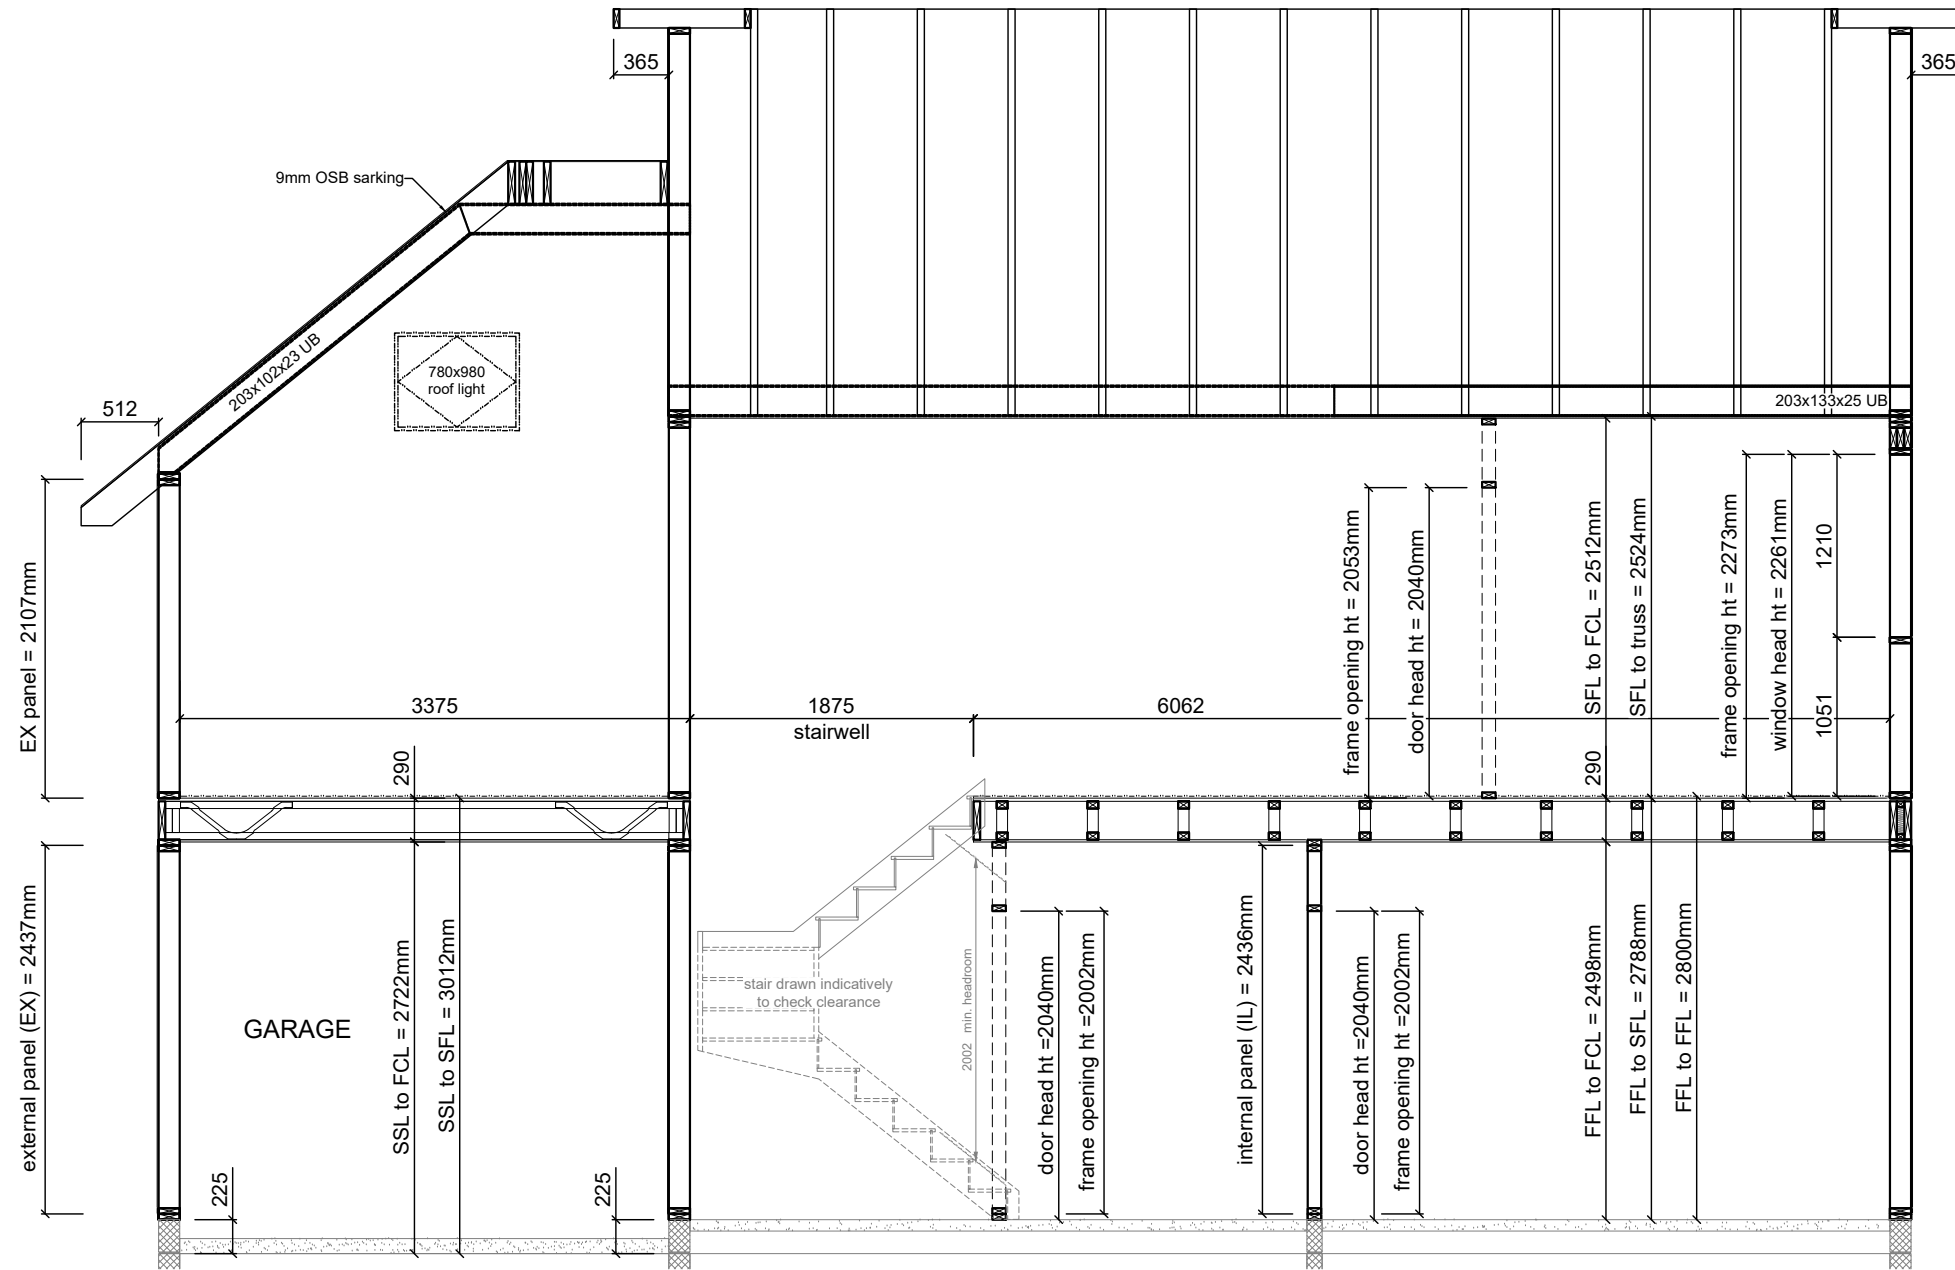

Section D-D

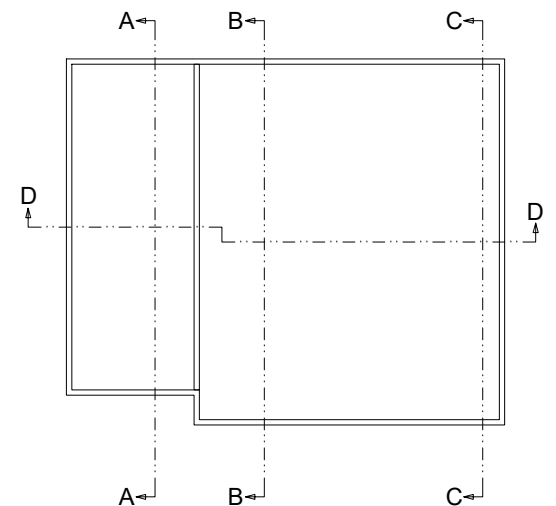

CONSTRUCTION



OFP Timber Frame Ltd
Montagu Road
Discovery Park
Sandwich
Kent
CT13 9FA
Tel: 01304 613298
E-mail: info@oftimberframe.com
www.oftimberframe.com

Project				Drawing			Rev	Description	Date
G.D. Group Dappers Lane				Section D-D House Type 02			P2	Amended as per architect's comments	26.01.2020
Project No J940	Drawn by NH	Date 06.01.20	Scale 1 : 50	Size A3					28.01.2020
Drawing No 02-201				Rev C1					