


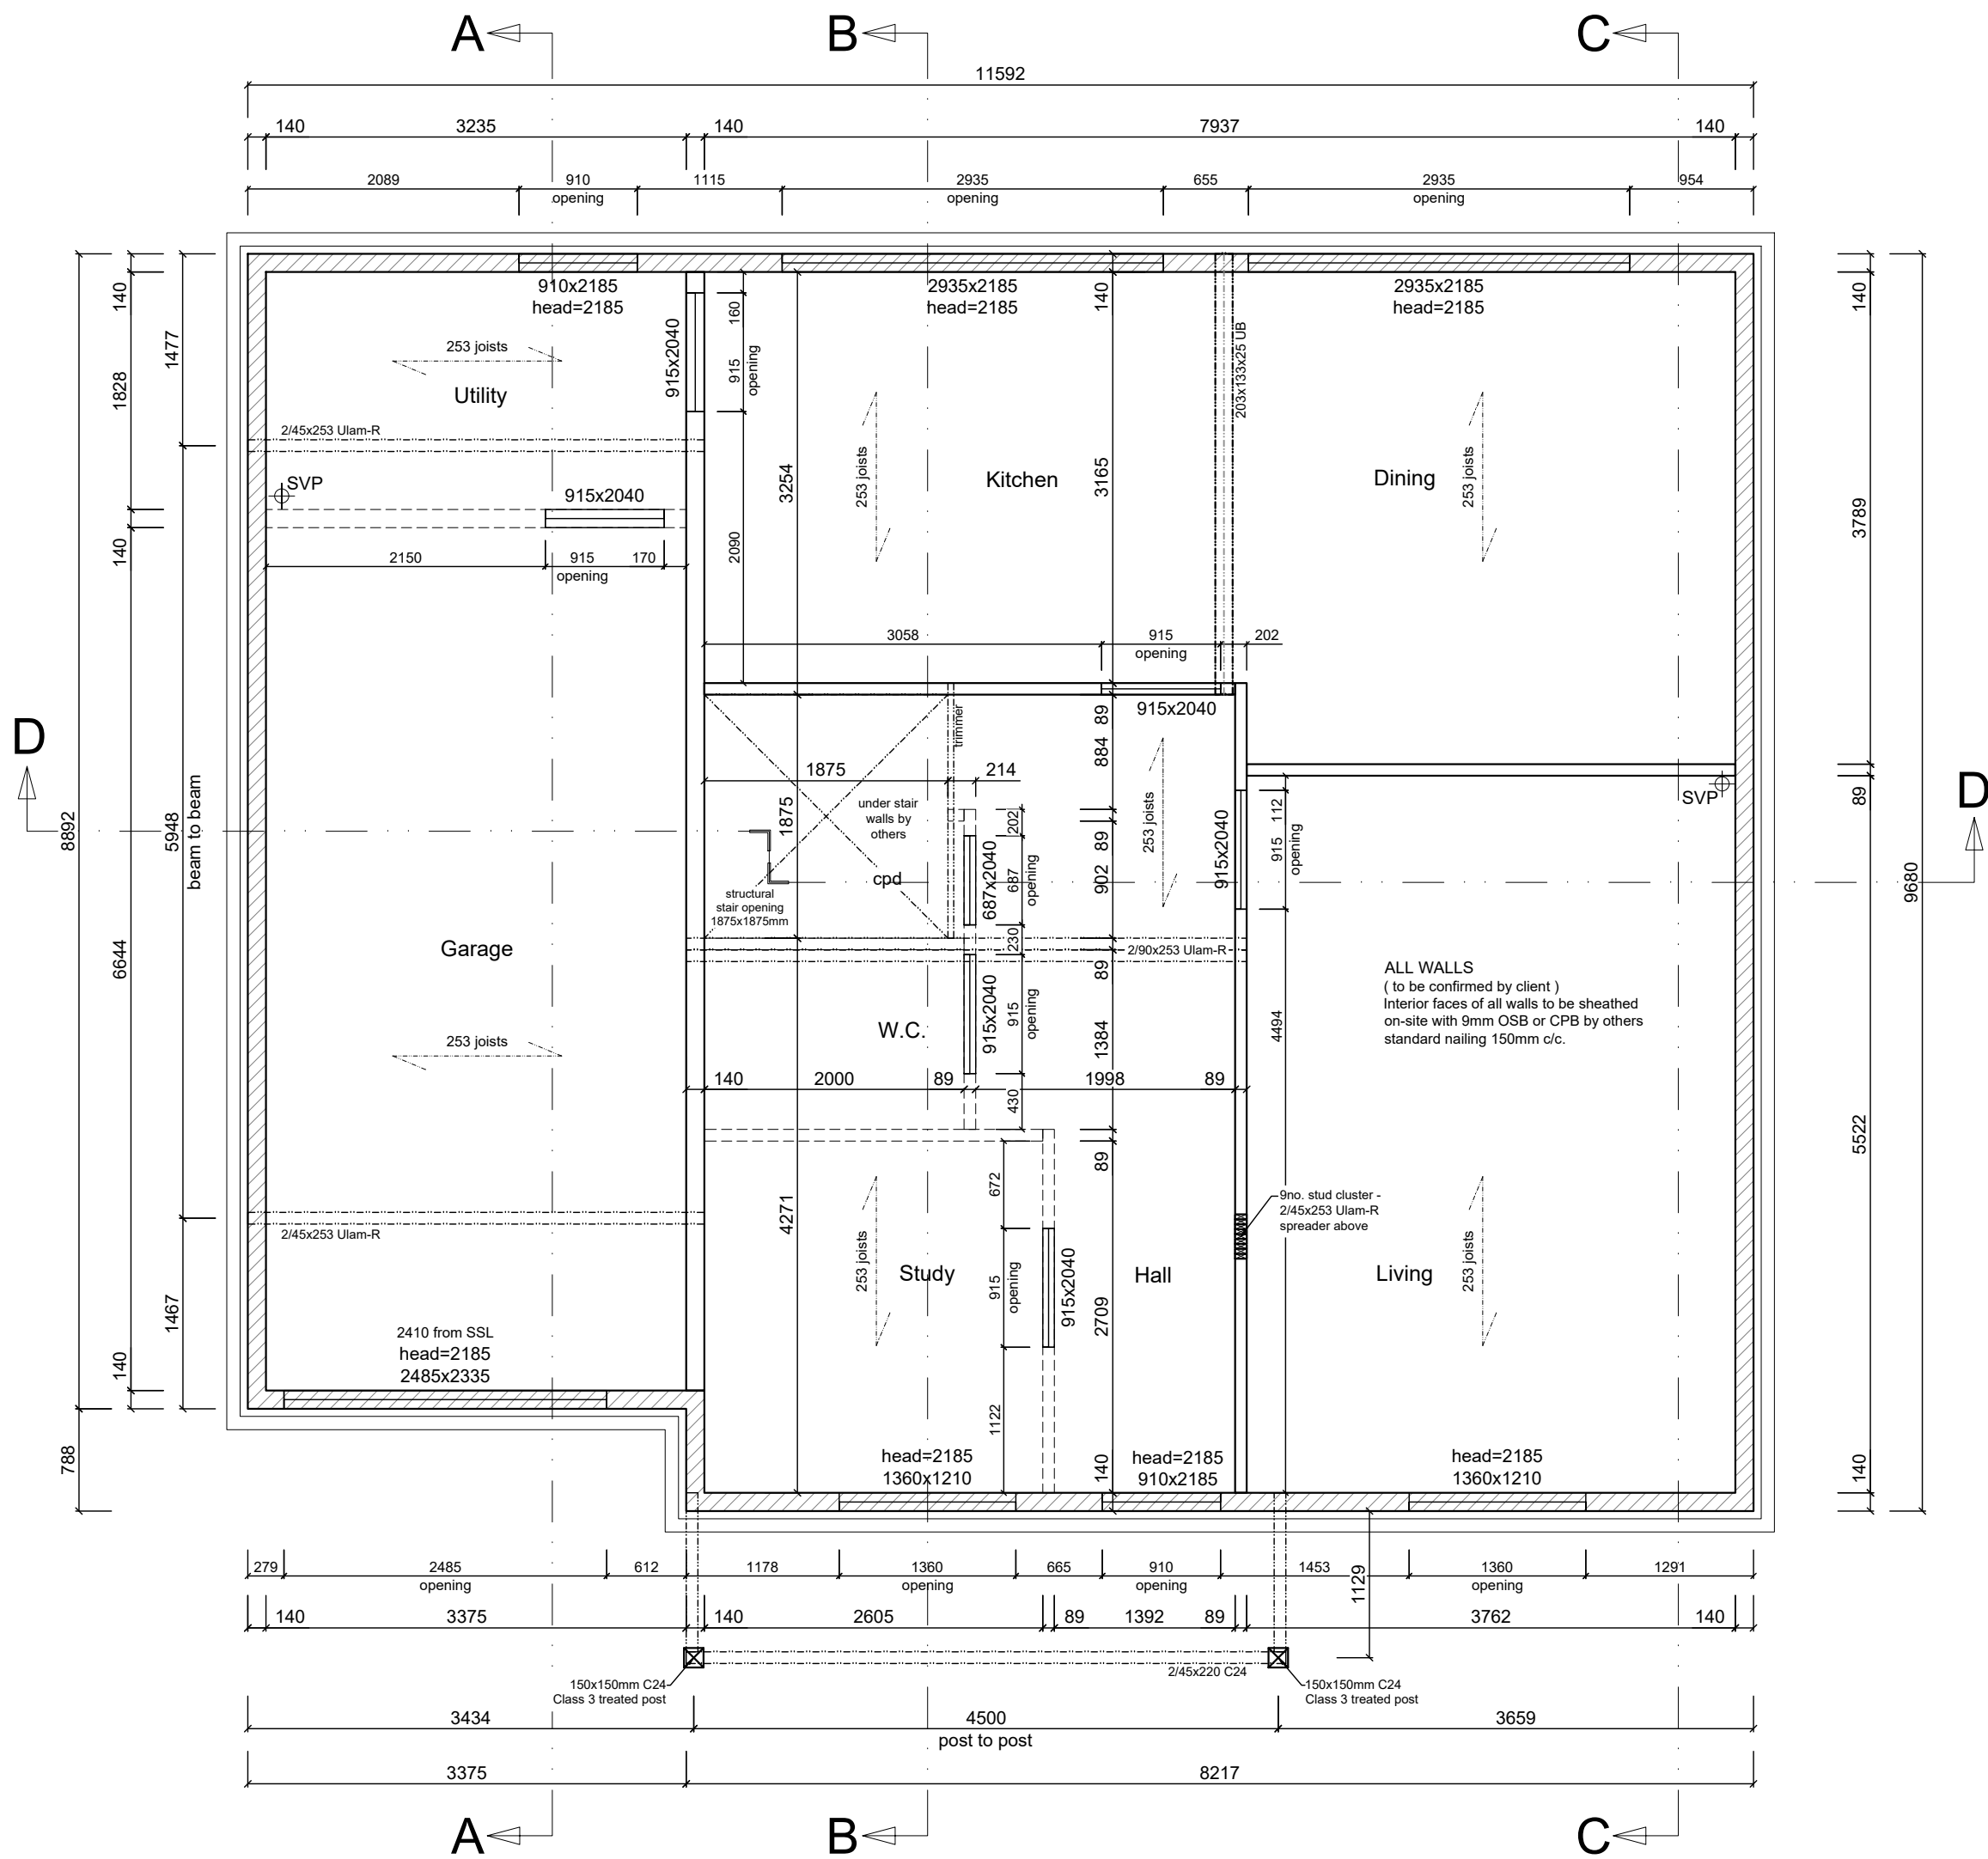

Wall key	
	38x140mm external panel (load-bearing)
	38x140mm internal panel (load-bearing)
	38x89mm internal panel (load-bearing)
	38x140mm internal panel (non load-bearing)
	38x89mm internal panel (non load-bearing)
	Structural opening

Rev	Description	Date
P2	Amended as per architect's comments	26.01.2020
C1	Construction Issue	28.01.2020

CONSTRUCTION



OFP Timber Frame Ltd
Montagu Road
Discovery Park
Sandwich
Kent
CT13 9FA
Tel: 01304 613298
E-mail: info@oftimberframe.com
www.oftimberframe.com

Project
G. D. Group
Dappers Lane

Drawing
Ground Floor Layout
House Type 02

Drawn by	Date	Scale	Size
NH	06.01.20	1:50	A2
Project No	J940	Drawing No	02-300
		Rev	C1