



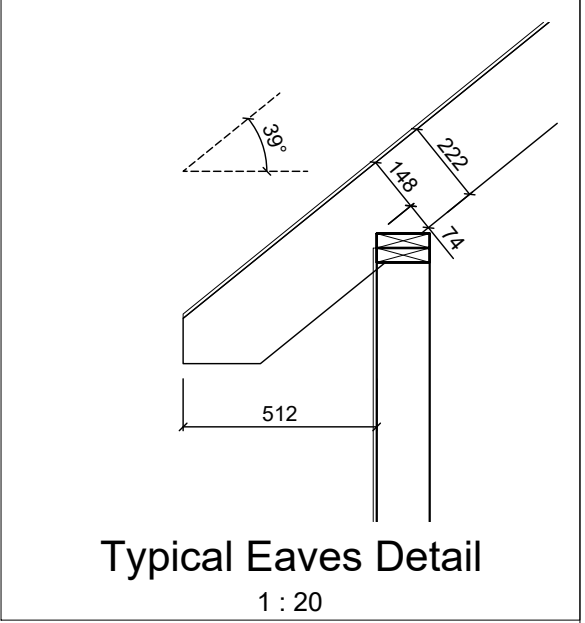

Rev	Description	Date
P2	Amended as per architect's comments	26.01.2020
P3	Dormer design revised	28.01.2020
C1	Construction Issue	28.01.2020

CONSTRUCTION

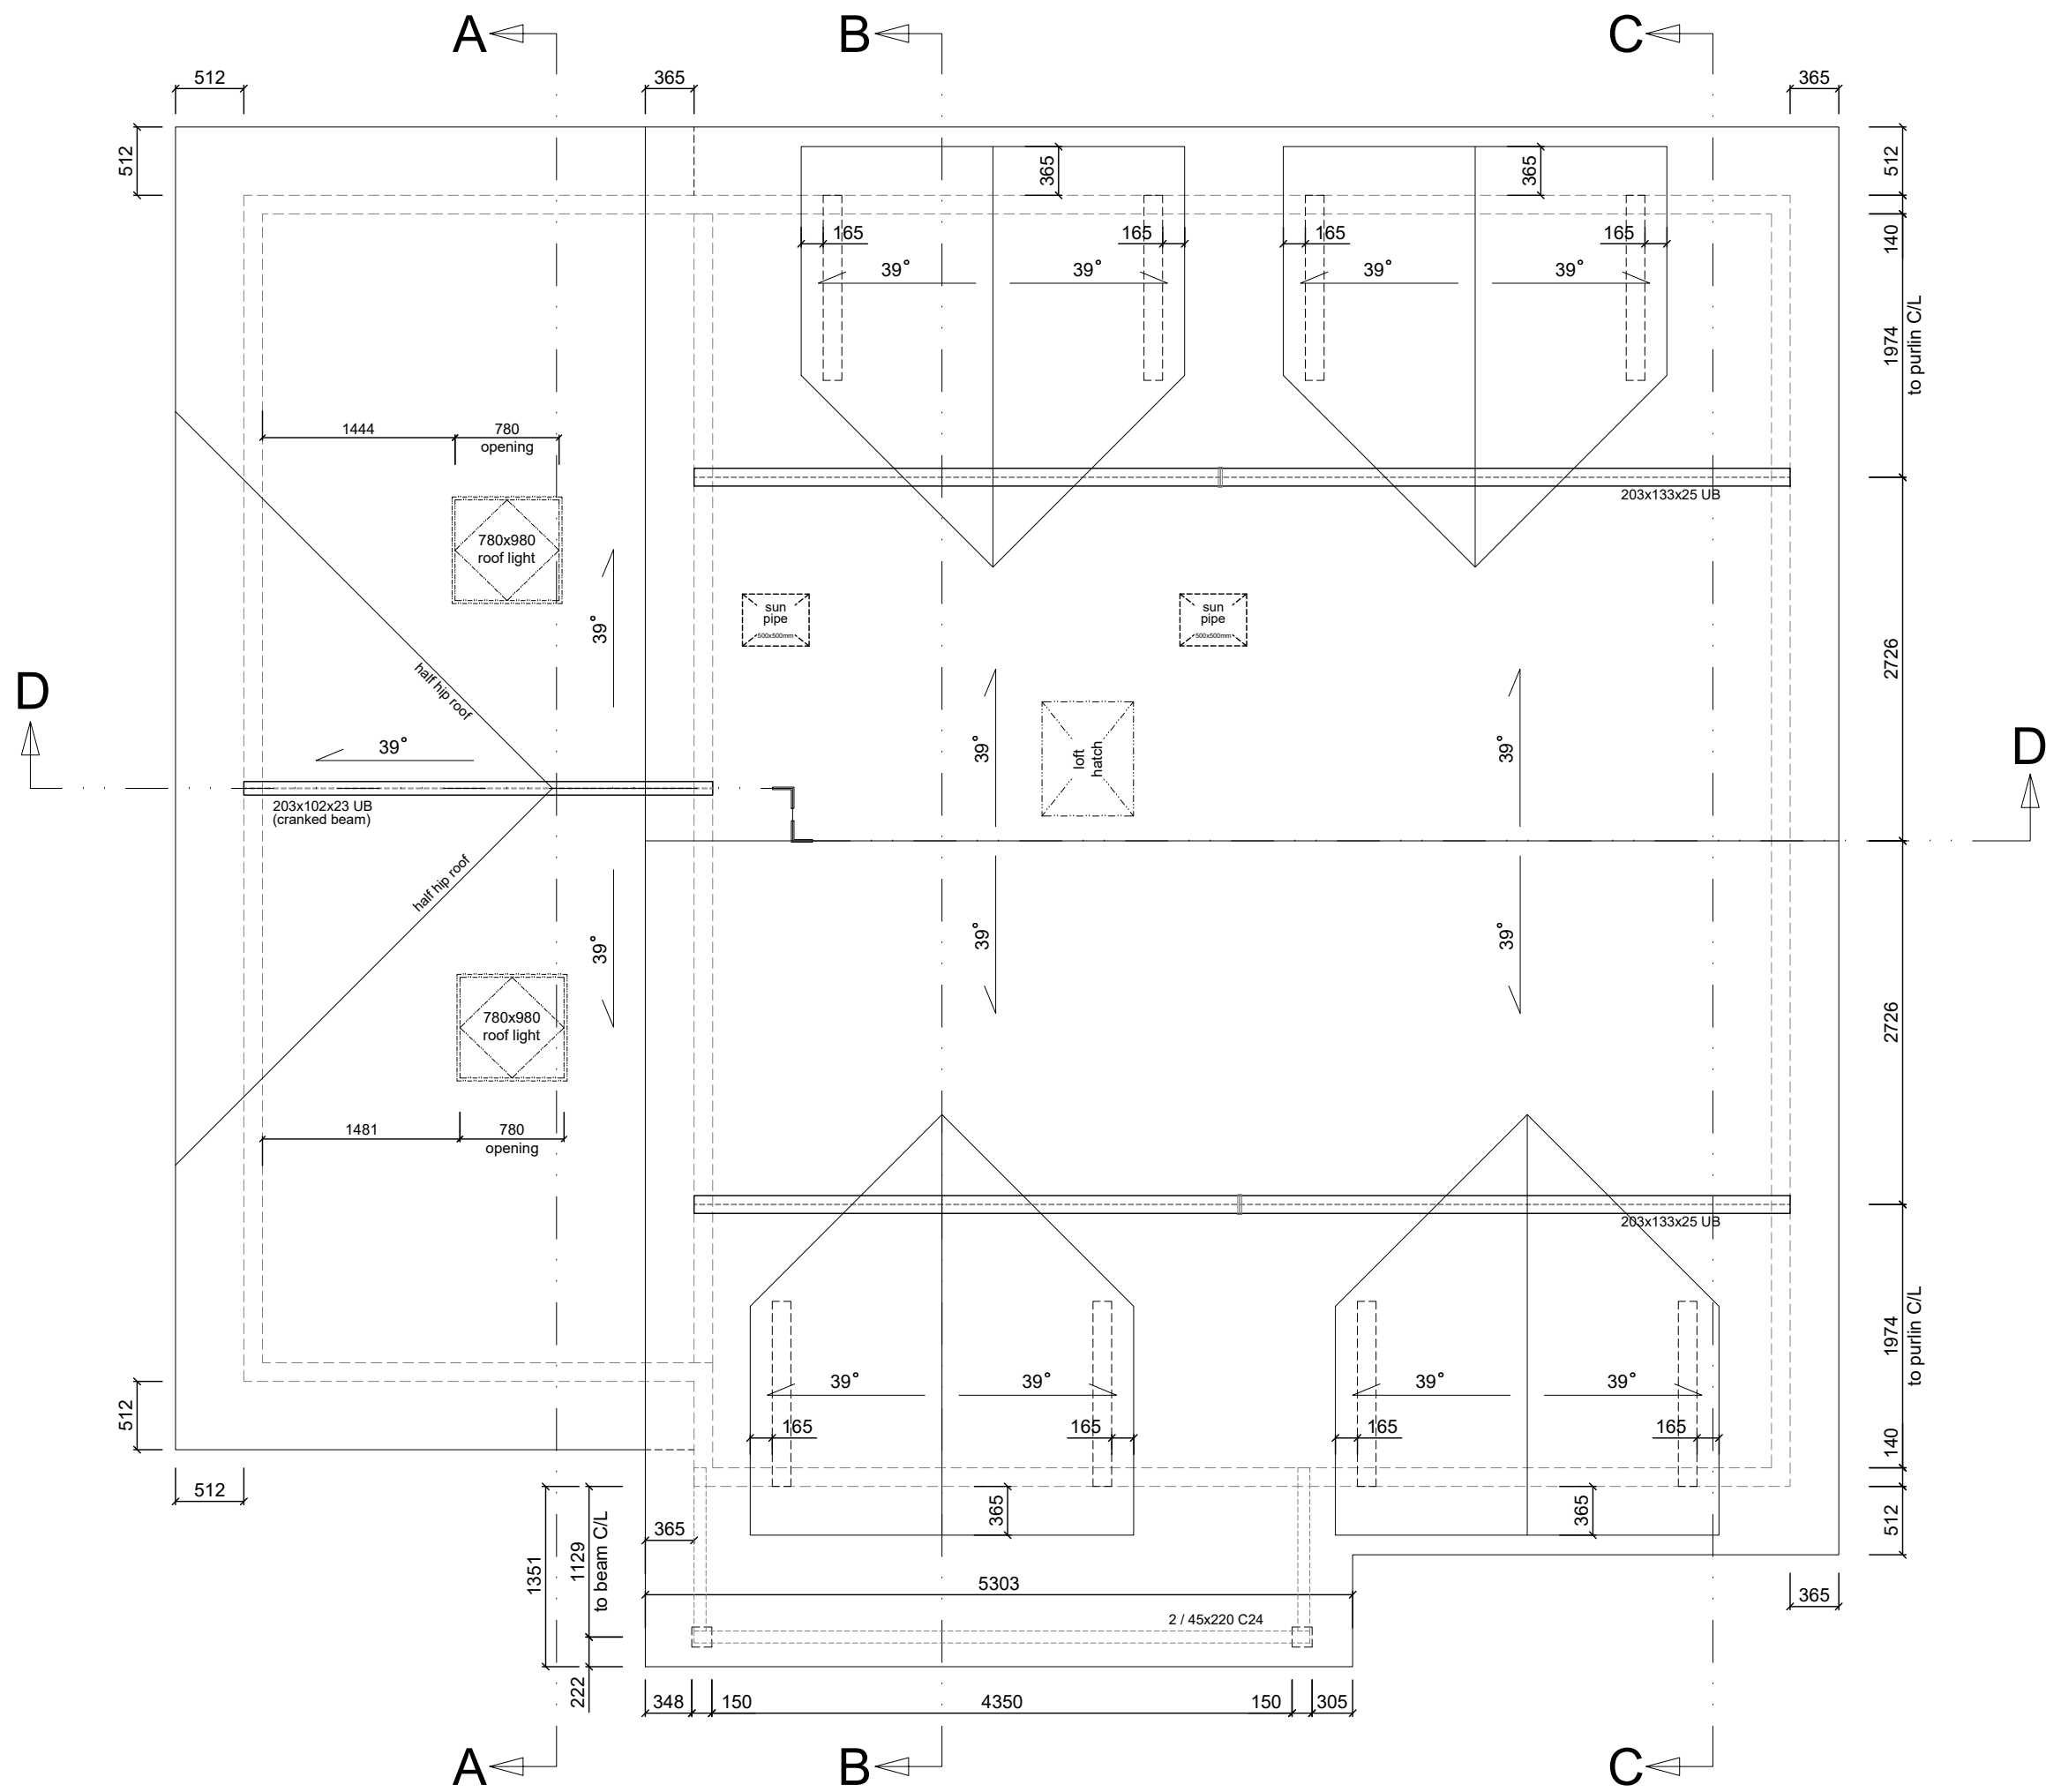

OFP Timber Frame Ltd
Montagu Road
Discovery Park
Sandwich
Kent
CT13 9FA
Tel: 01304 613298
E-mail: info@oftimberframe.com
www.oftimberframe.com

Project
G. D. Group
Dappers Lane

Drawing
Roof Layout
House Type 02

Drawn by	Date	Scale	Size
NH	06.01.20	1:50	A2
Project No	Drawing No	Rev	
J940	02-500	C1	