




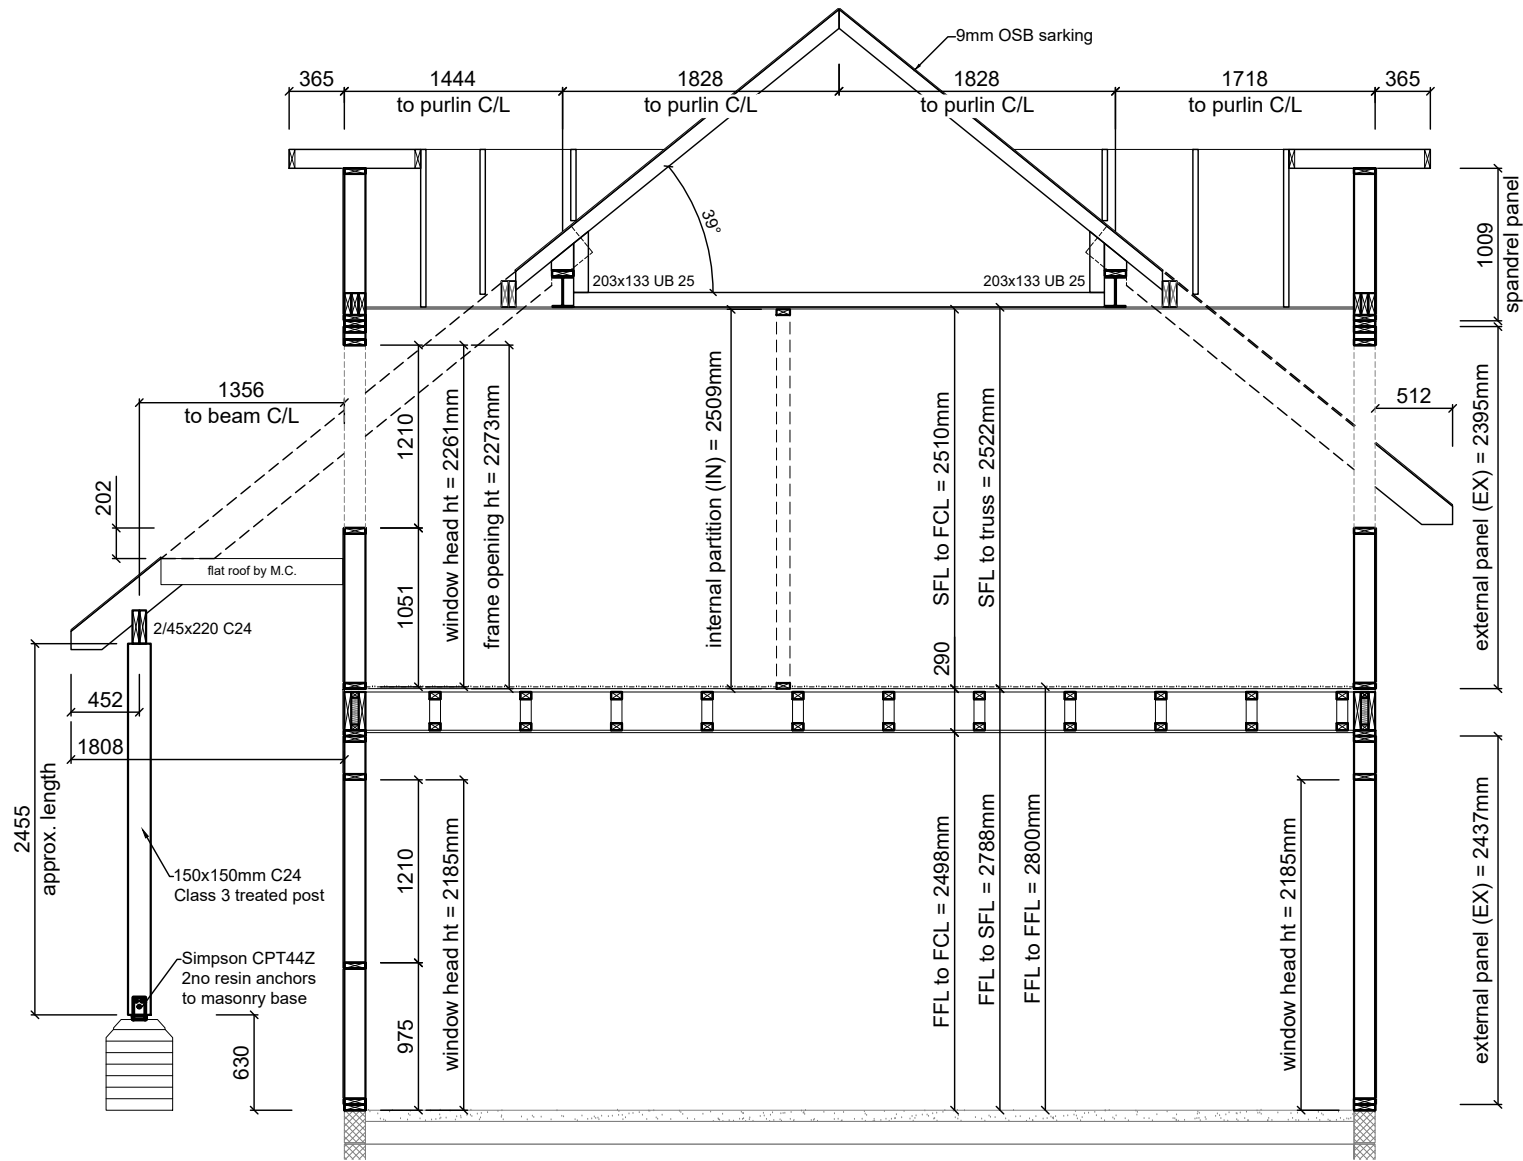


Section A-A

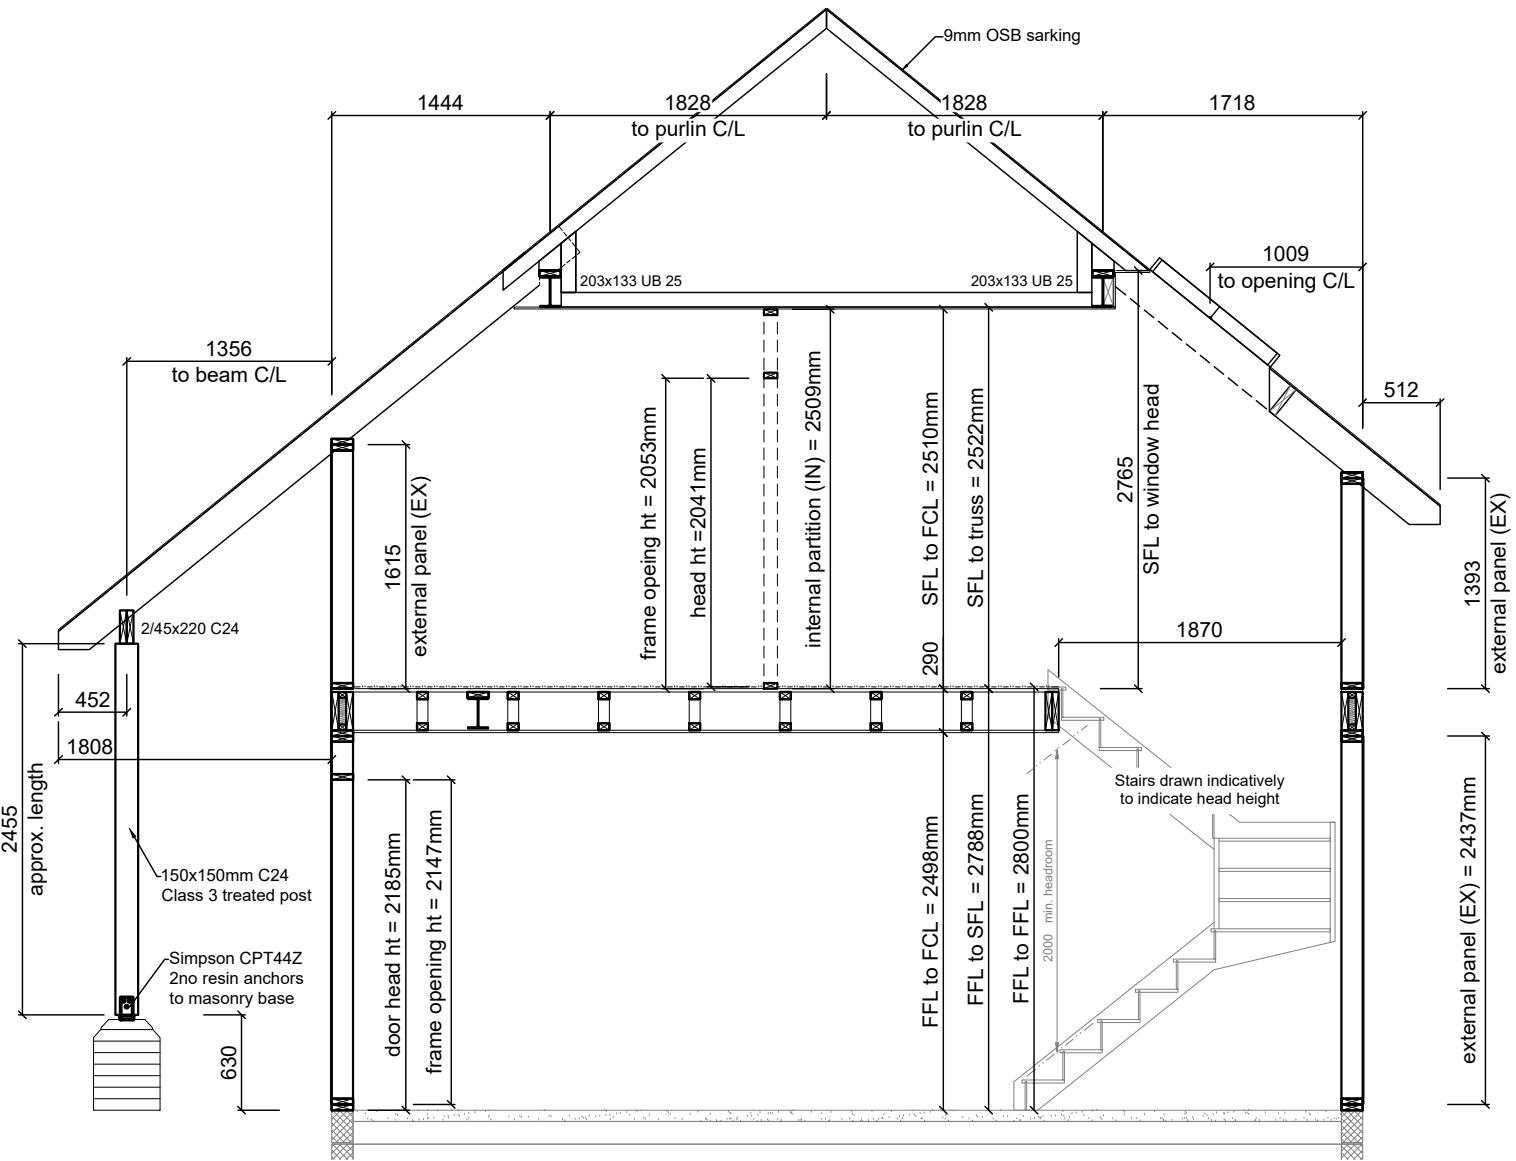


Section B-B

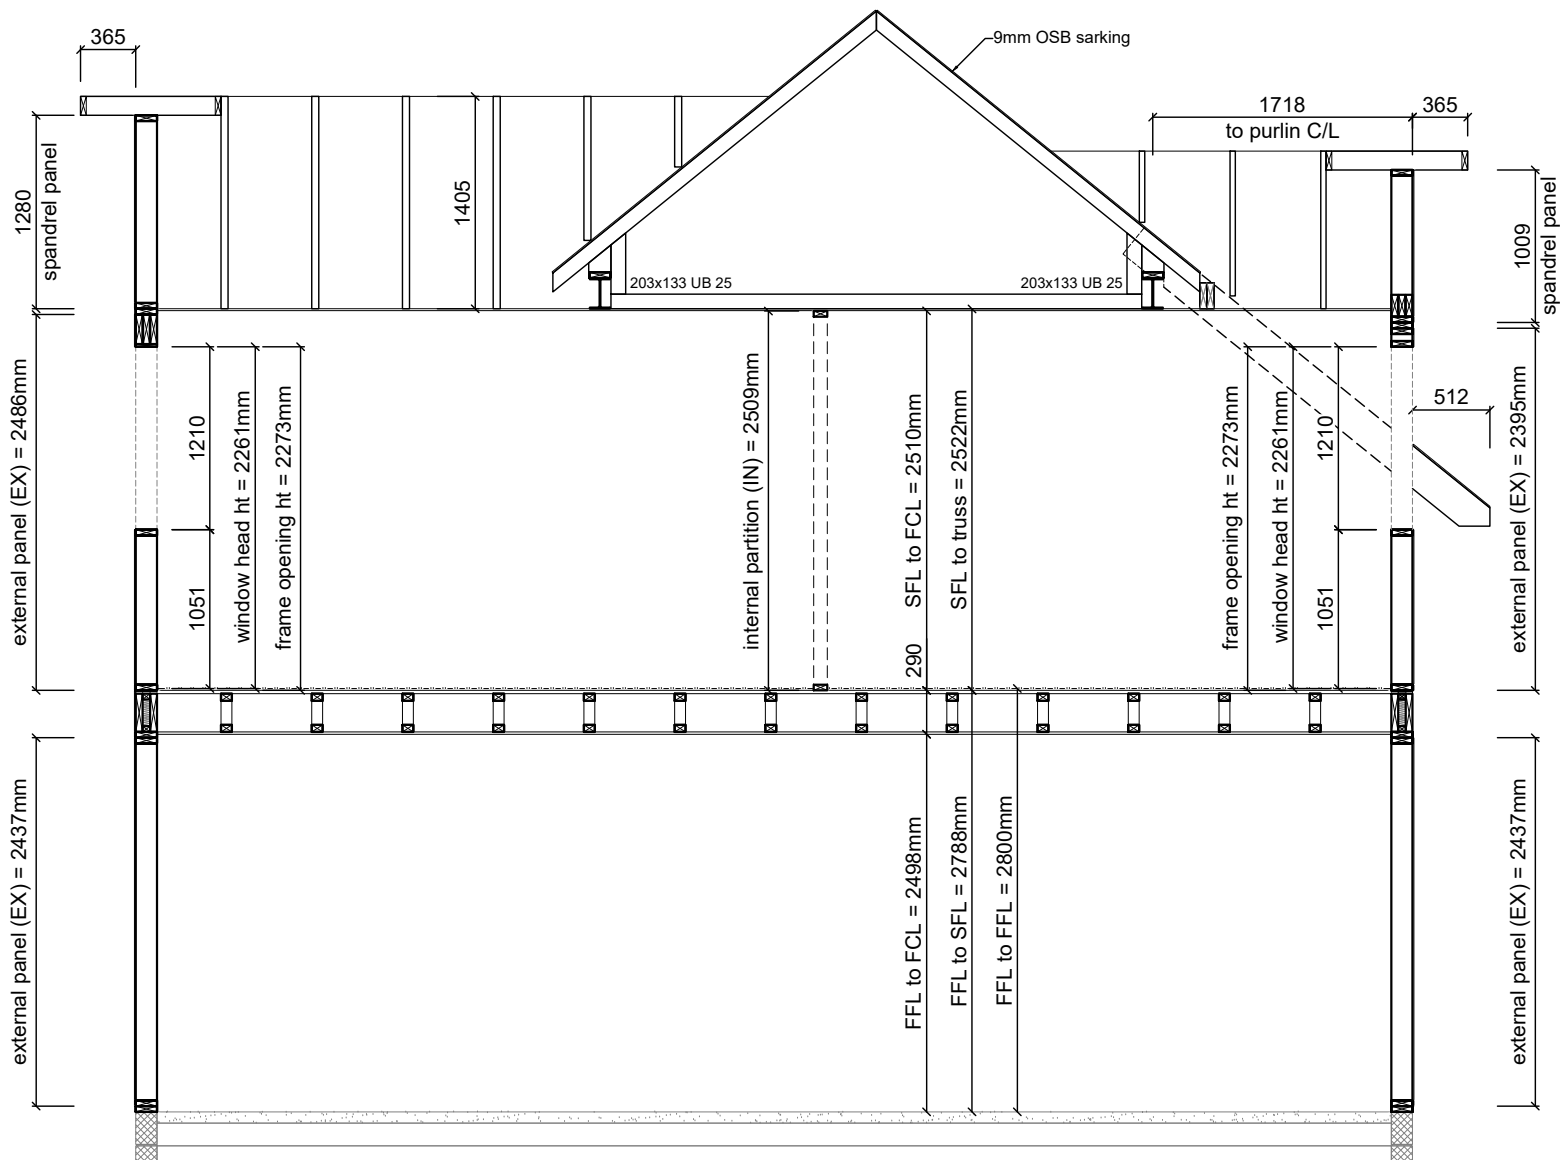

Section C-C

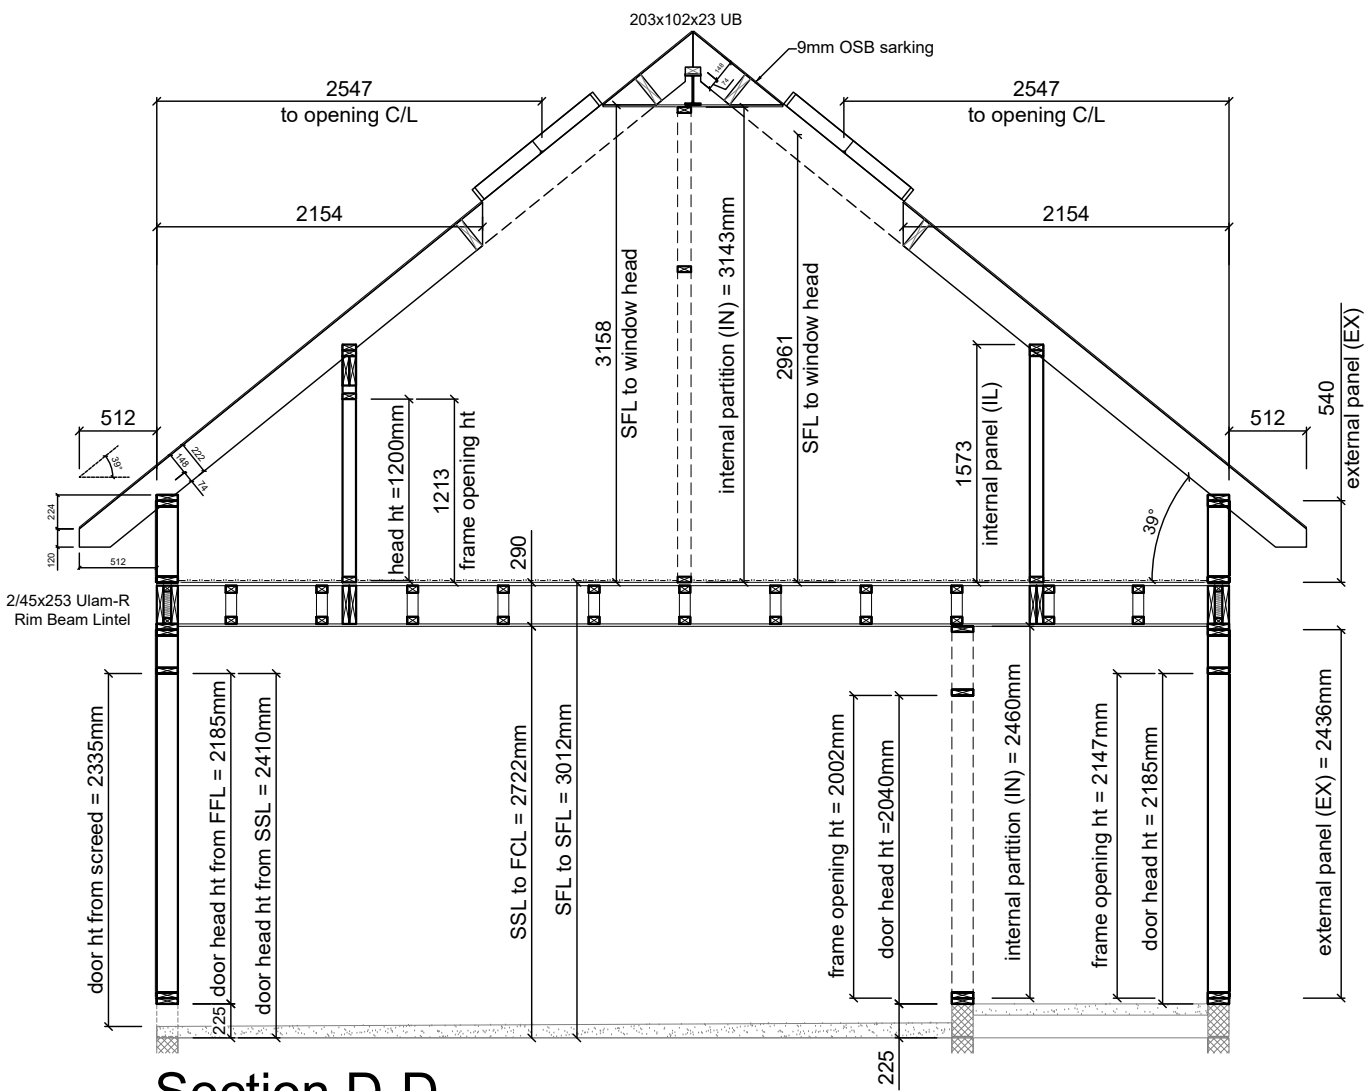


Section D-D

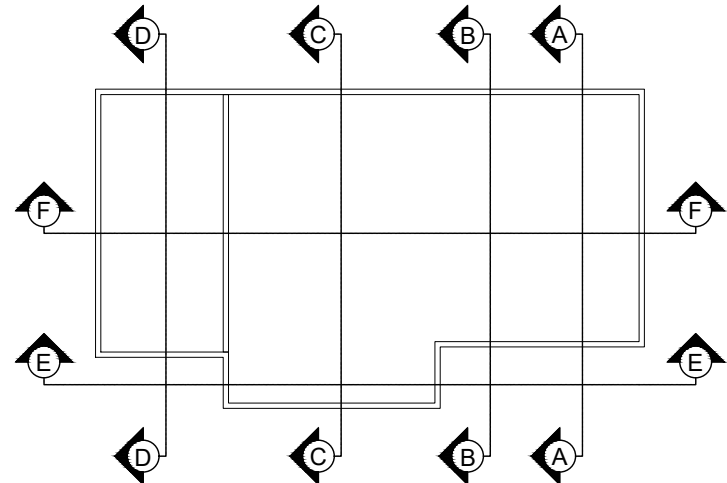

Rev	Description	Date
P2	Amended as per architect's comments	24.01.2020
P3	Dormer design revised	28.01.2020
C1	Construction Issue	28.01.2020

CONSTRUCTION

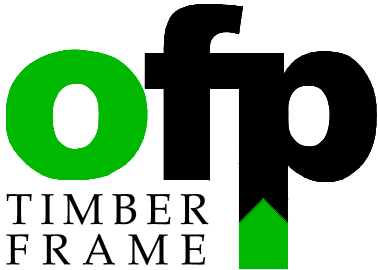

OFF Timber Frame Ltd
 Montagu Road
 Discovery Park
 Sandwich
 Kent
 CT13 9FA
 Tel: 01304 613298
 E-mail: info@oftimberframe.com
 www.oftimberframe.com

Project
G.D. Group
Dappers Lane

Drawing
Sections A, B, C & D
House Type 03

Drawn by	Date	Scale	Size
NH	16.01.20	1:50	A2
Project No	J940	Drawing No	03-200
		Rev	C1