



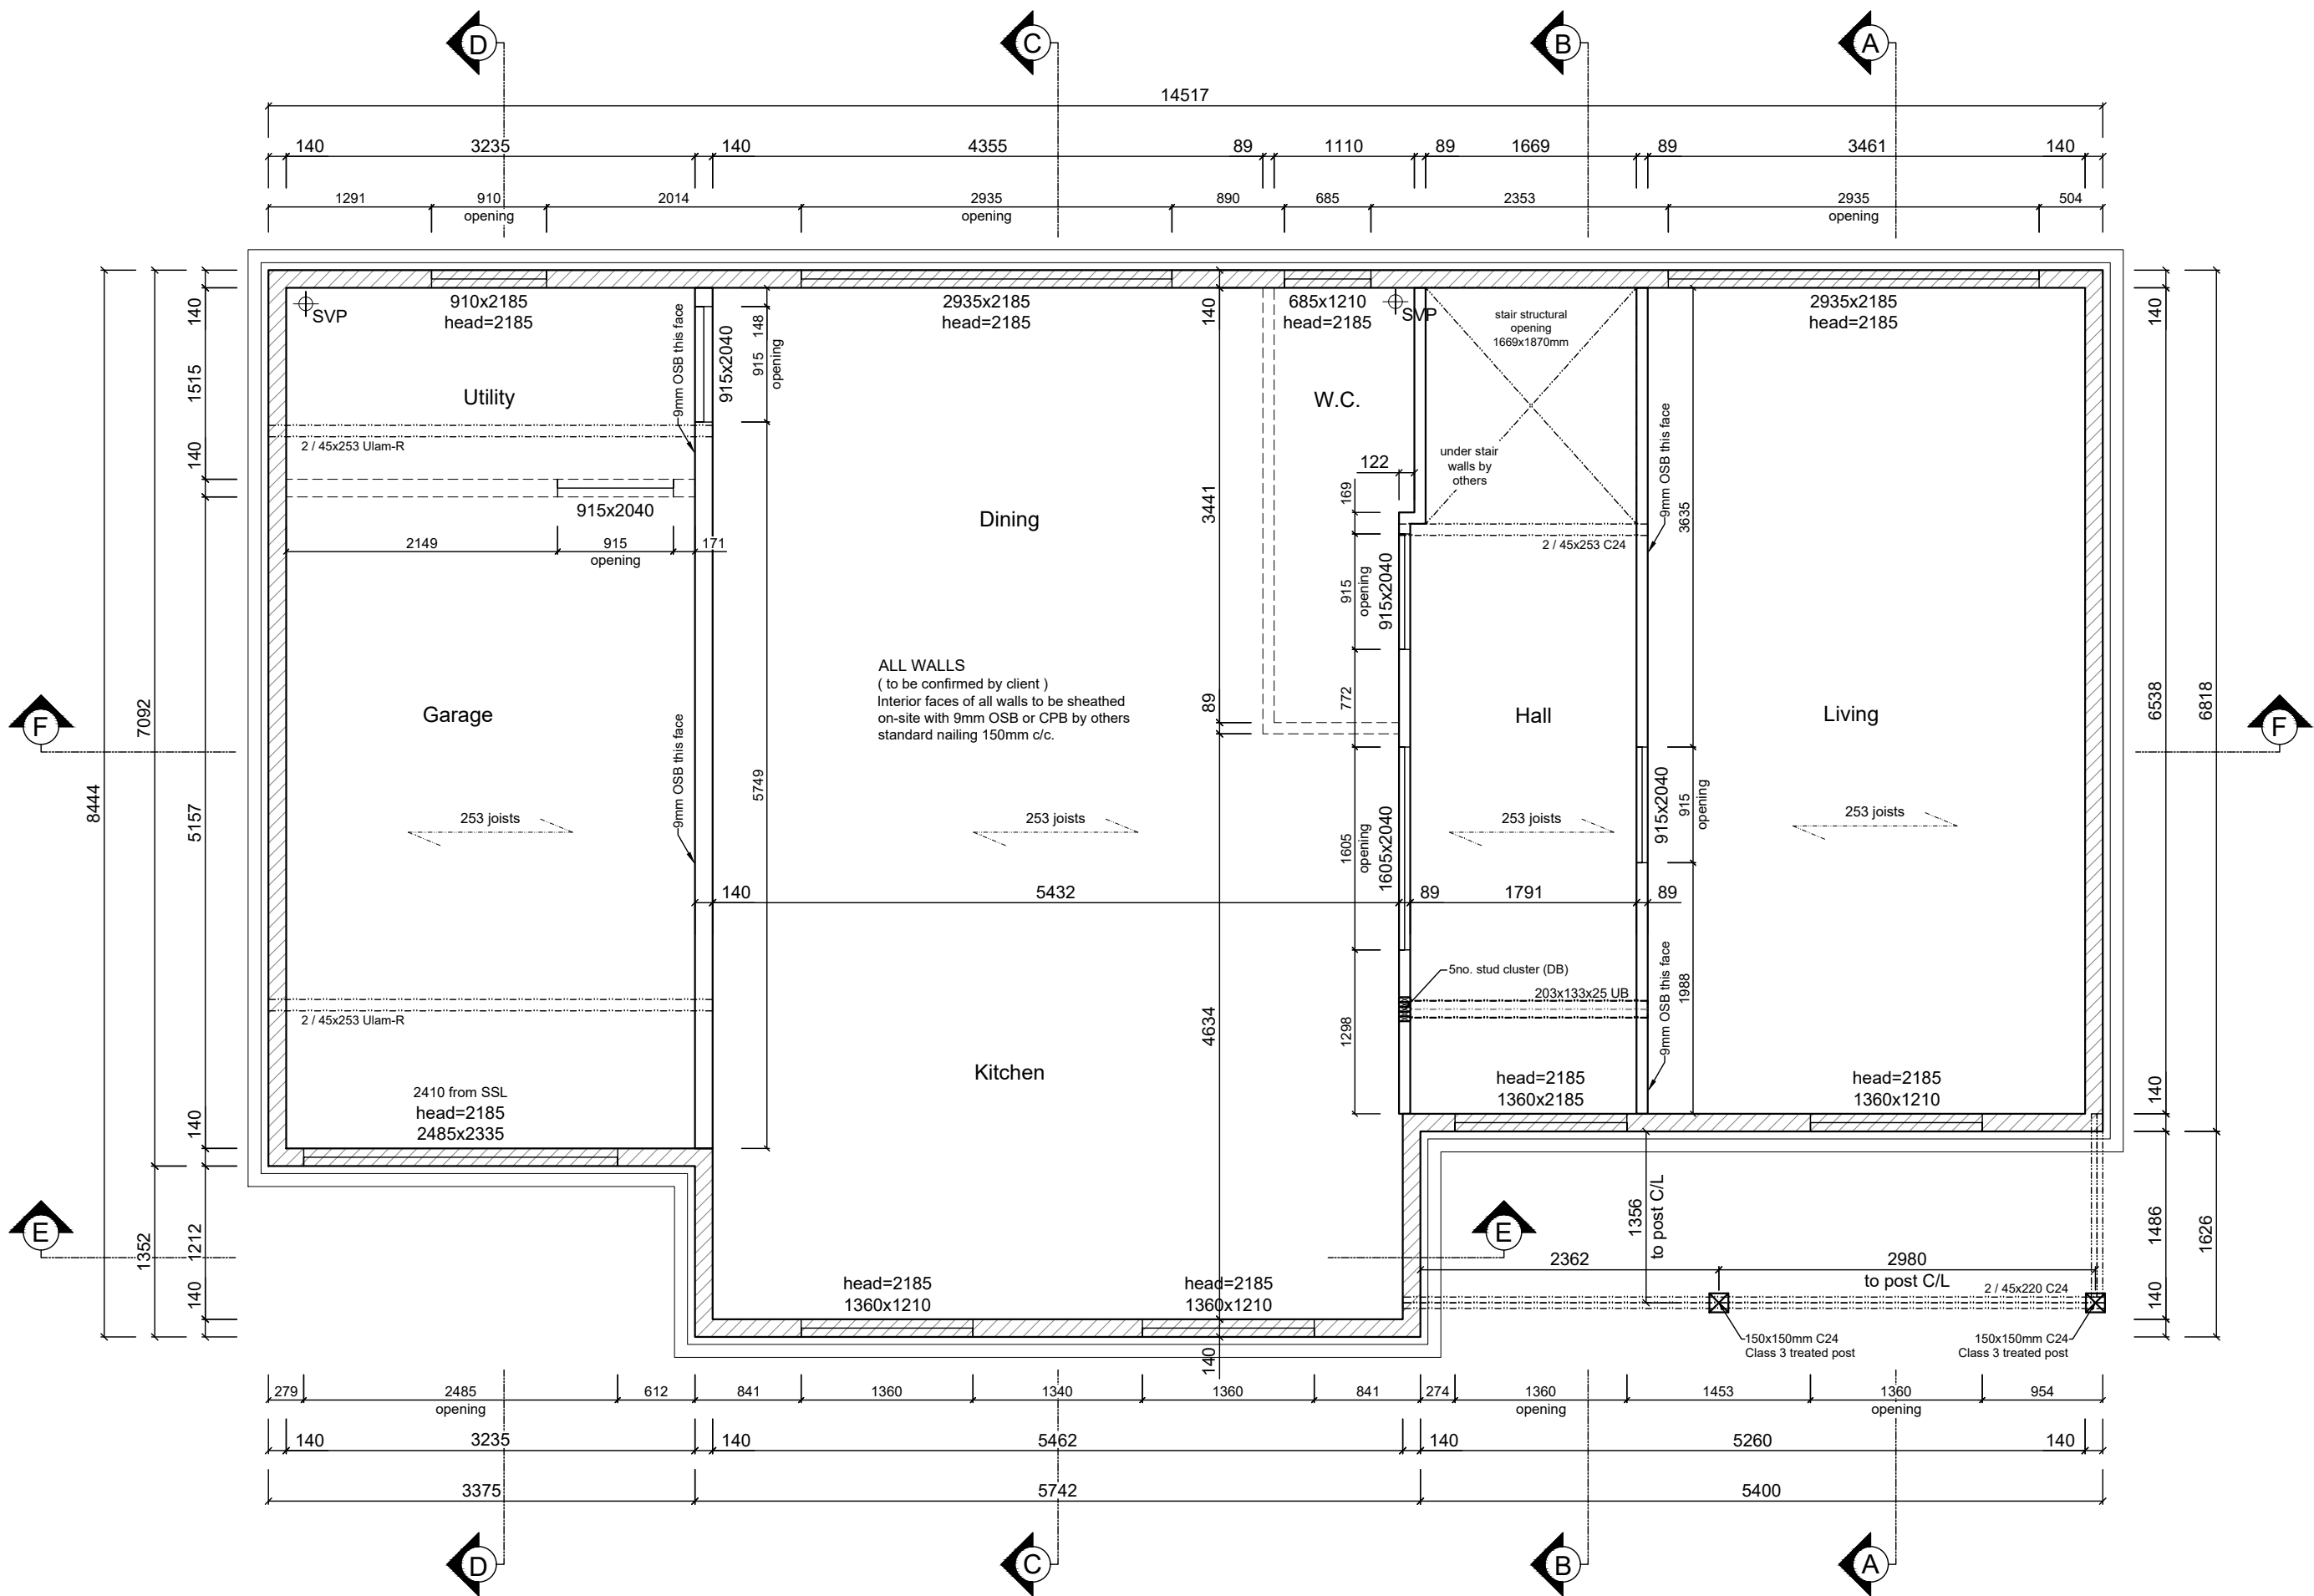

Rev	Description	Date
P2	Amended as per architect's comments	24.01.2020
C1	Construction Issue	28.01.2020

CONSTRUCTION

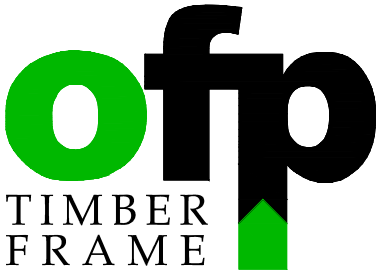

OFP Timber Frame Ltd
Montagu Road
Discovery Park
Sandwich
Kent
CT13 9FA
Tel: 01304 613298
E-mail: info@oftimberframe.com
www.oftimberframe.com

Project
G.D. Group
Dappers Lane

Drawing
Ground Floor Layout
House Type 03

Drawn by	Date	Scale	Size
NH	16.01.20	1:50	A2
Project No		Drawing No	Rev
J940		03-300	C1