


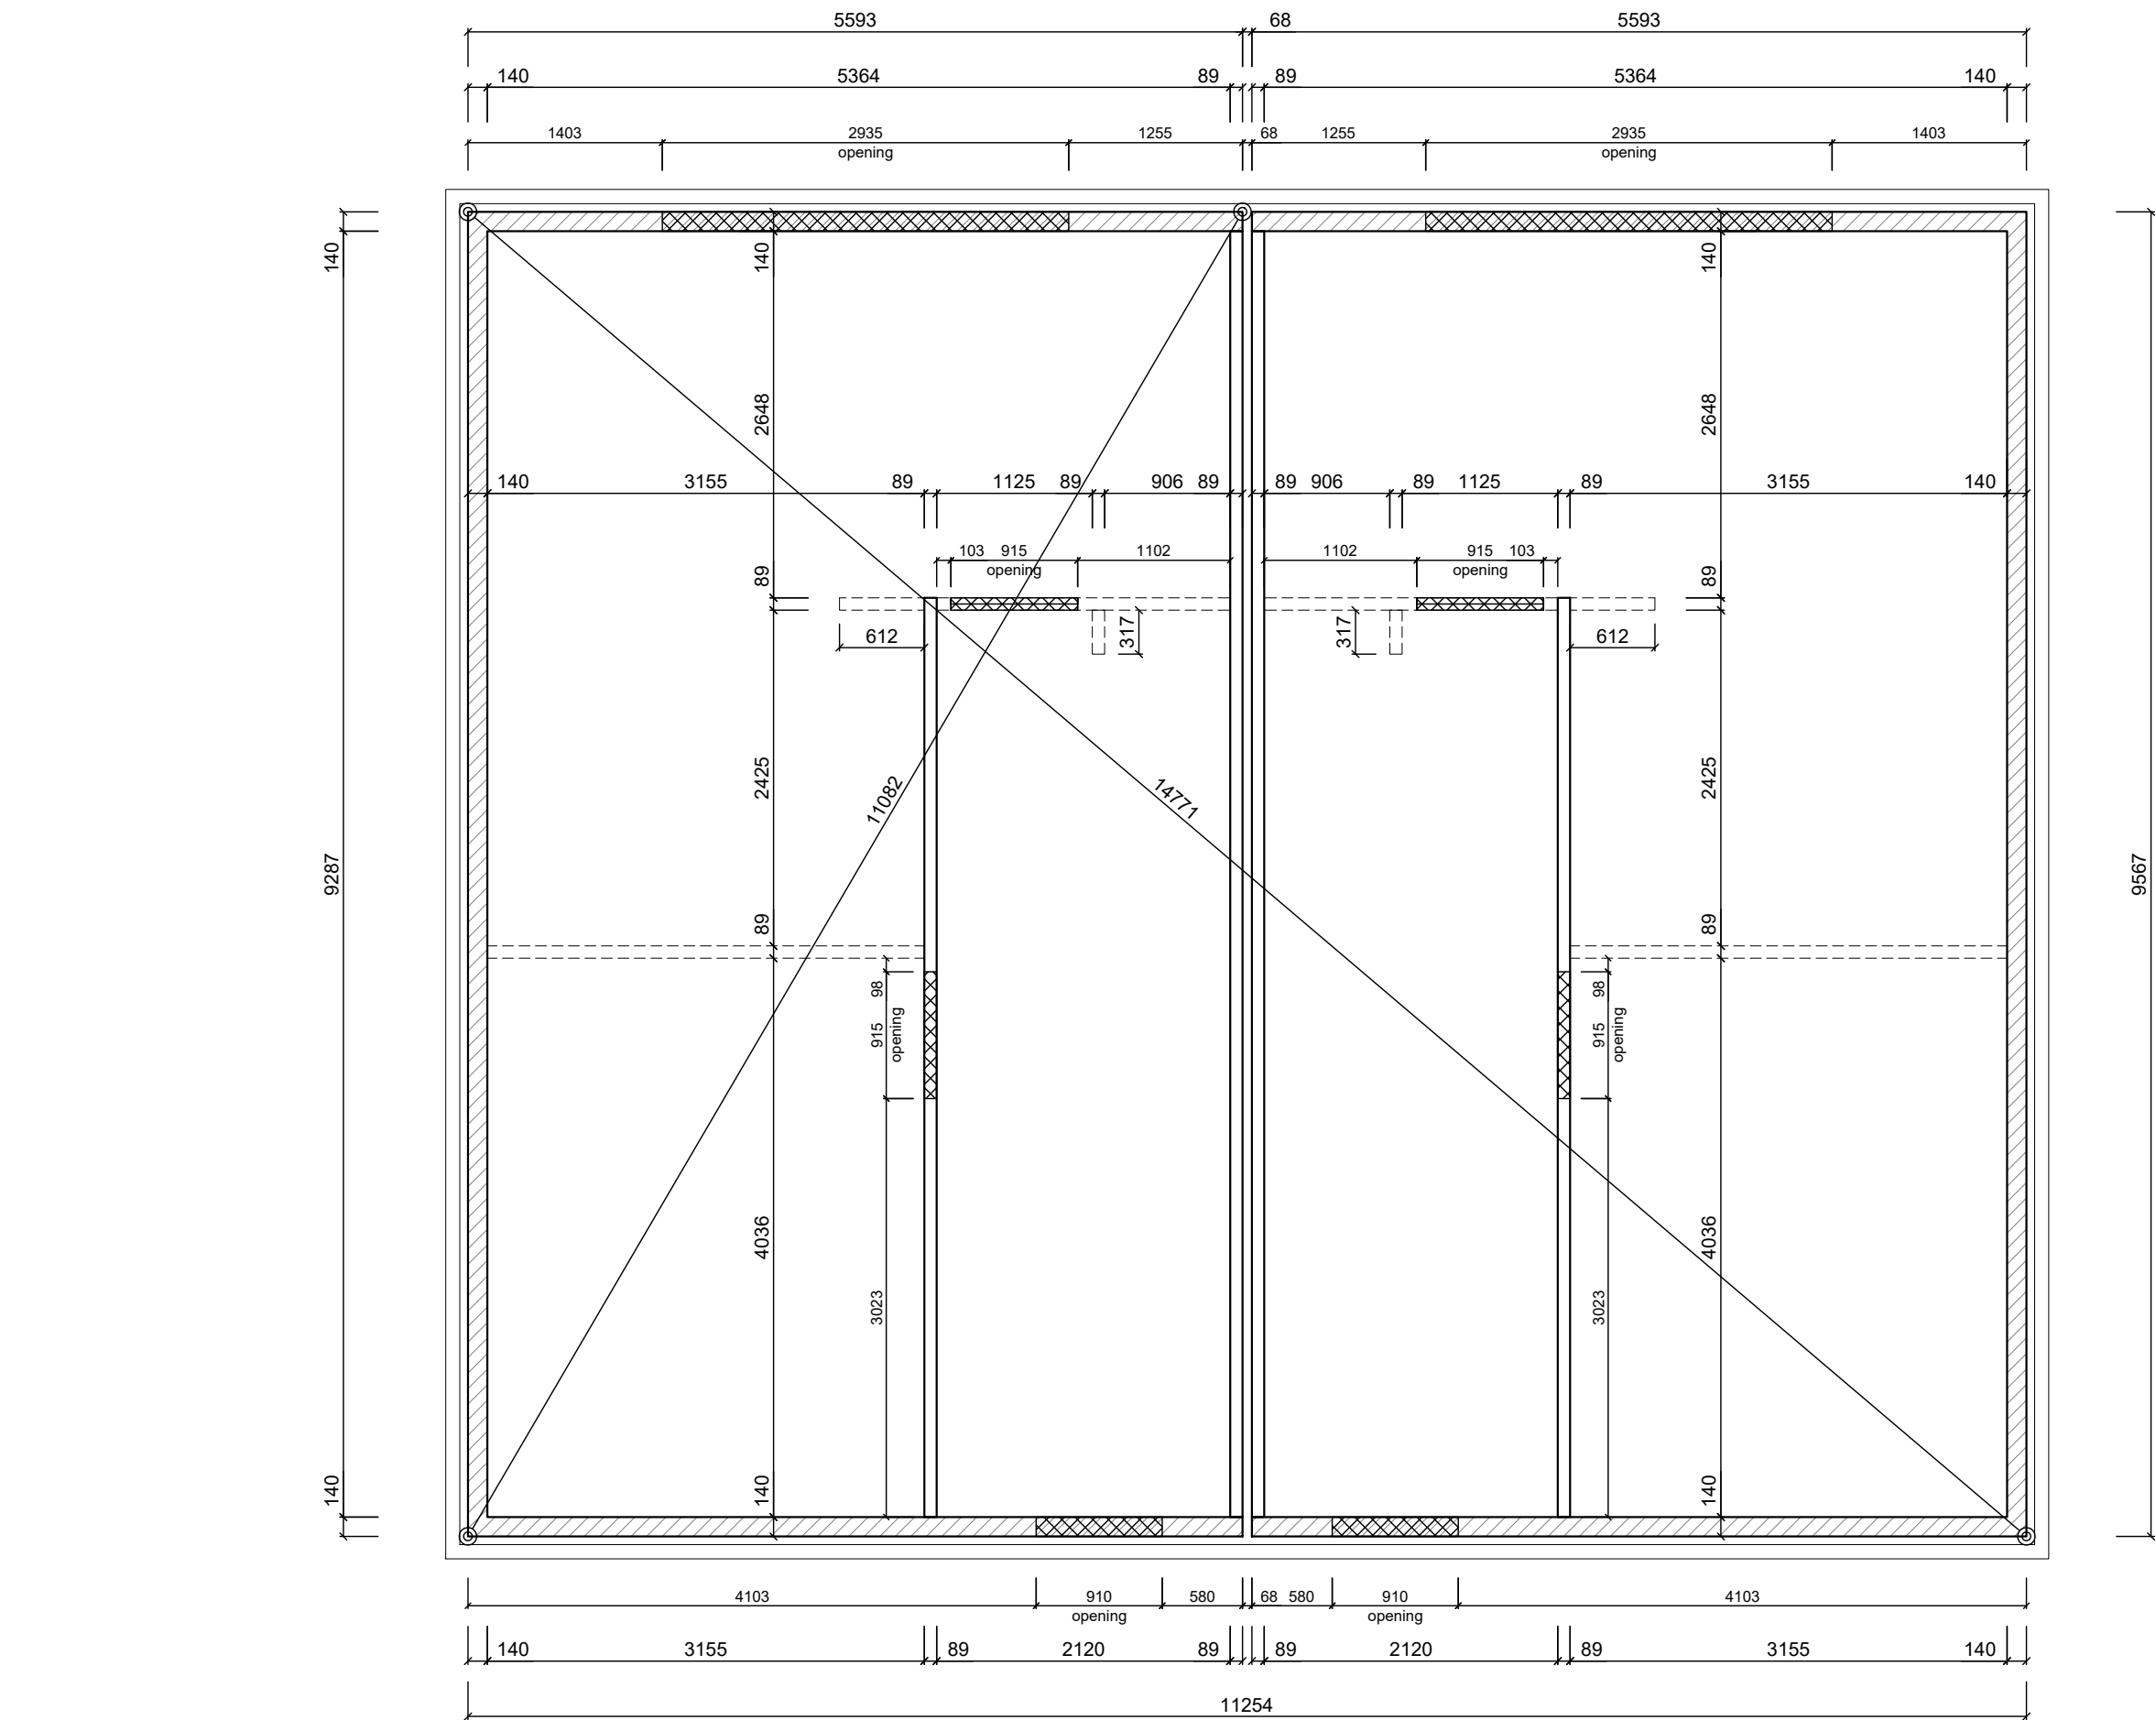

Soleplate key

- 1No. 38x140mm soleplate (load-bearing)
- 1No. 38x89mm soleplate (load-bearing)
- 1No. 38x89mm soleplate (non load-bearing)
- Door opening to be cut on site (Do not fix these areas)
- Soleplate fixings: Hilti HPS-1 8/100 @ 600c/c U.N.O

Rev	Description	Date
P2	Amended as per architect's comments	26.01.2020
C1	Construction Issue	28.01.2020

CONSTRUCTION



OFP Timber Frame Ltd
Montagu Road
Discovery Park
Sandwich
Kent
CT13 9FA
Tel: 01304 613298
E-mail: info@oftimberframe.com
www.oftimberframe.com


Project

G.D. Group
Dappers Lane


Drawing

Soleplate Layout
House Type 04


Drawn by	Date	Scale	Size
NH	20.01.20	1:50	A2
Project No	J940	Drawing No	Rev
		04-100	C1

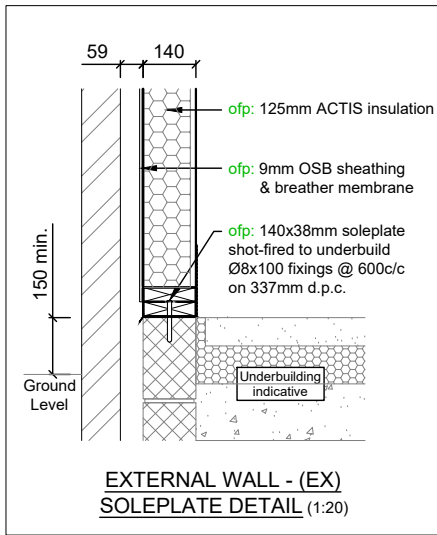


EXTERNAL WALL - (EX)
SOLEPLATE DETAIL (1:20)

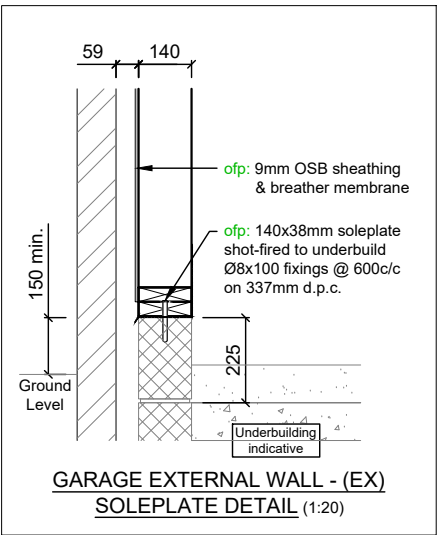


GARAGE EXTERNAL WALL - (EX)
SOLEPLATE DETAIL (1:20)

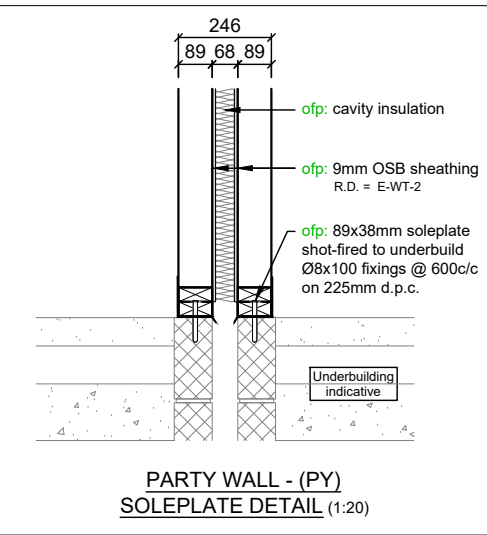

PARTY WALL - (PY)
SOLEPLATE DETAIL (1:20)

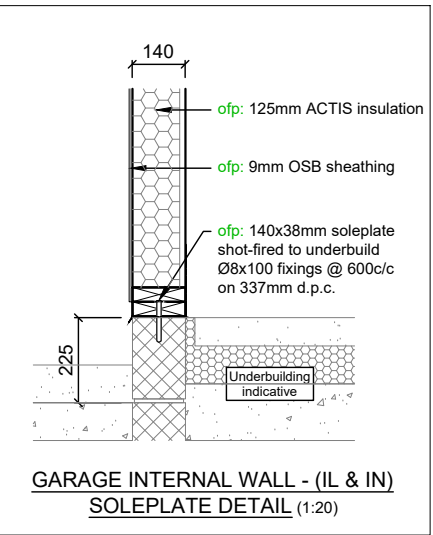

GARAGE INTERNAL WALL - (IL & IN)
SOLEPLATE DETAIL (1:20)

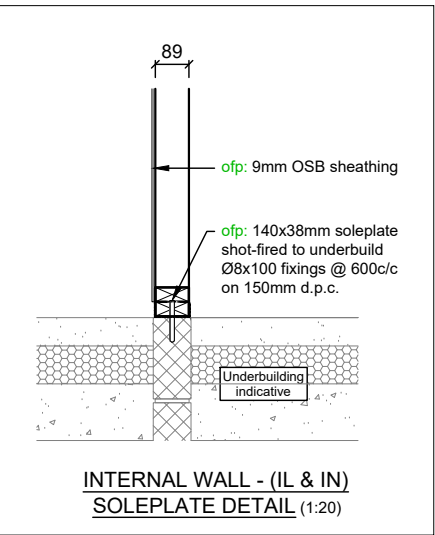

INTERNAL WALL - (IL & IN)
SOLEPLATE DETAIL (1:20)

PANEL LABELS

- EX = external wall
- IL = internal load bearing wall
- IN = internal non load bearing wall
- PY = separating wall