




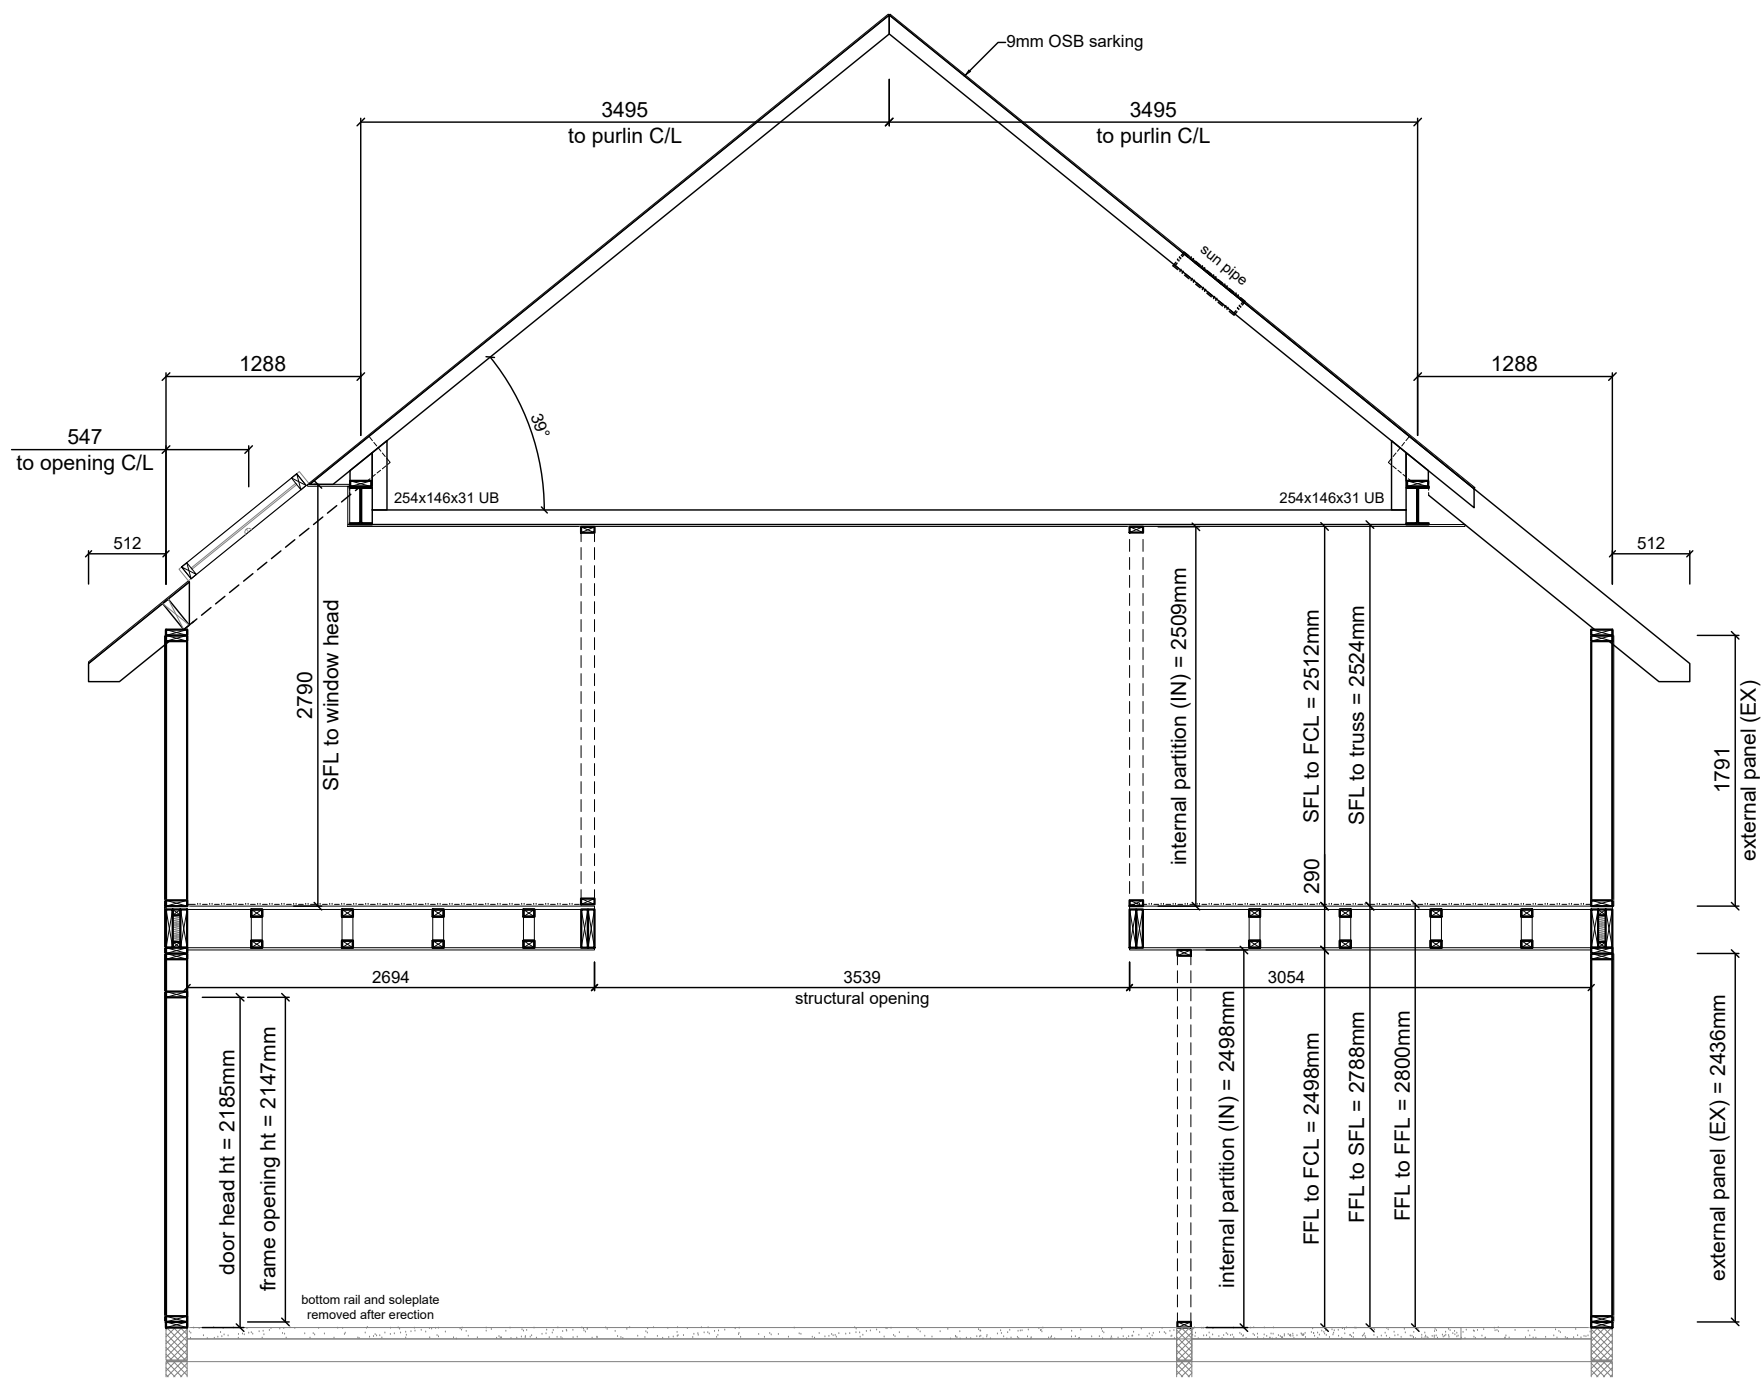


Section A-A

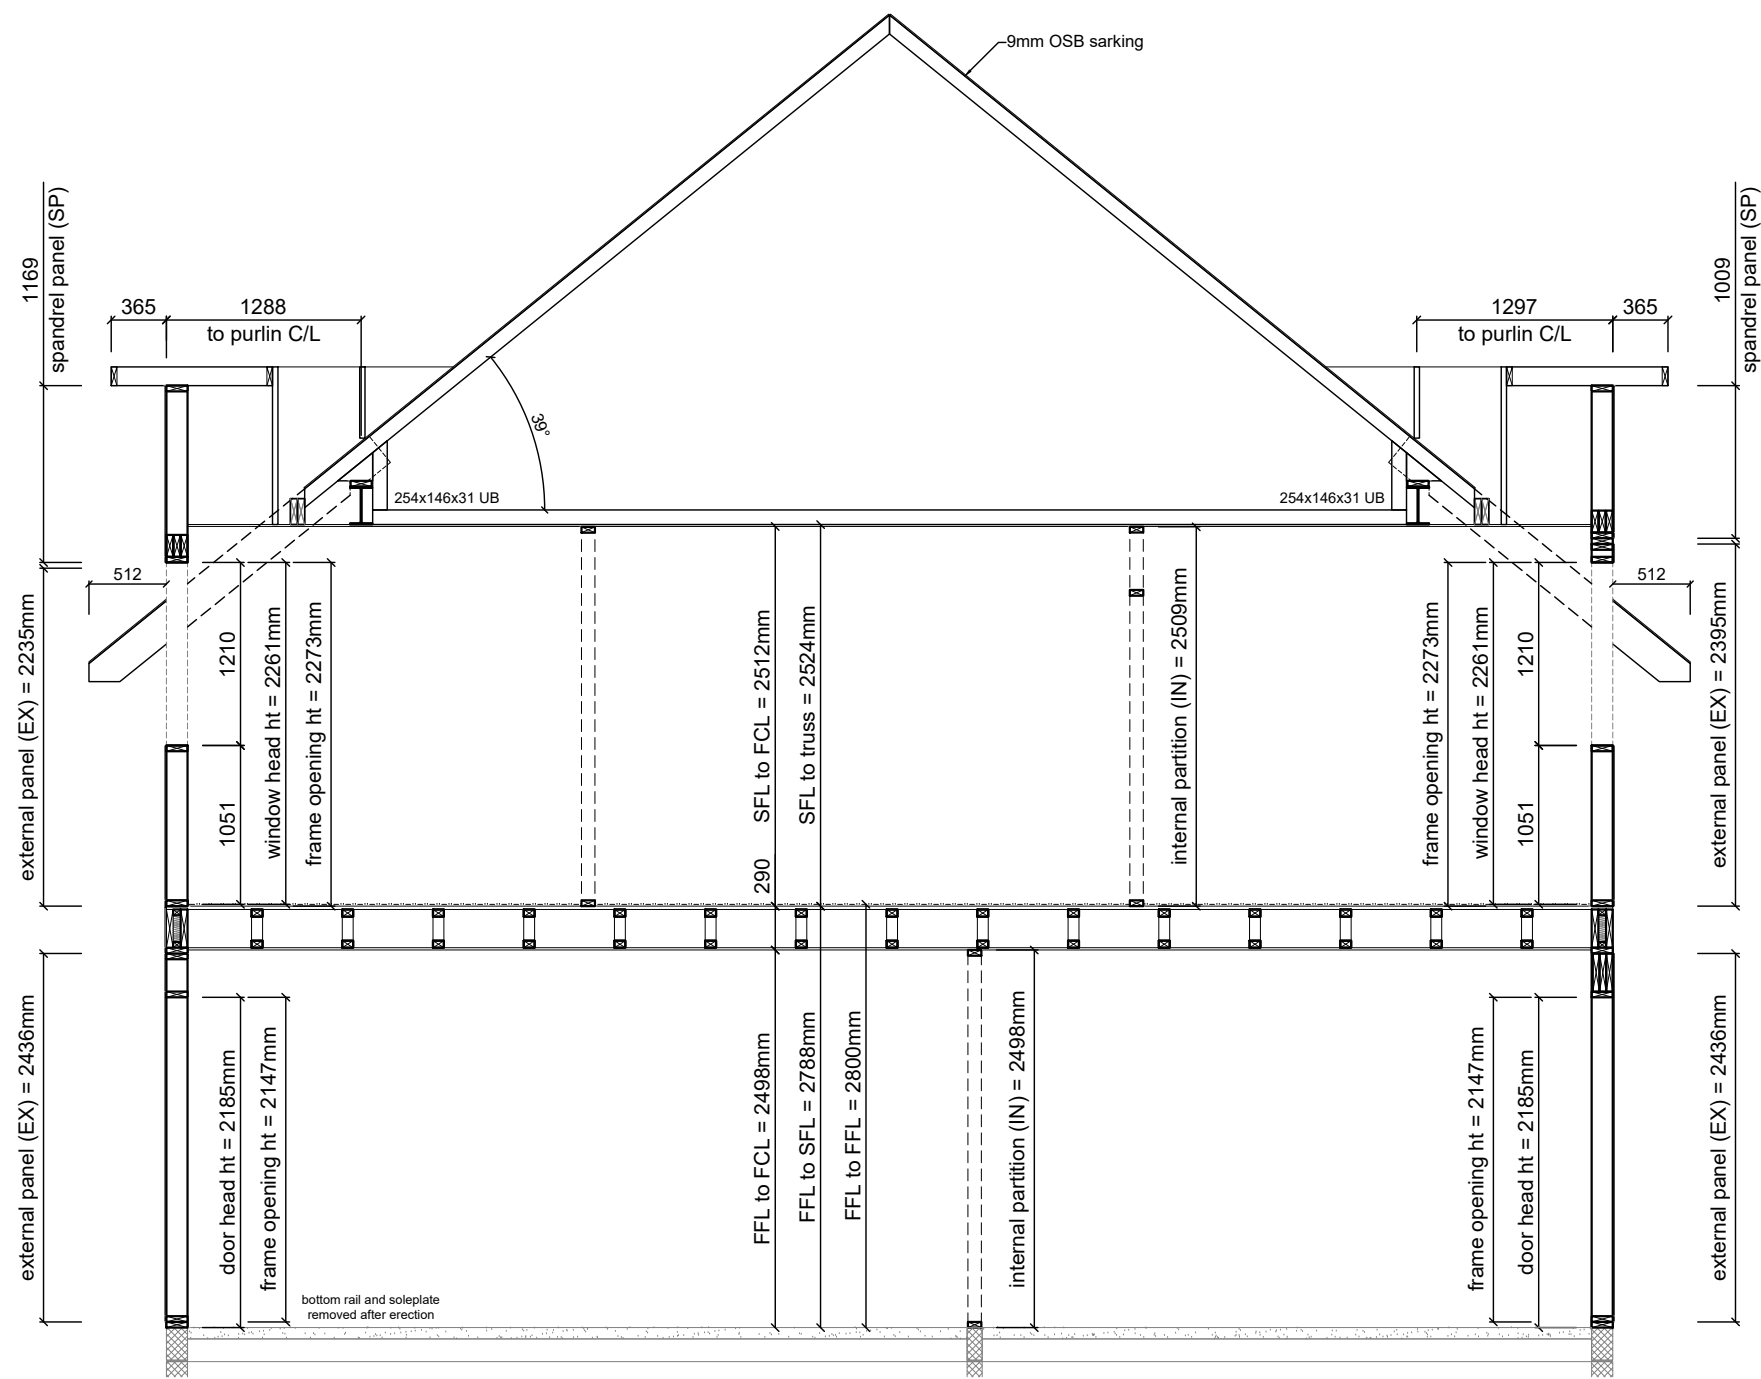

Section B-B

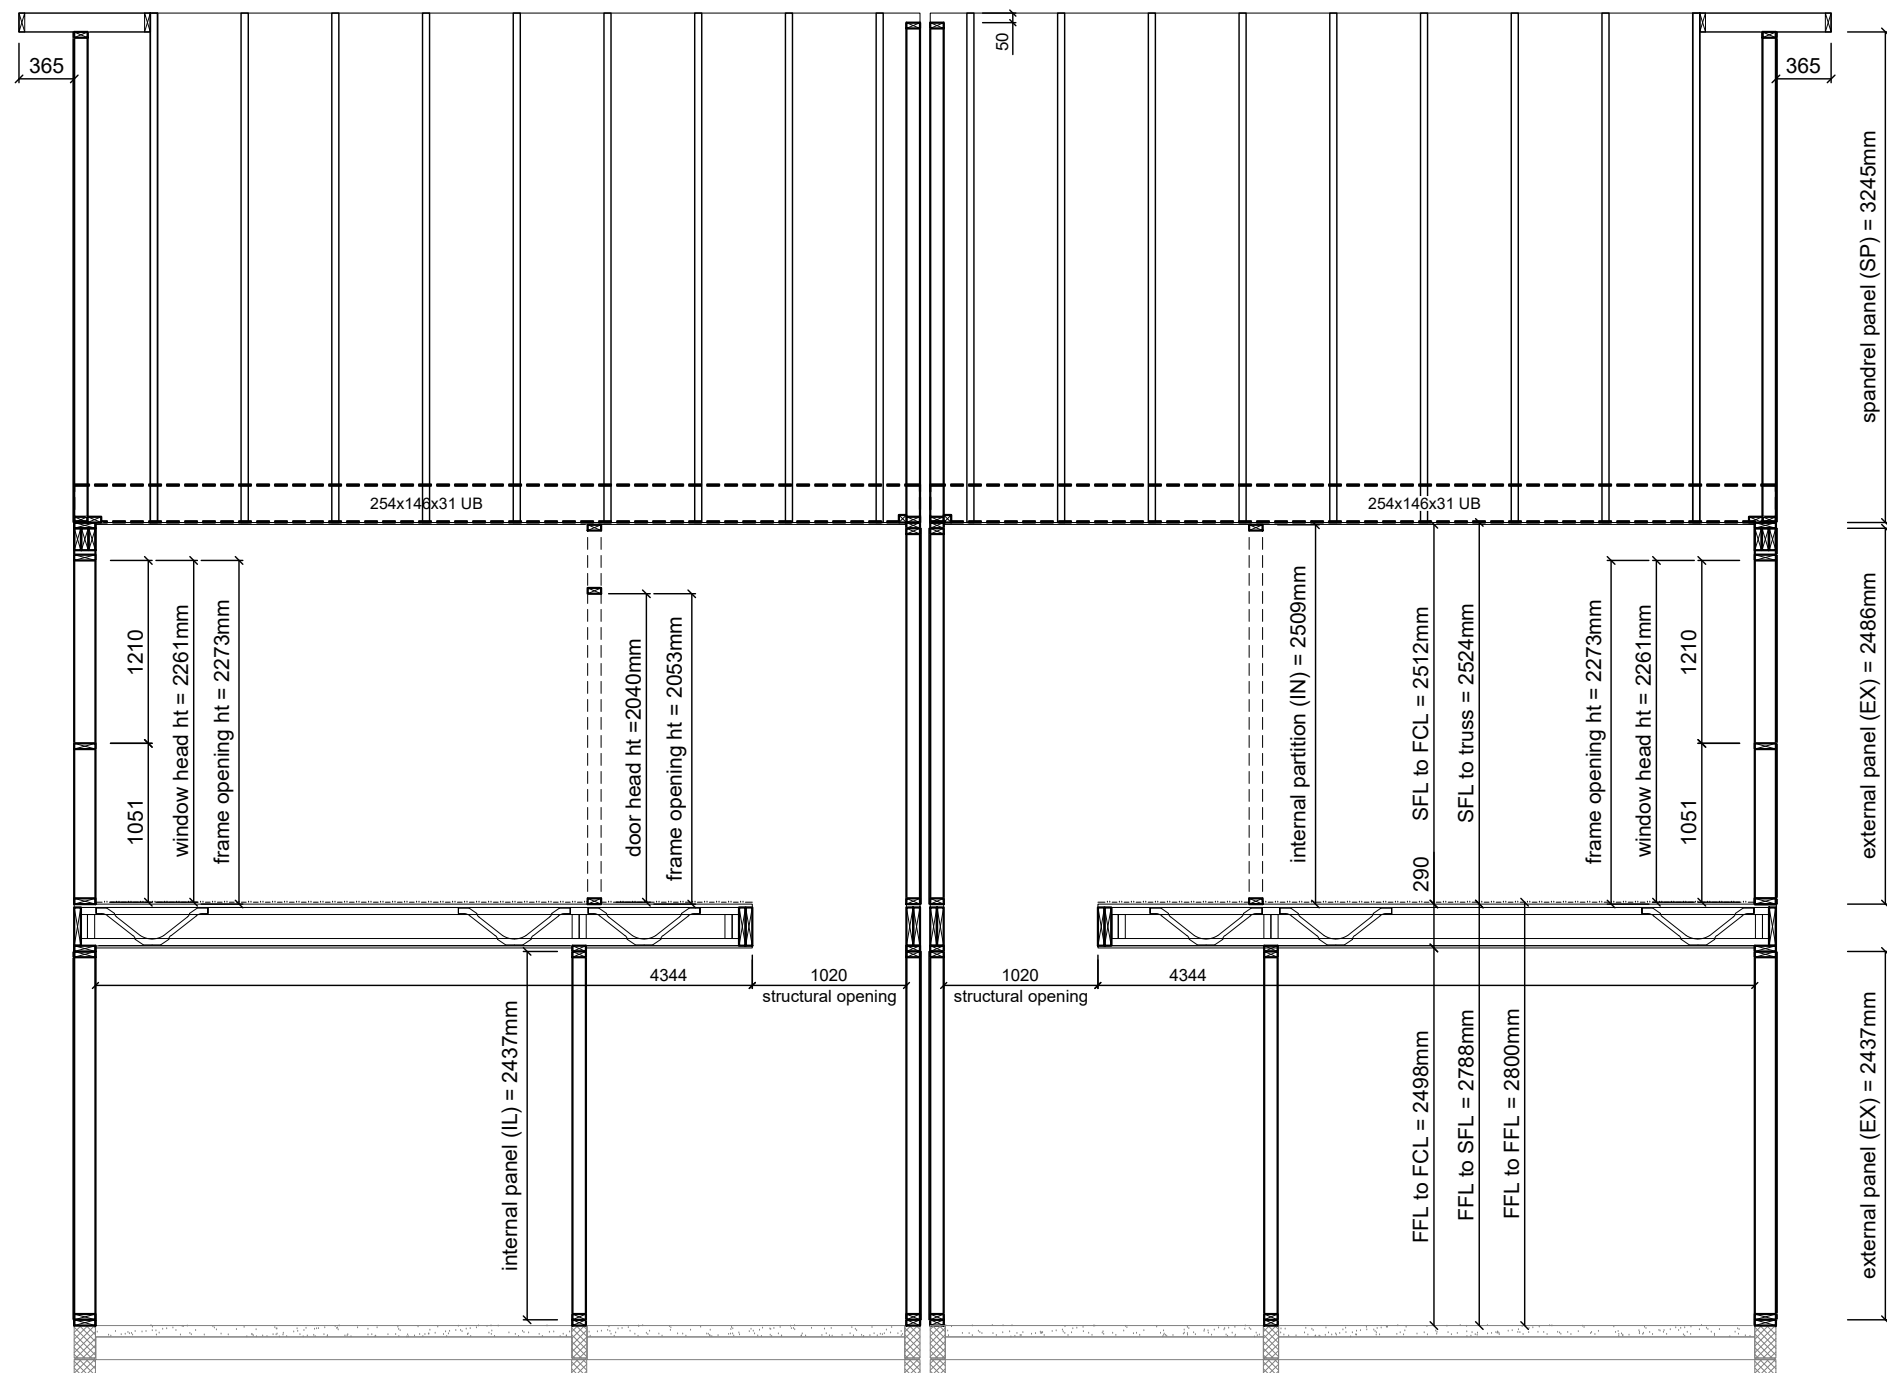


Section C-C

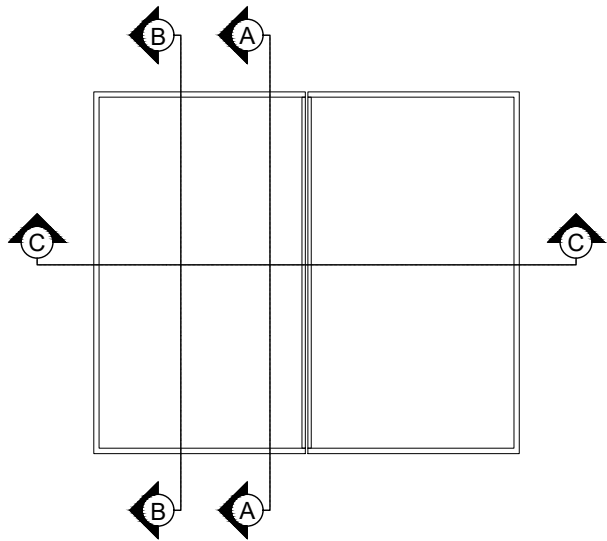

Rev	Description	Date
P2	Amended as per architect's comments	26.01.2020
C1	Construction Issue	28.01.2020

CONSTRUCTION

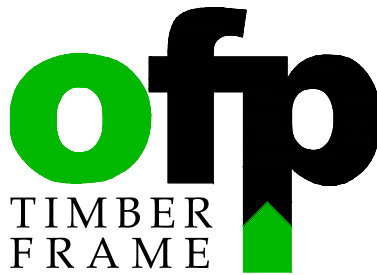

OFP Timber Frame Ltd
Montagu Road
Discovery Park
Sandwich
Kent
CT13 9FA
Tel: 01304 613298
E-mail: info@oftimberframe.com
www.oftimberframe.com

Project
**G.D. Group
Dappers Lane**

Drawing
**Sections A, B, & C
House Type 04**

Drawn by NH	Date 20.01.20	Scale 1:50	Size A2
Project No J940	Drawing No 04-200	Rev C1	