


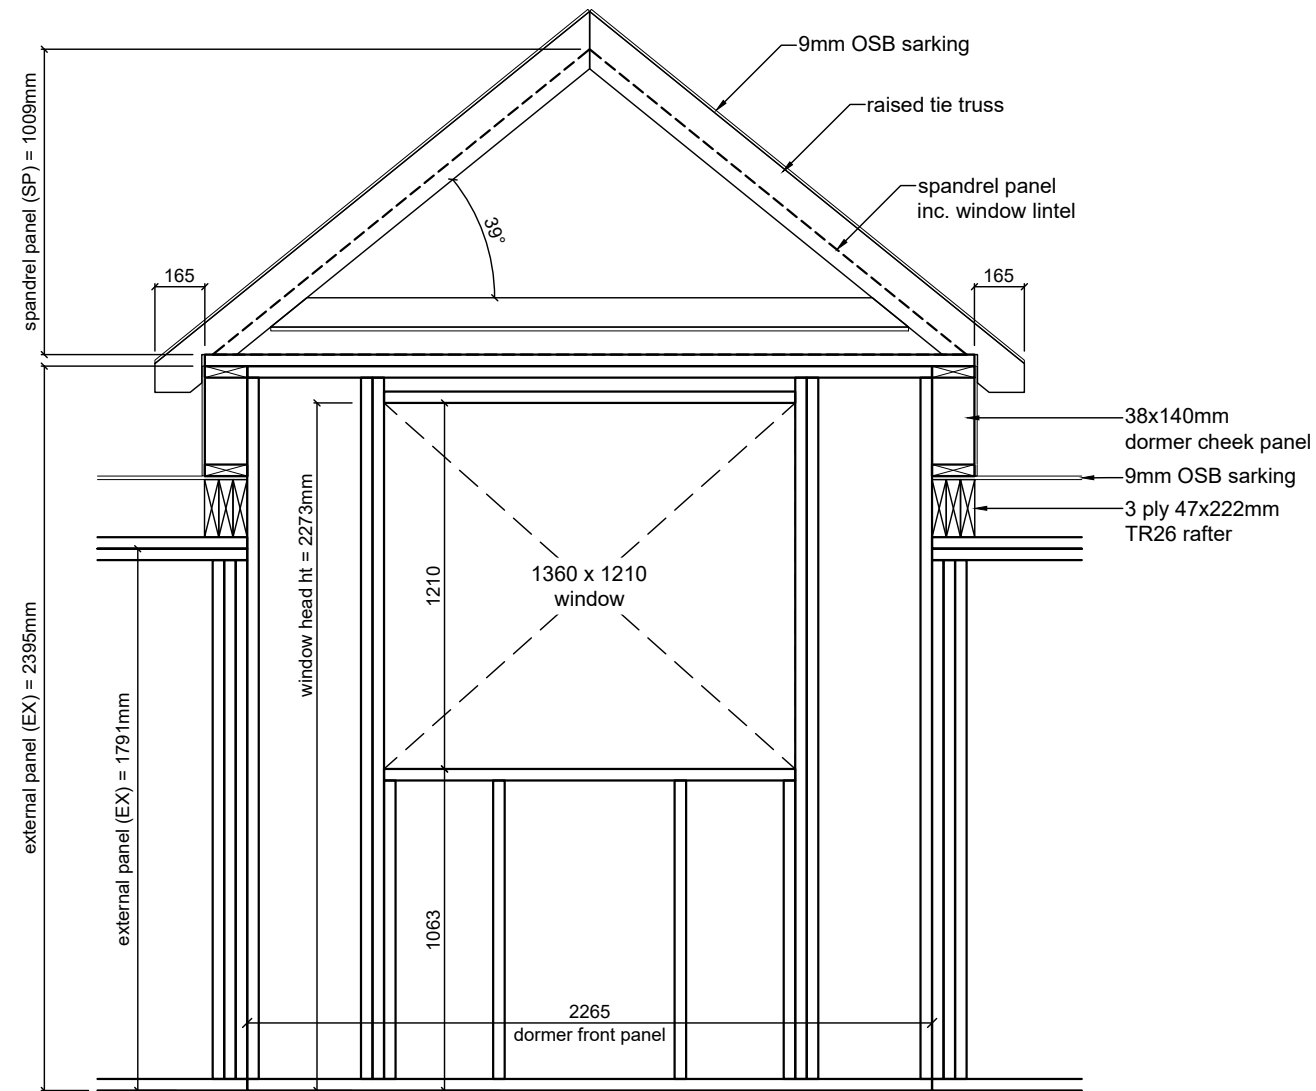

Dormer Elevation (1:25)

CONSTRUCTION



OFP Timber Frame Ltd
Montagu Road
Discovery Park
Sandwich
Kent
CT13 9FA
Tel: 01304 613298
E-mail: info@oftimberframe.com
www.oftimberframe.com

Project			Drawing			Rev	Description	Date
G.D. Group Dappers Lane			Dormer Elevations House Type 04			P2	Amended as per architect's comments	26.01.2020
						C1	Construction Issue	28.01.2020
Project No J940	Drawn by NH	Date 20.12.19	Scale 1 : 25	Size A3				
Drawing No 04-201			Rev P2					