


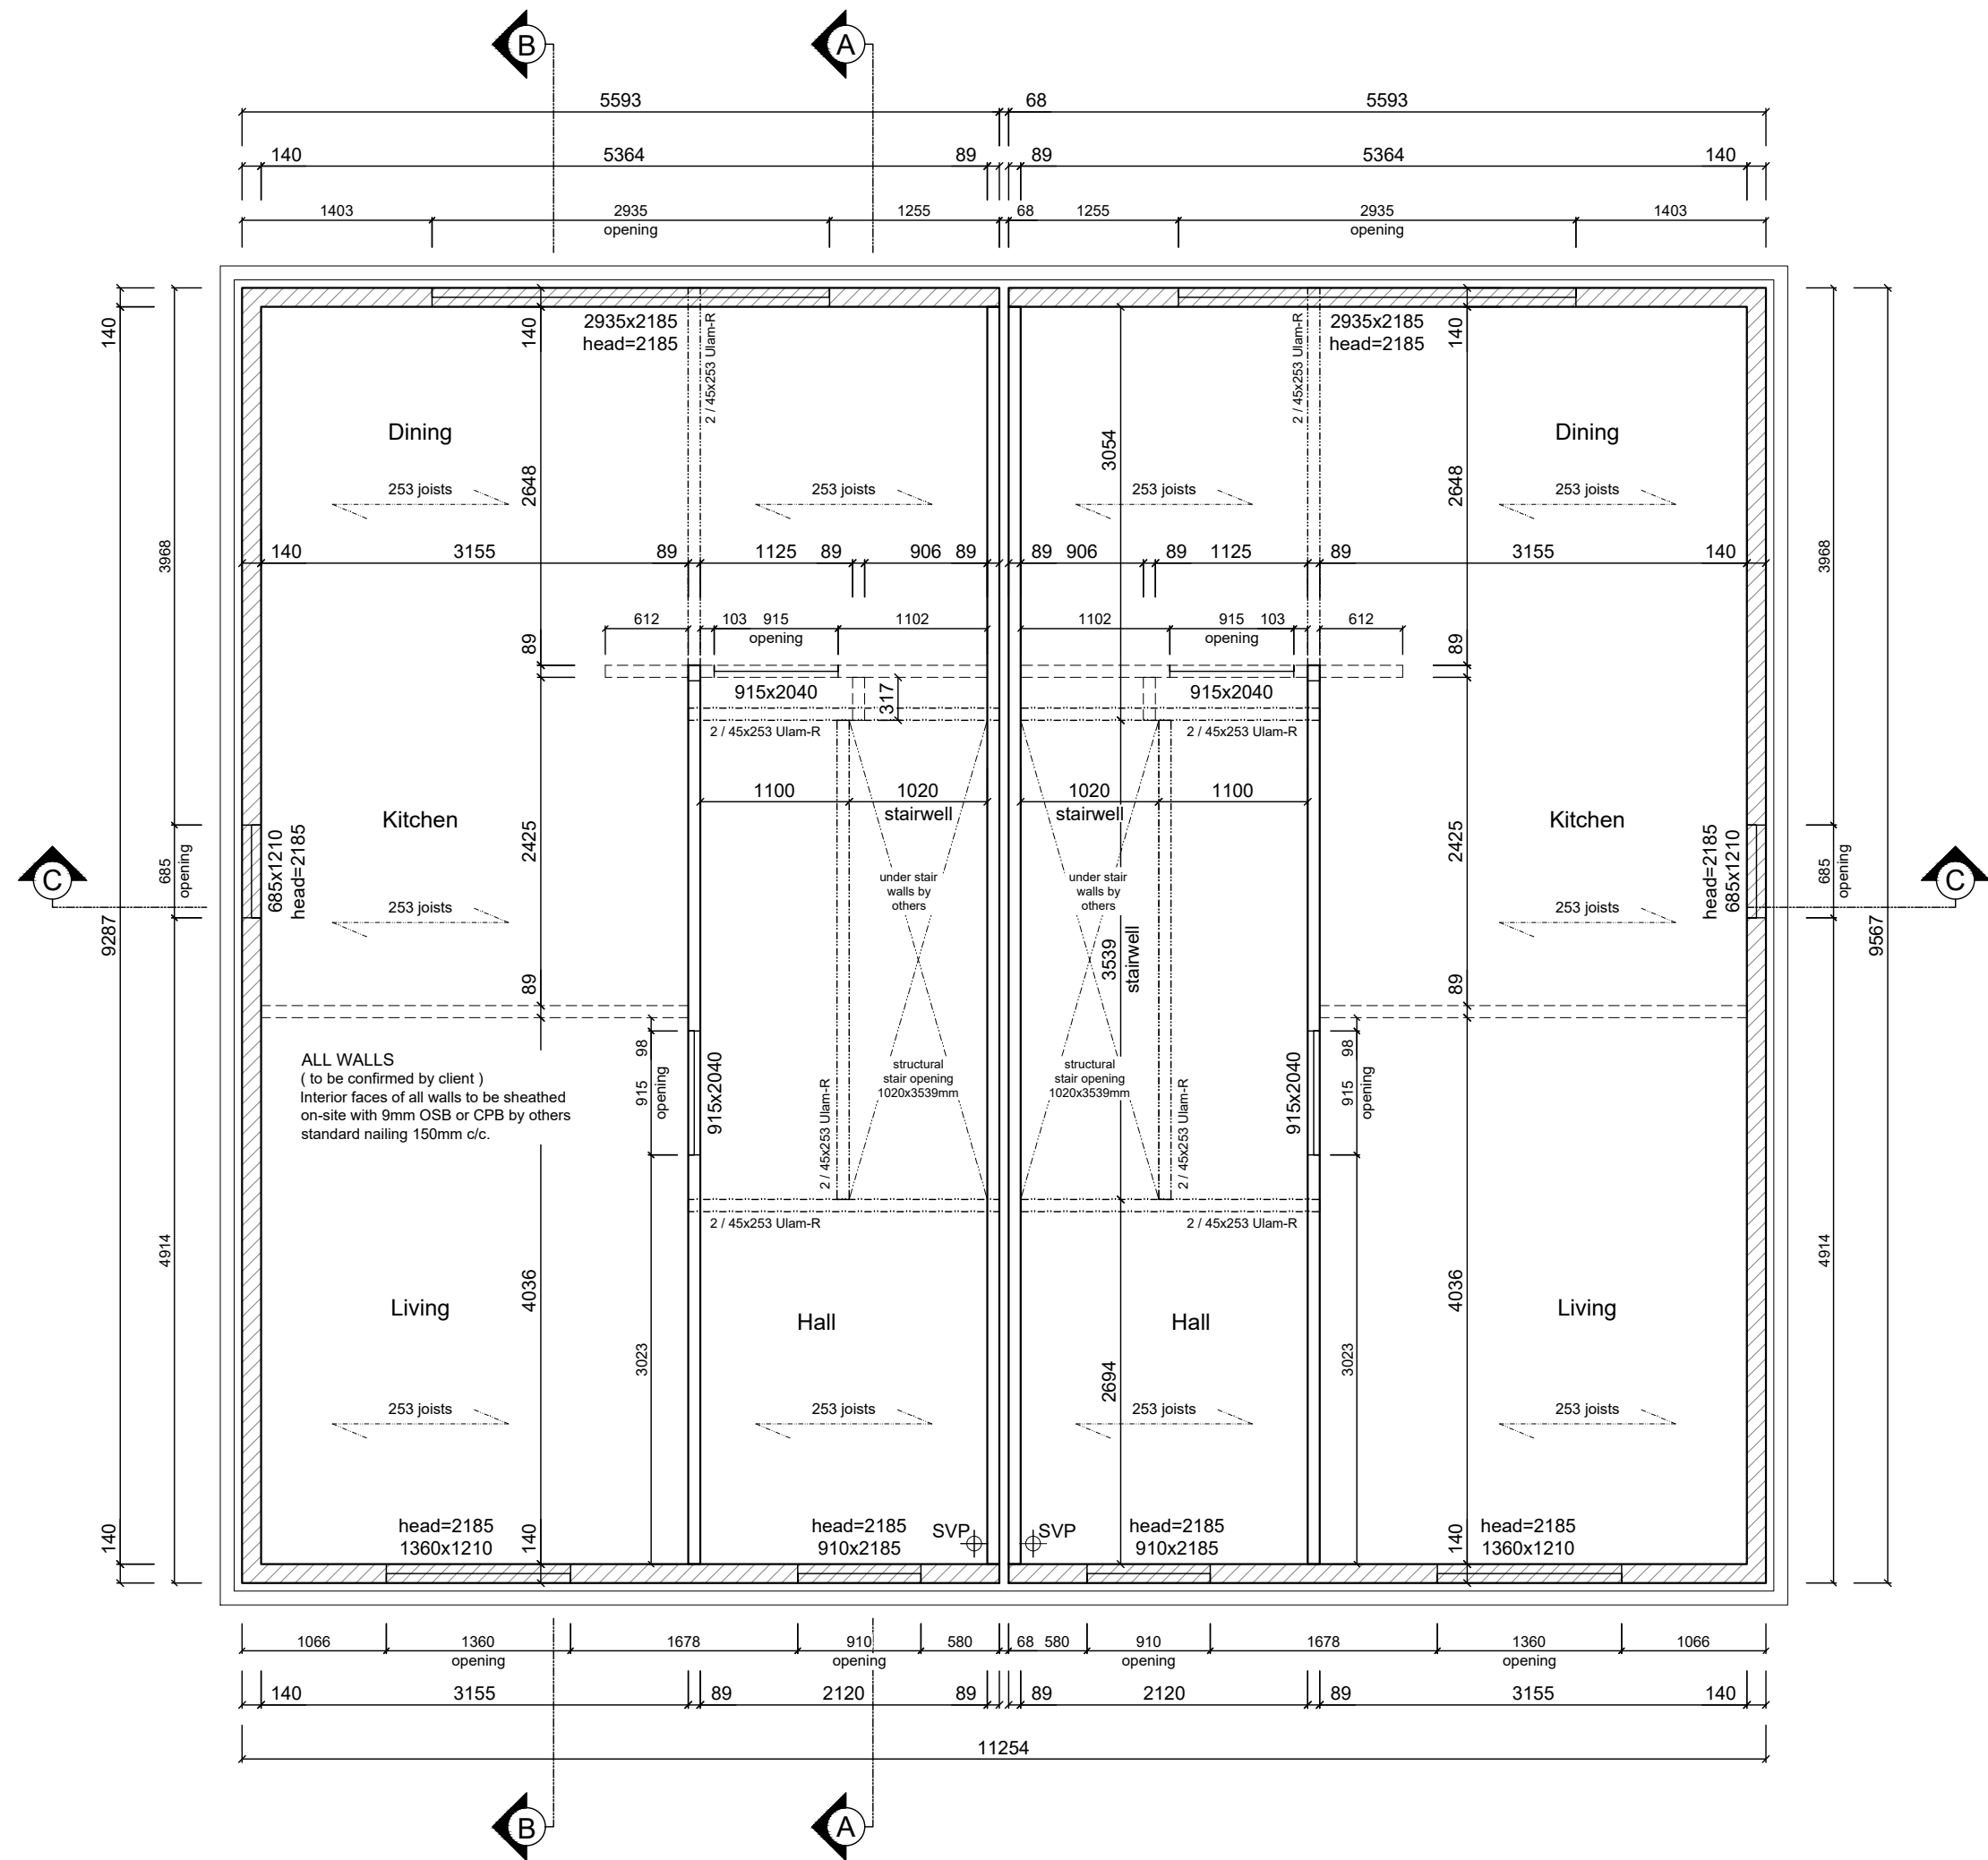

Rev	Description	Date
P2	Amended as per architect's comments	26.01.2020
C1	Construction Issue	28.01.2020

CONSTRUCTION

OFP Timber Frame Ltd
Montagu Road
Discovery Park
Sandwich
Kent
CT13 9FA

Tel: 01304 613298
E-mail: info@oftimberframe.com
www.oftimberframe.com

Project
G.D. Group
Dappers Lane

Drawing
Ground Floor Layout
House Type 04

Drawn by	Date	Scale	Size
NH	20.01.20	1:50	A2
Project No	Drawing No		Rev
J940	04-300		C1

ARUN DISTRICT COUNCIL A492000C