




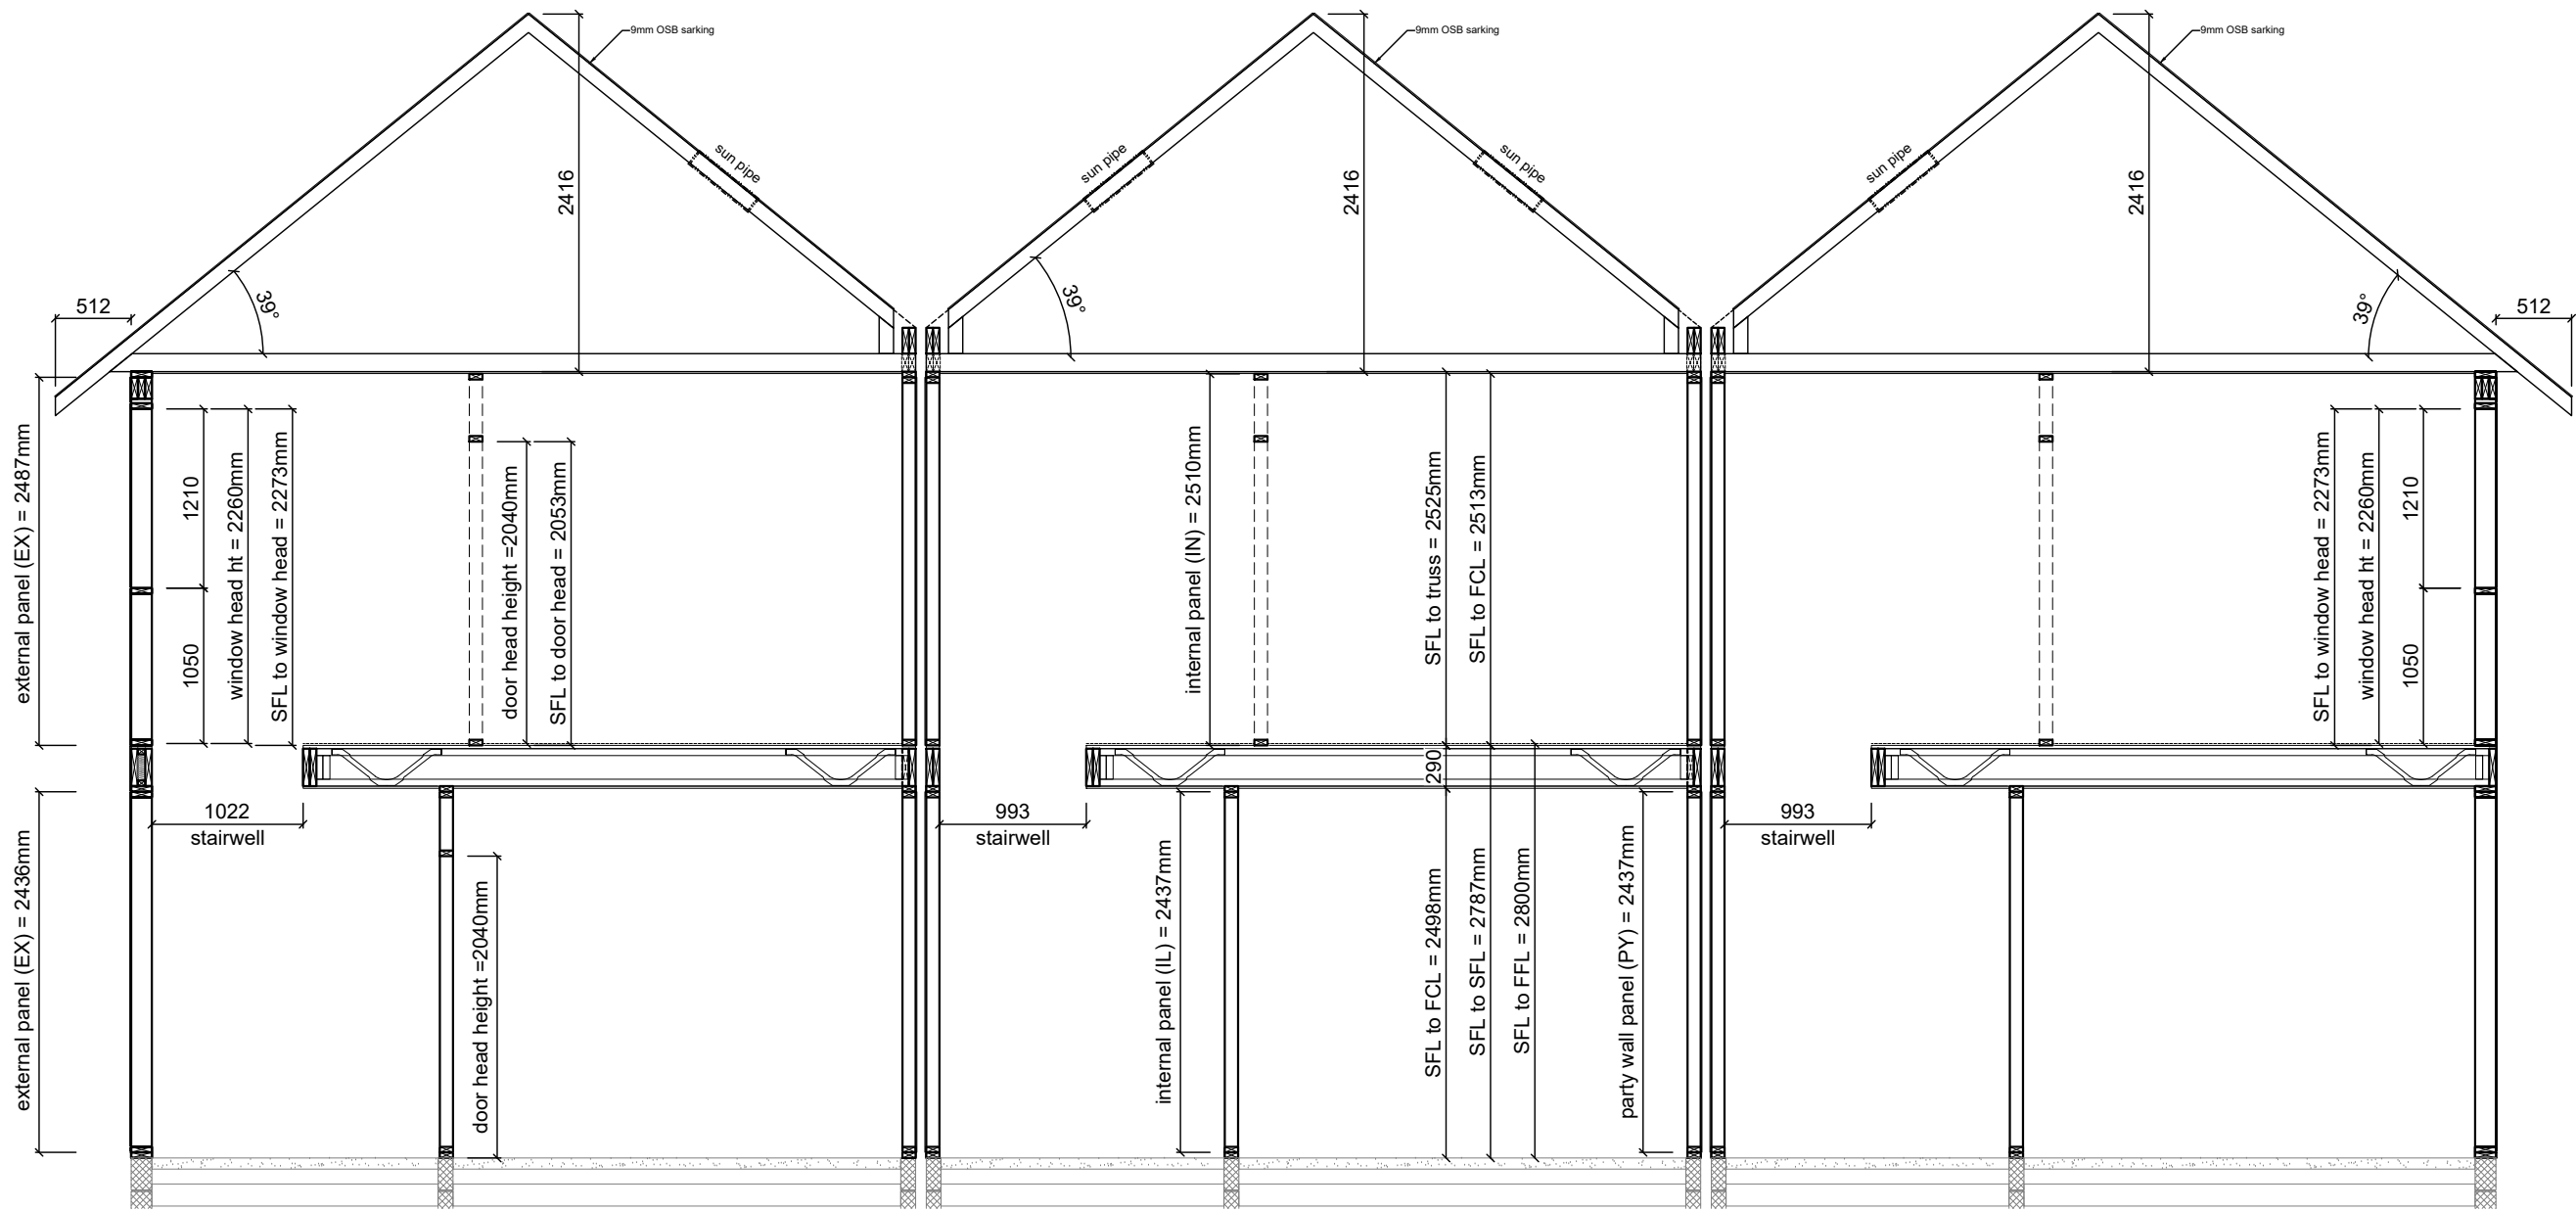

Section A-A

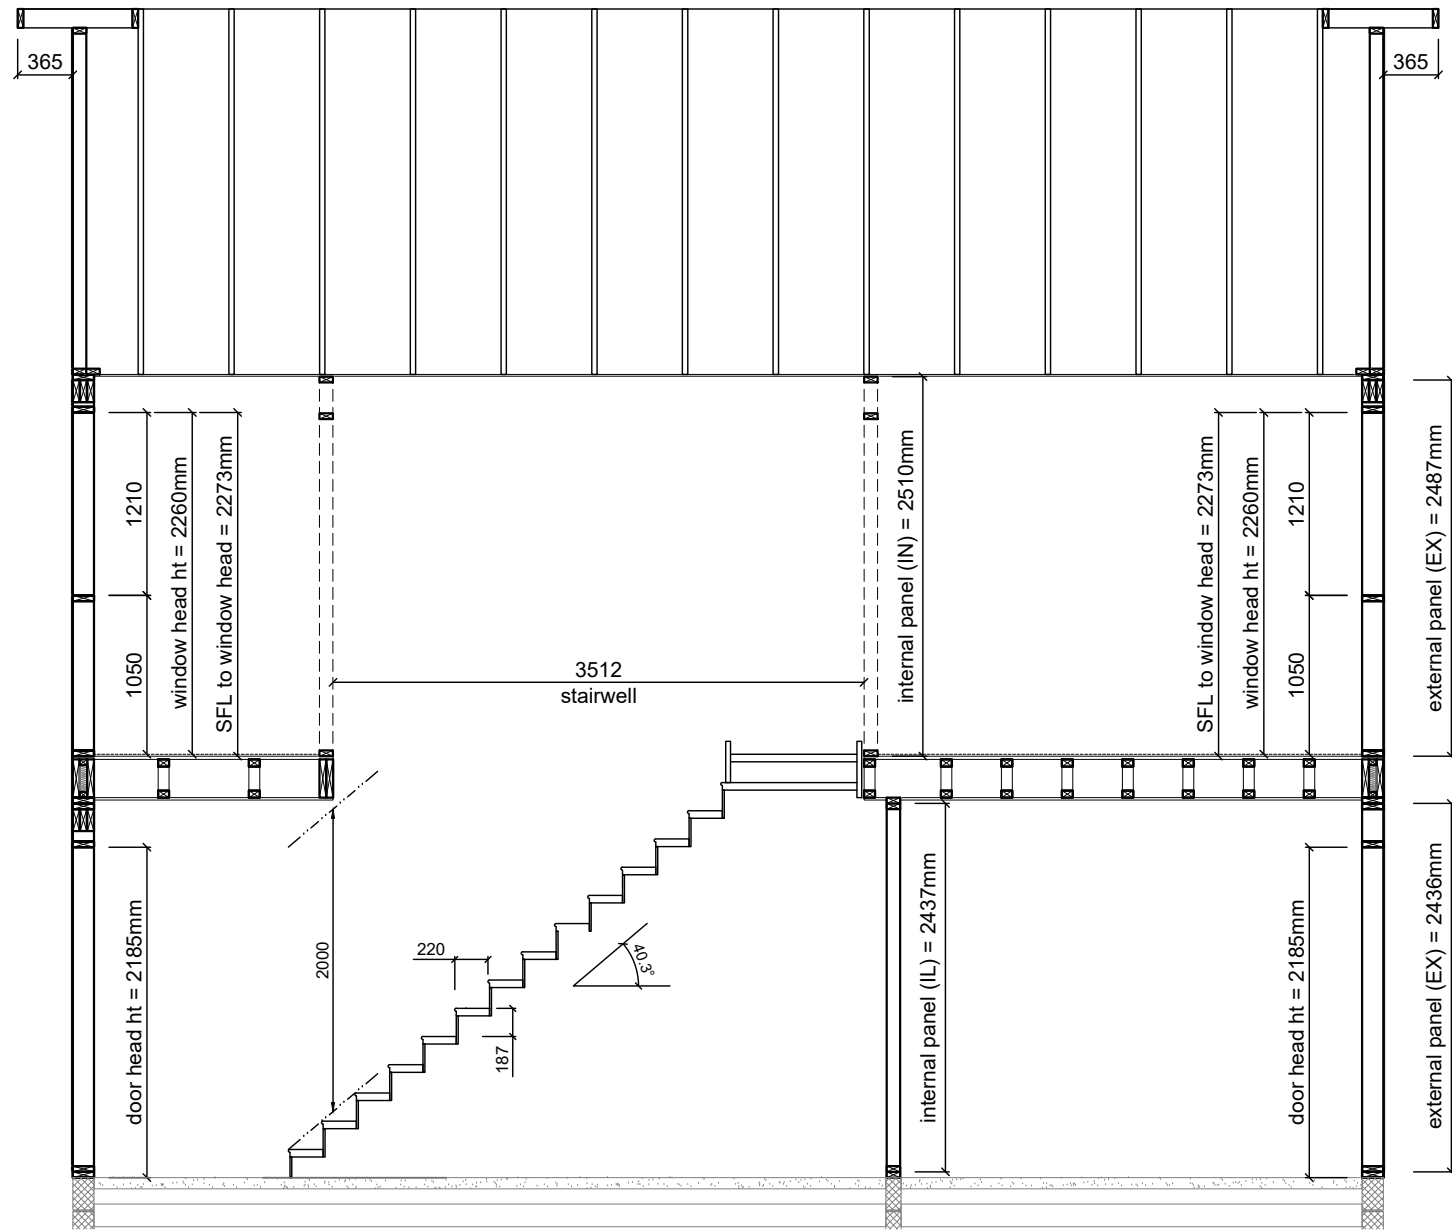

Section B-B

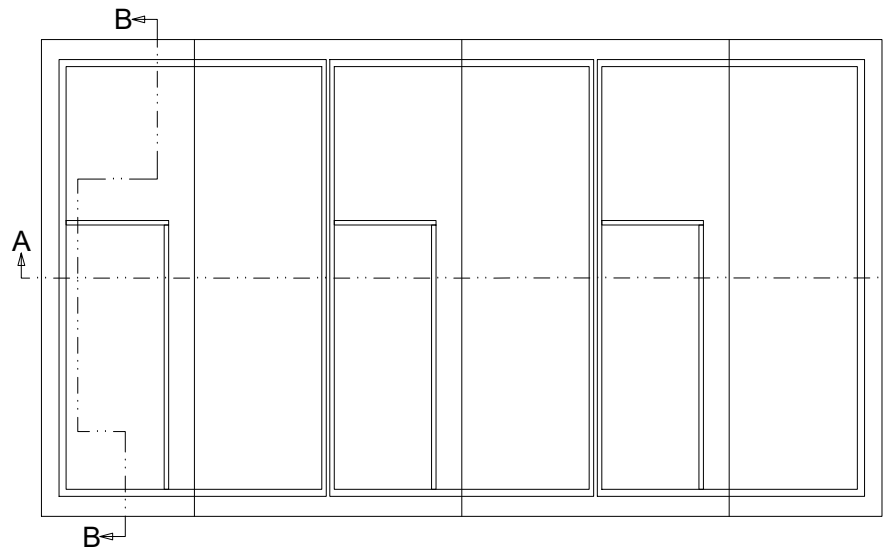

Rev	Description	Date
P2	Amended as per architect's comments	24.01.2020
C1	Construction Issue	28.01.2020

CONSTRUCTION



OFP Timber Frame Ltd
Montagu Road
Discovery Park
Sandwich
Kent
CT13 9FA
Tel: 01304 613298
E-mail: info@oftimberframe.com
www.oftimberframe.com

Project
G.D Group
Dappers Lane

Drawing
Sections A-A & B-B
House Type 05

Drawn by	Date	Scale	Size
NH	18.12.19	1:50	A2
Project No	Drawing No	Rev	
J940	05-200	C1	