


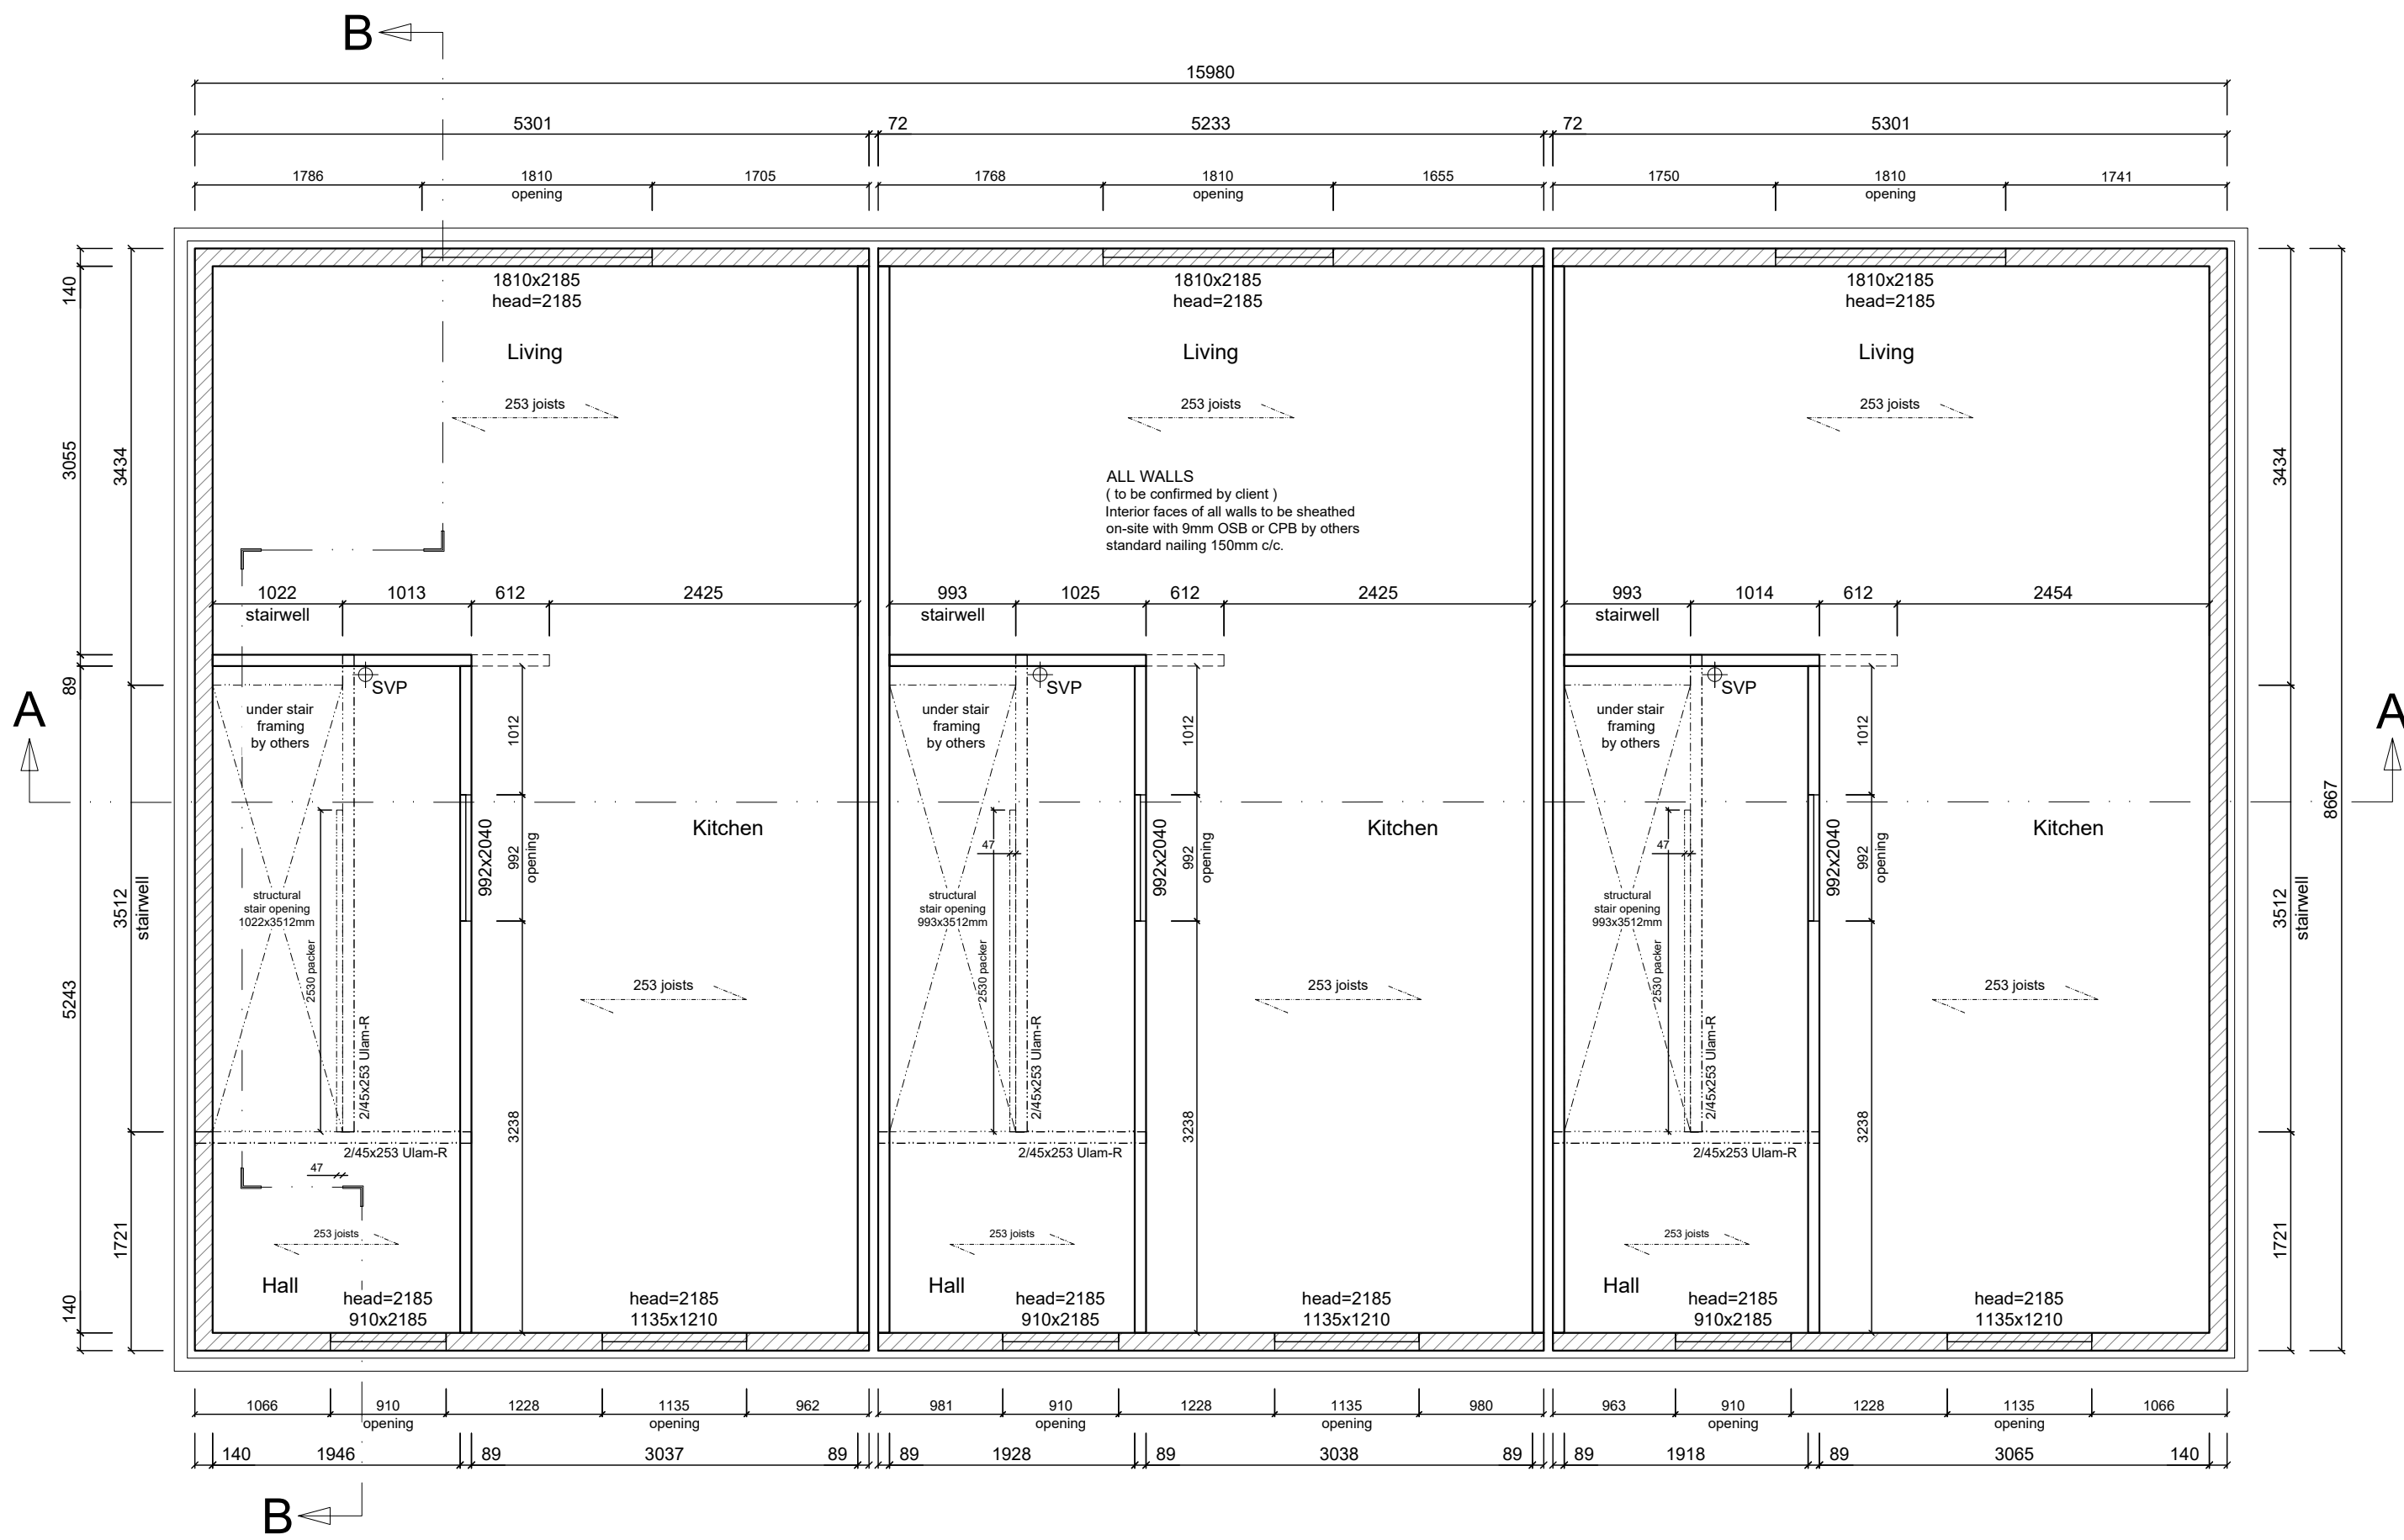

Rev	Description	Date
P2	Amended as per architect's comments	24.01.2020
C1	Construction Issue	28.01.2020

CONSTRUCTION






OFP Timber Frame Ltd
Montagu Road
Discovery Park
Sandwich
Kent
CT13 9FA
Tel: 01304 613298
E-mail: info@oftimberframe.com
www.oftimberframe.com

Project
G.D Group
Dappers Lane

Drawing
GF Panel Layout
House Type 05

Drawn by	Date	Scale	Size
NH	18.12.19	1:50	A2
Project No	J940	Drawing No	05-300
		Rev	C1

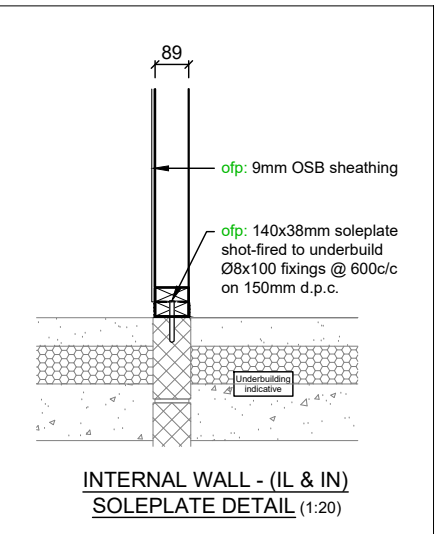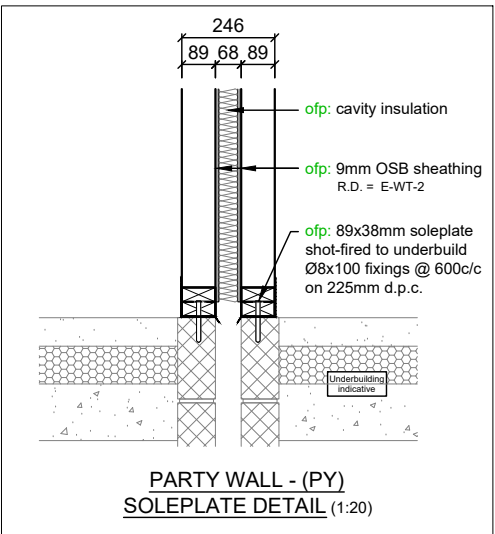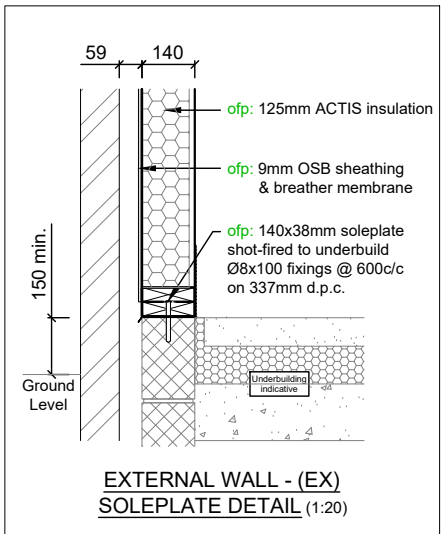

PANEL LABELS

- EX = external wall
IL = internal load bearing wall
IN = internal non load bearing wall
PY = separating wall