


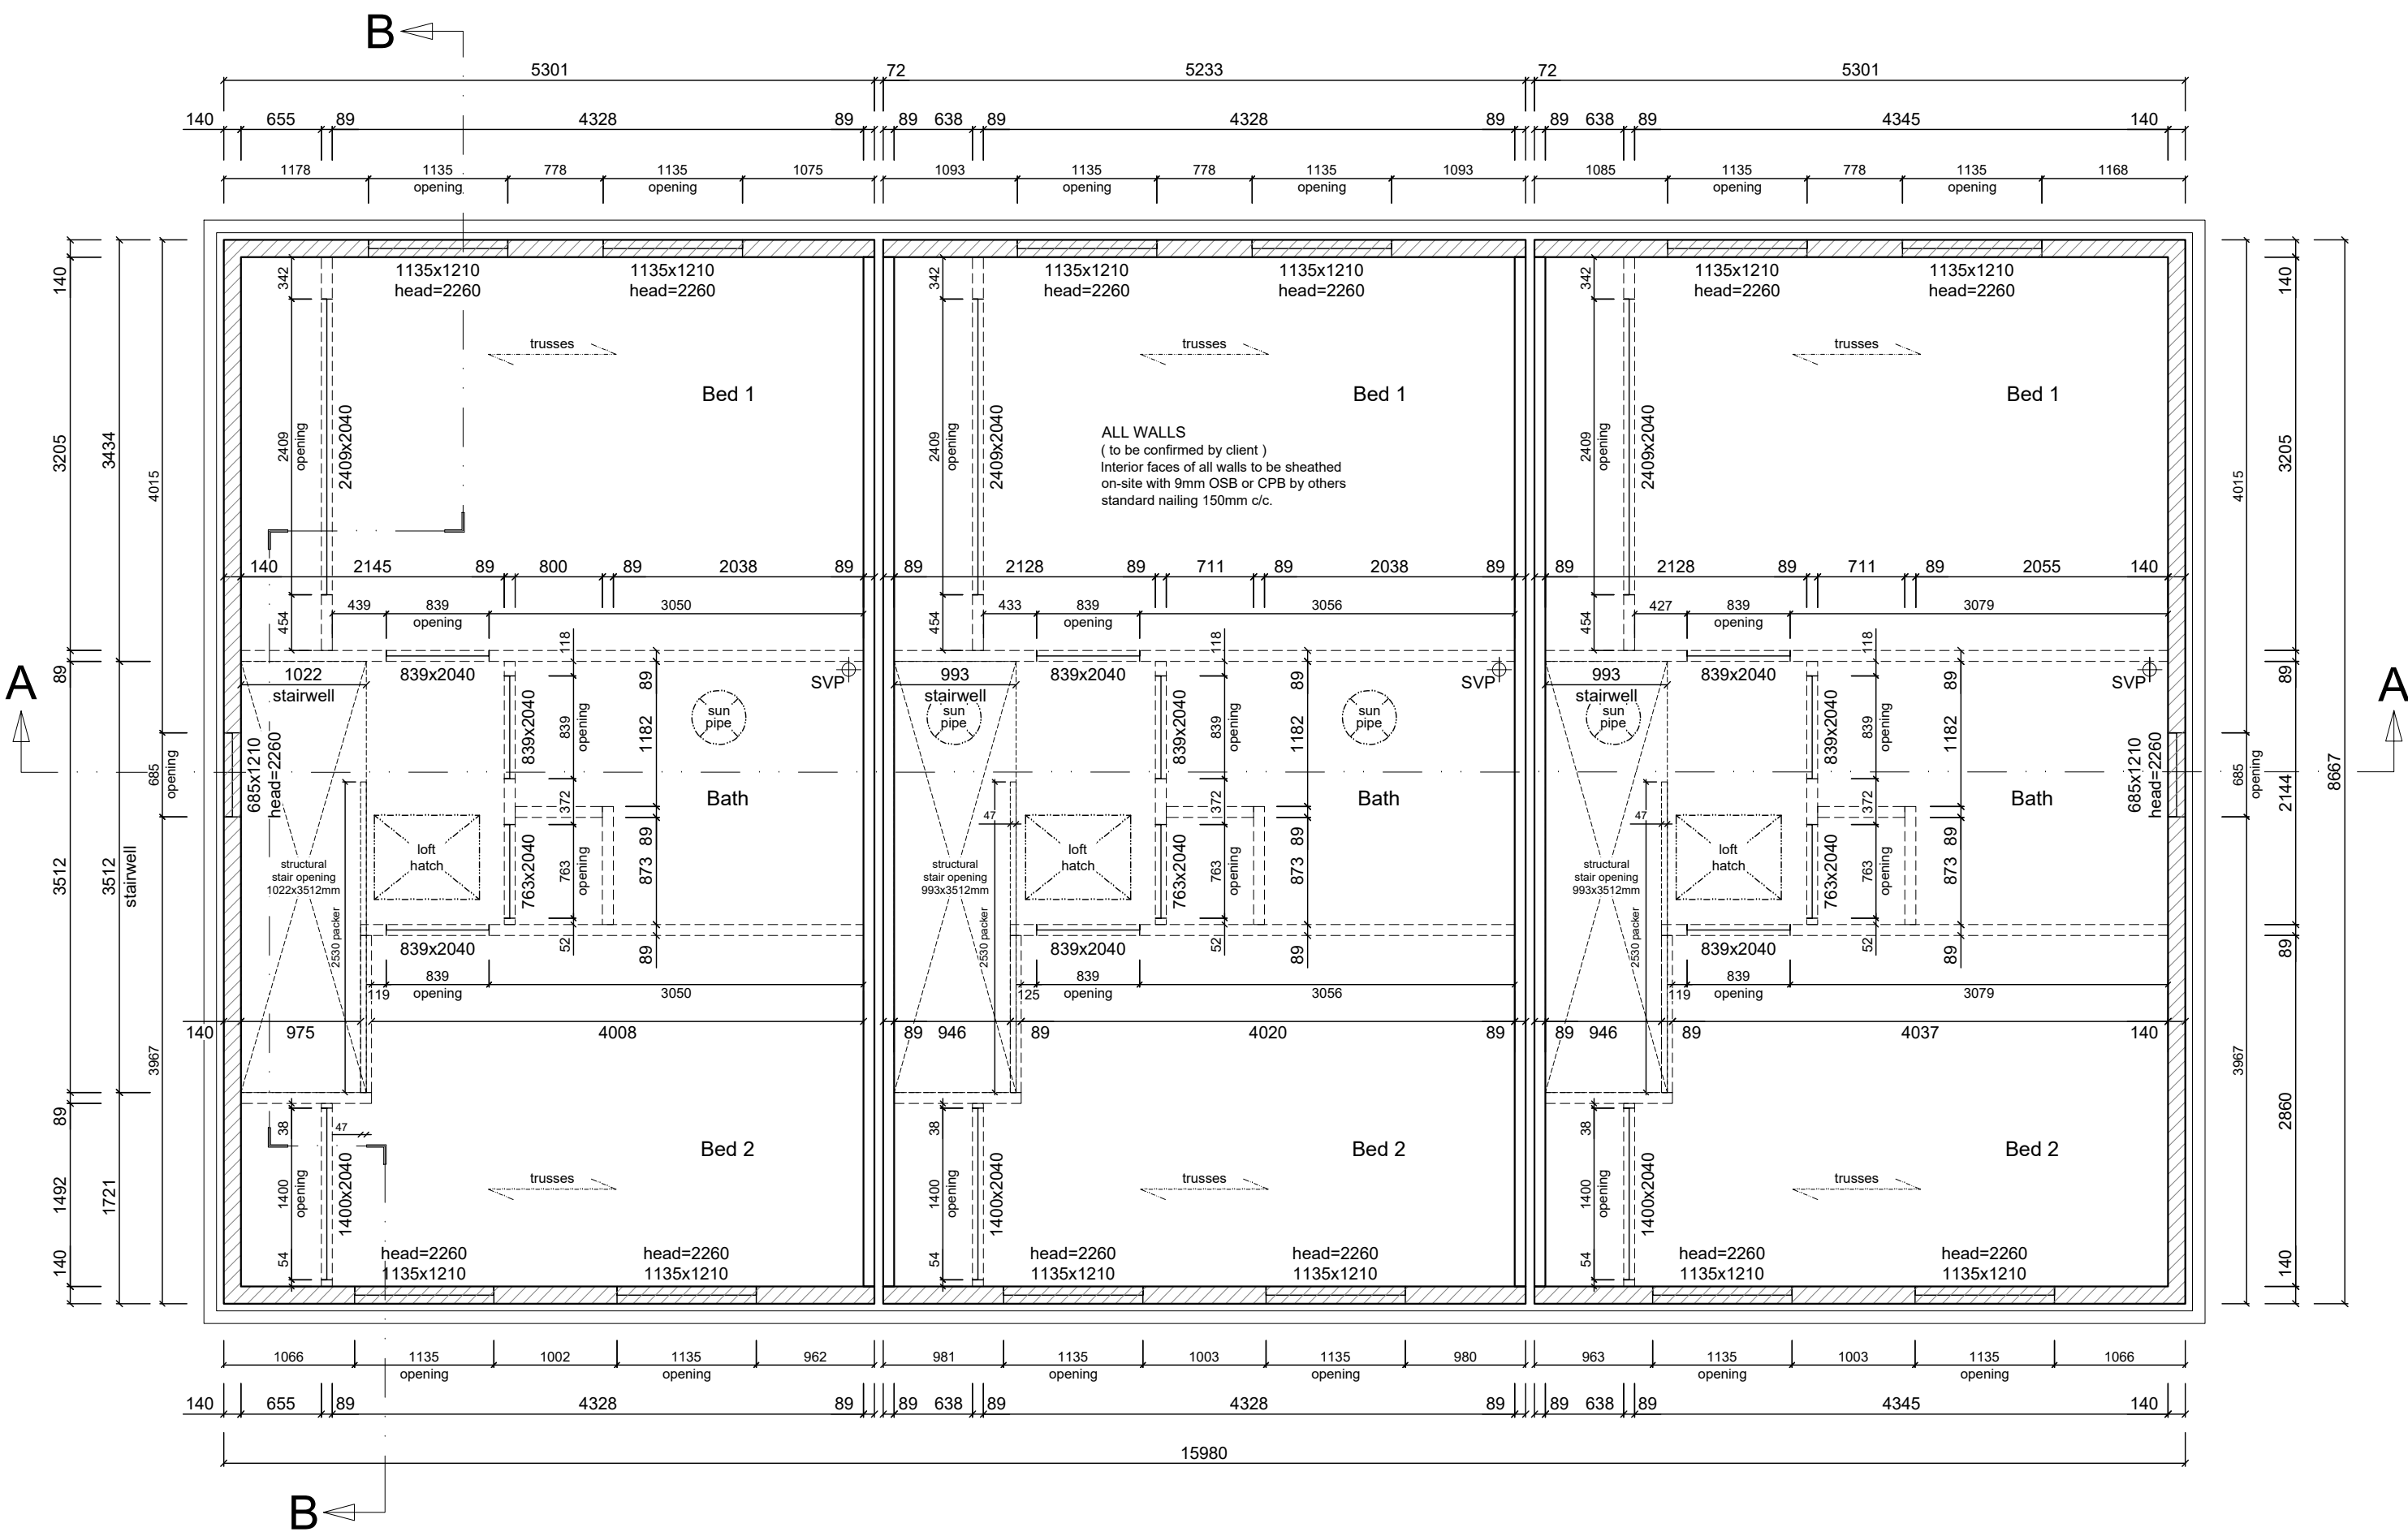

Rev	Description	Date
P2	Amended as per architect's comments	24.01.2020
C1	Construction Issue	28.01.2020

CONSTRUCTION



OFF Timber Frame Ltd
Montagu Road
Discovery Park
Sandwich
Kent
CT13 9FA
Tel: 01304 613298
E-mail: info@oftimberframe.com
www.oftimberframe.com

Project
**G.D Group
Dappers Lane**

Drawing
**1F Panel Layout
House Type 05**

Drawn by NH	Date 18.12.19	Scale 1:50	Size A2
Project No J940	Drawing No 05-301	Rev C1	

