


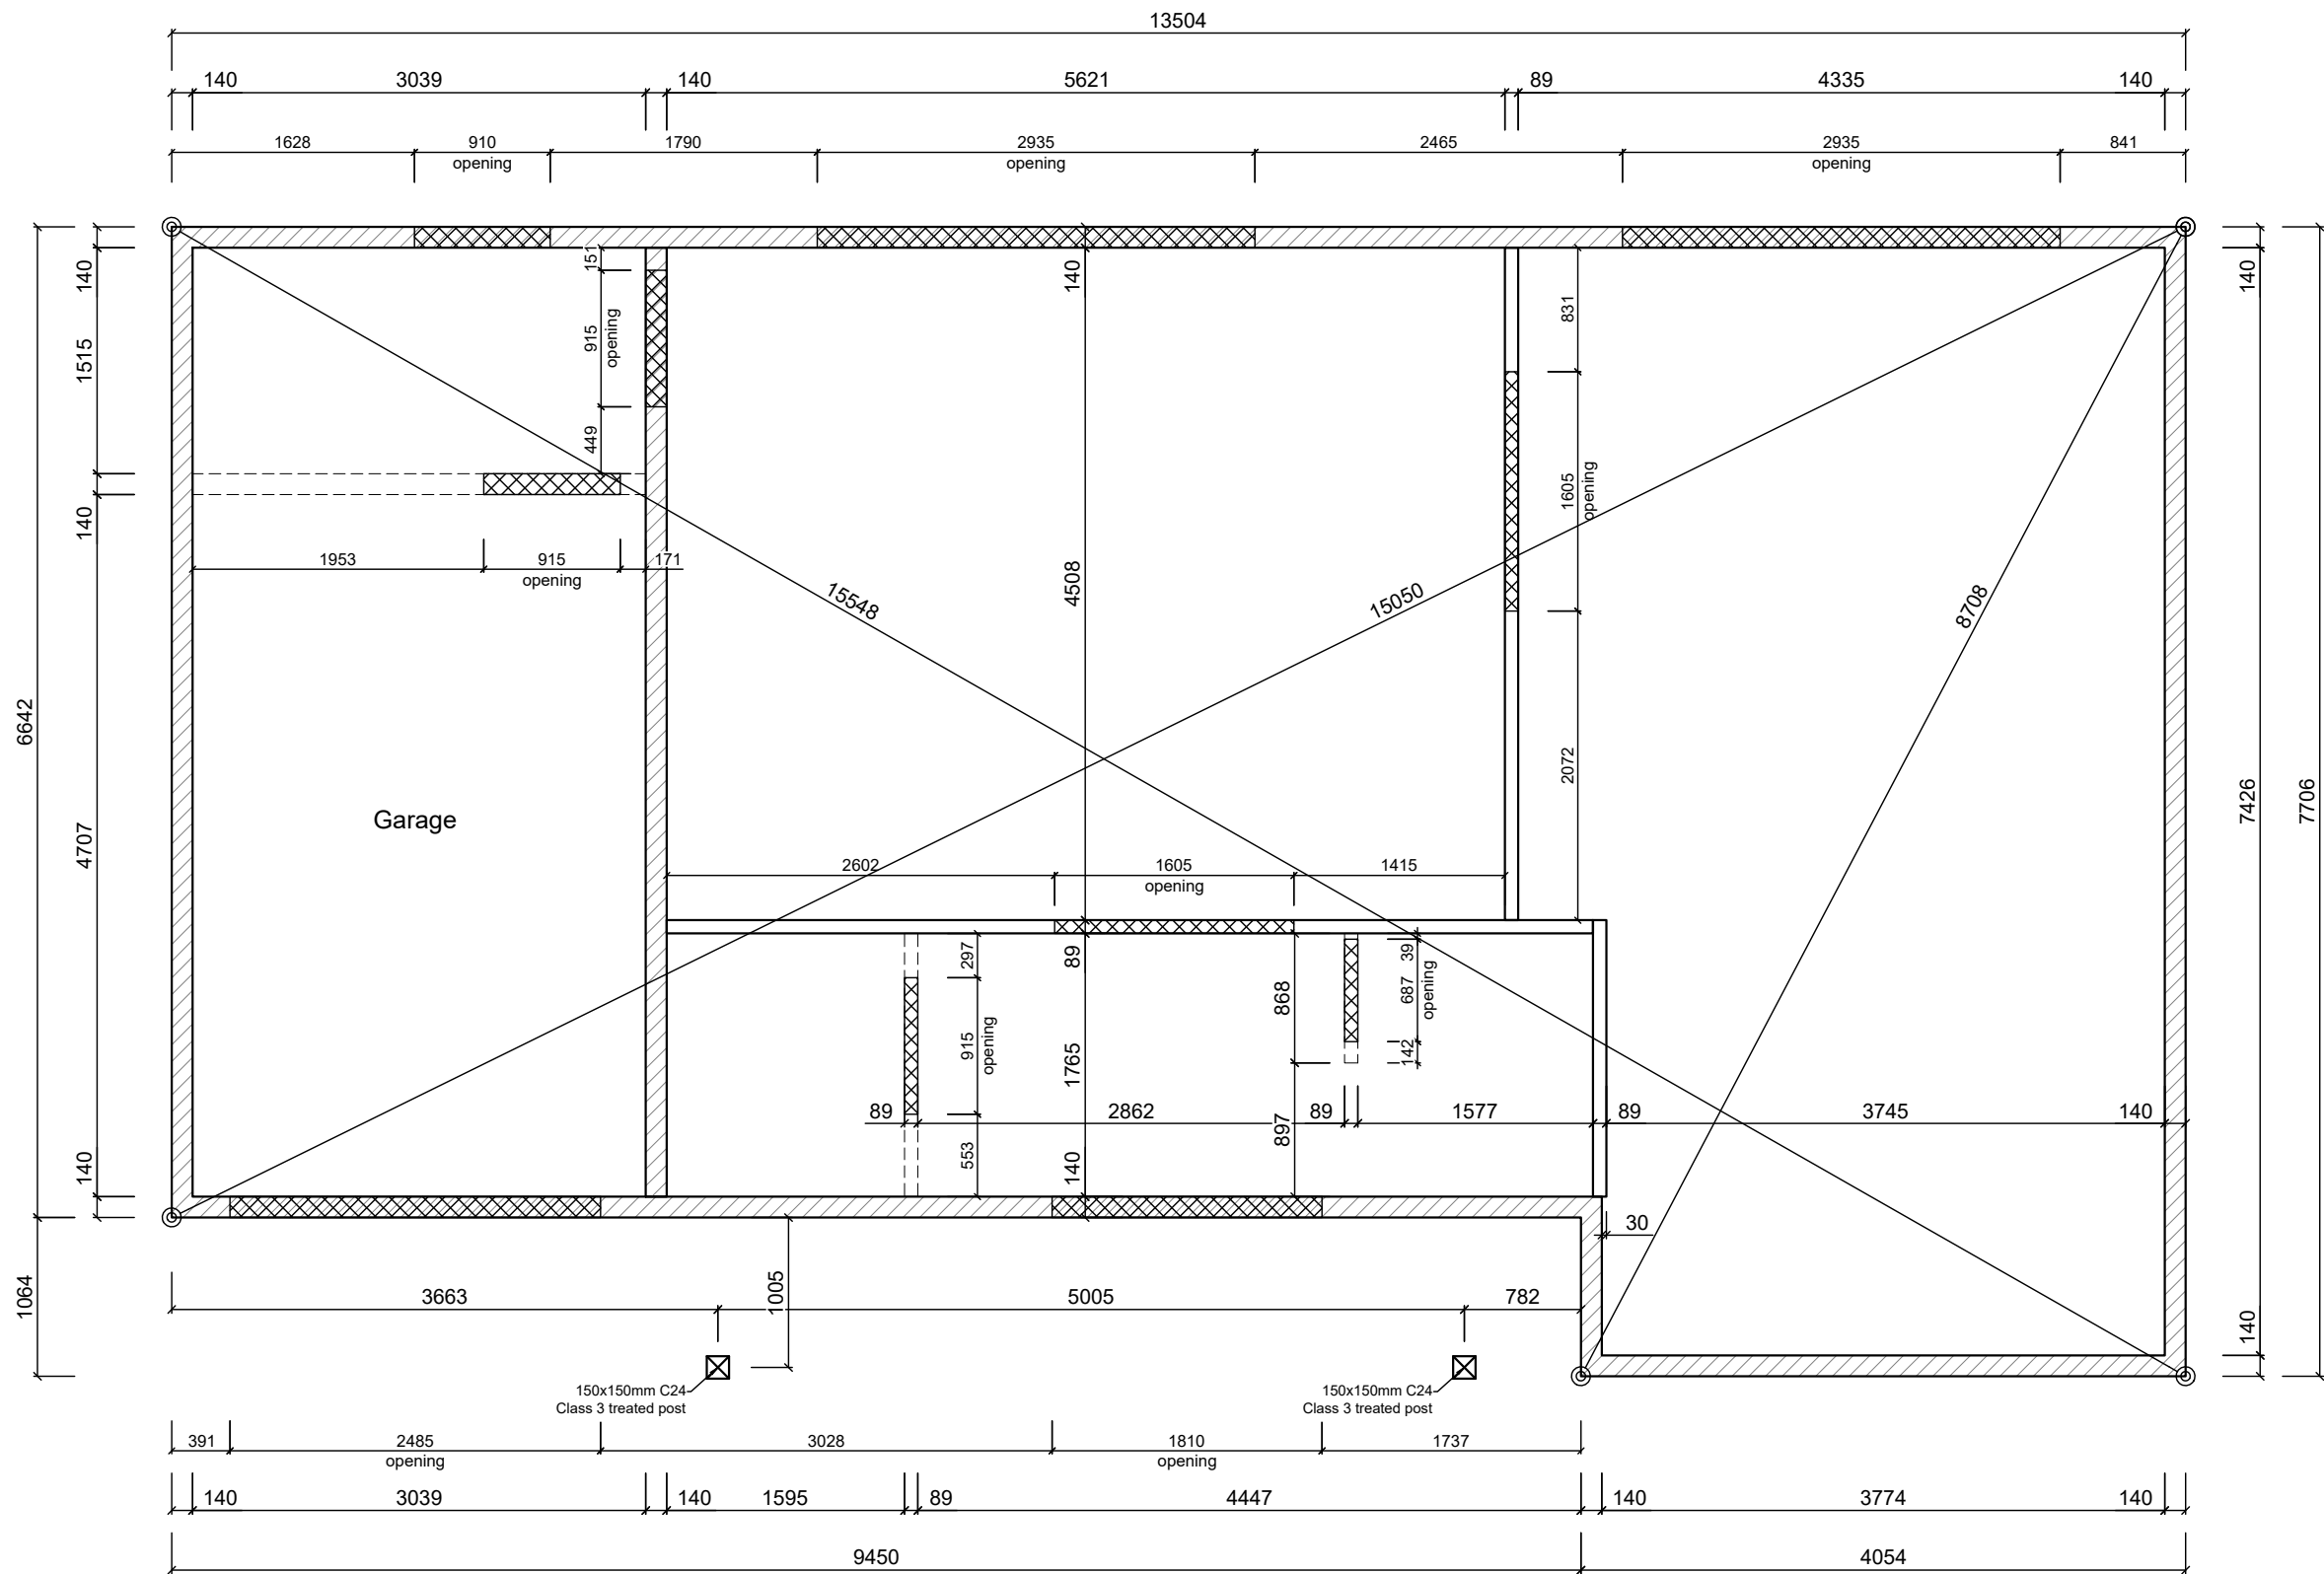

Soleplate key

- 1No. 38x140mm soleplate (load-bearing)
- 1No. 38x89mm soleplate (load-bearing)
- 1No. 38x140mm soleplate (non load-bearing)
- 1No. 38x89mm soleplate (non load-bearing)
- Door opening to be cut on site (Do not fix these areas)

Soleplate fixings: Hilti HPS-1 8/100 @ 600c/c U.N.O

CONSTRUCTION

 OFP Timber Frame Ltd Montagu Road Discovery Park Sandwich Kent CT13 9FA Tel: 01304 613298 E-mail: info@oftimberframe.com www.ofptimberframe.com	Project		Drawing			Rev	Description	Date
	G.D. Group Dappers Lane		Soleplate Layout House Type 01			P2	Amended as per architect's comments	24.01.2020
	Project No J940	Drawn by NH	Date 16.12.19	Scale 1:50	Size A3	C1	Construction Issue	28.01.2020
	Drawing No 01-100			Rev C1				