


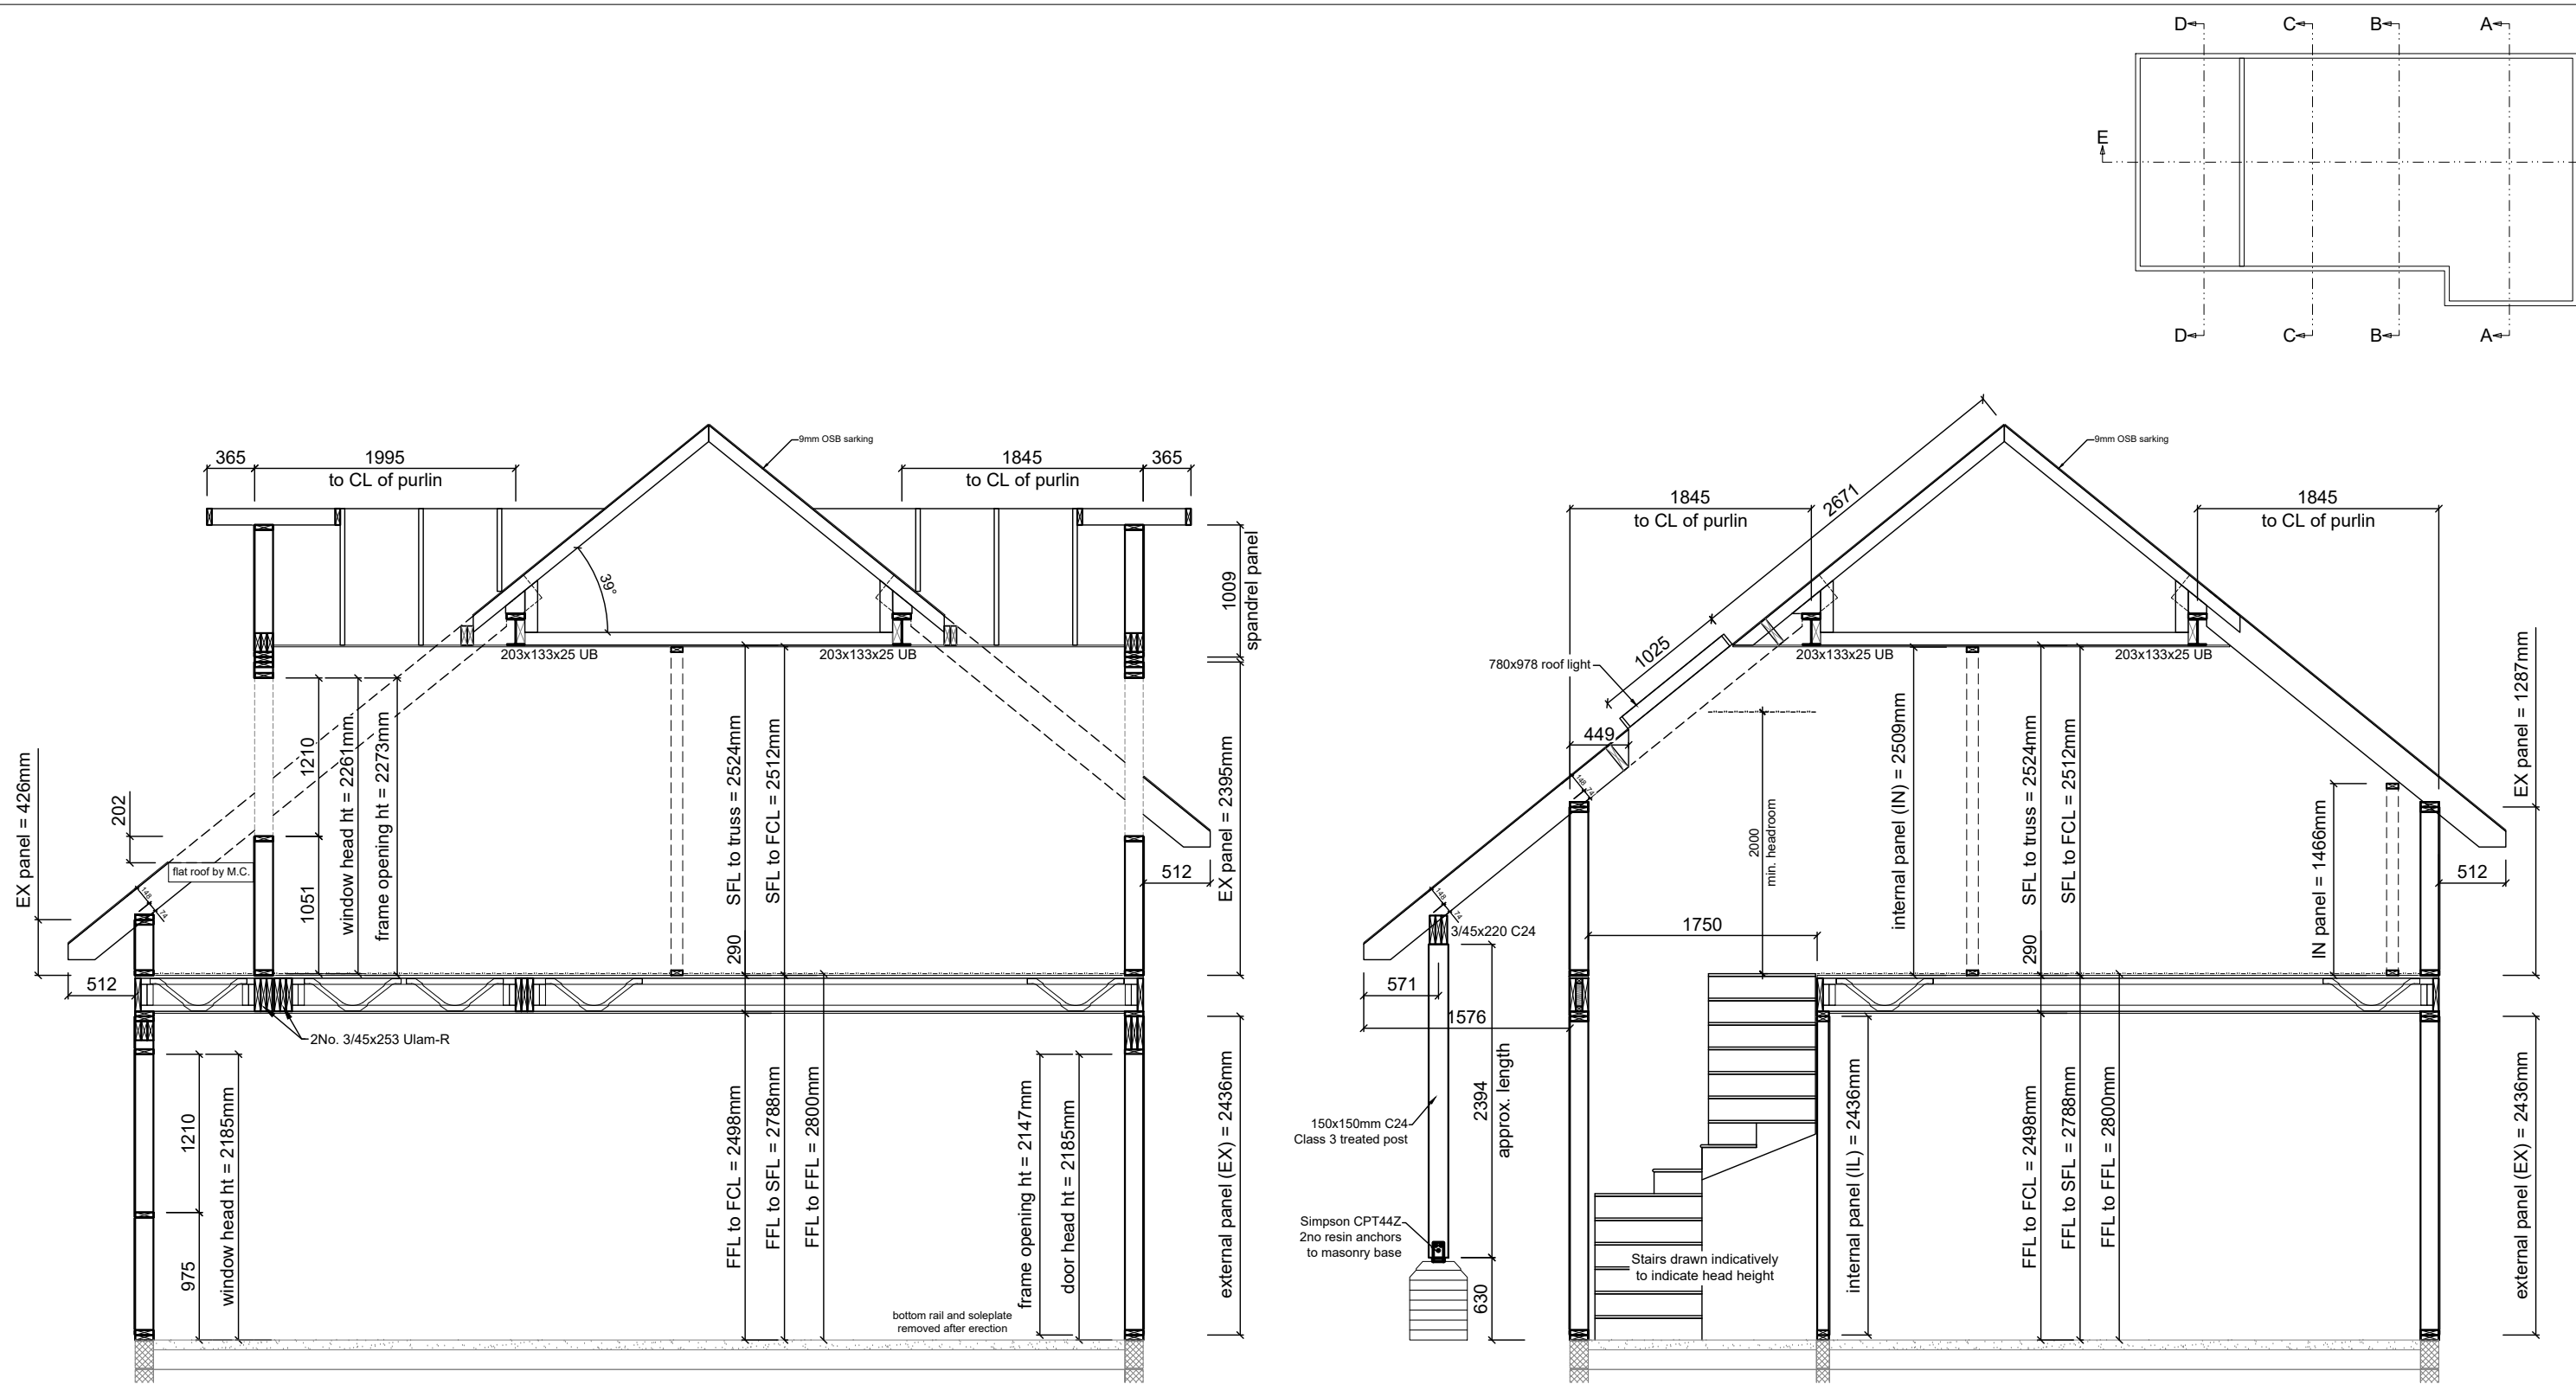

Section A-A

Section B-B

CONSTRUCTION



OFP Timber Frame Ltd
Montagu Road
Discovery Park
Sandwich
Kent
CT13 9FA
Tel: 01304 613298
E-mail: info@oftimberframe.com
www.ofptimberframe.com

Project		Drawing			Rev	Description	Date
G.D. Group Dappers Lane		Section A-A & B-B House Type 01			P2	Amended as per architect's comments	24.01.2020
					P3	Dormer design revised	28.01.2020
Project No J940	Drawn by NH	Date 16.12.19	Scale 1 : 50	Size A3	C1	Construction Issue	28.01.2020
Drawing No 01-200			Rev C1				

IN DISTRICT COUNCIL