

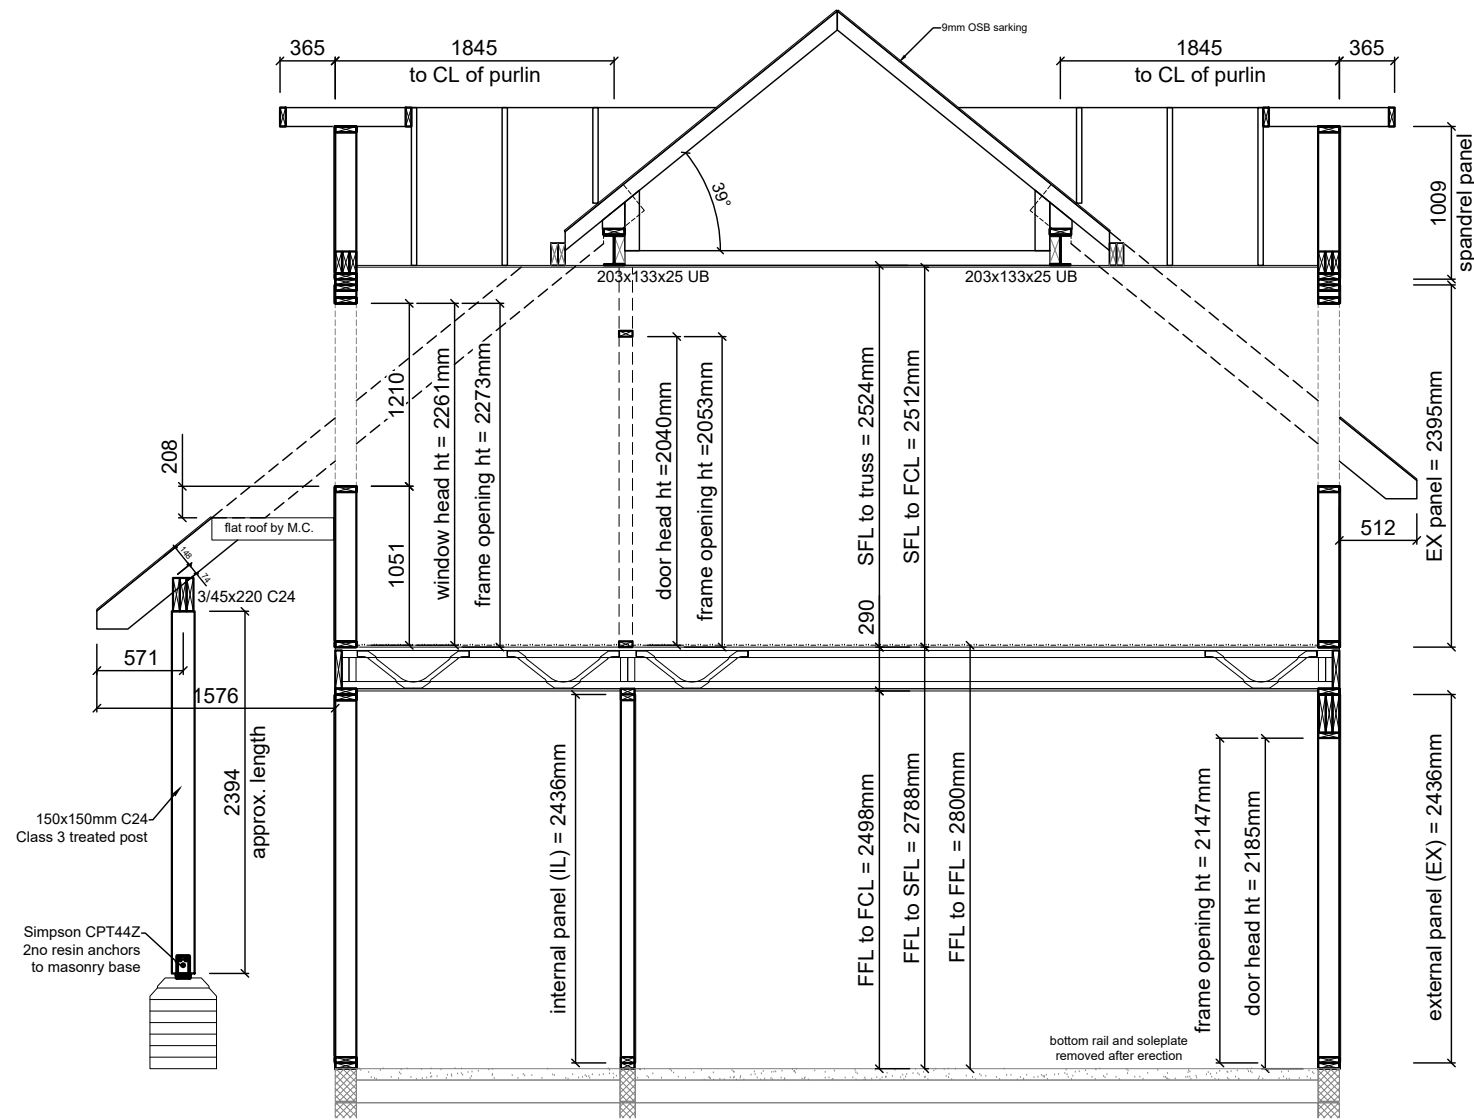


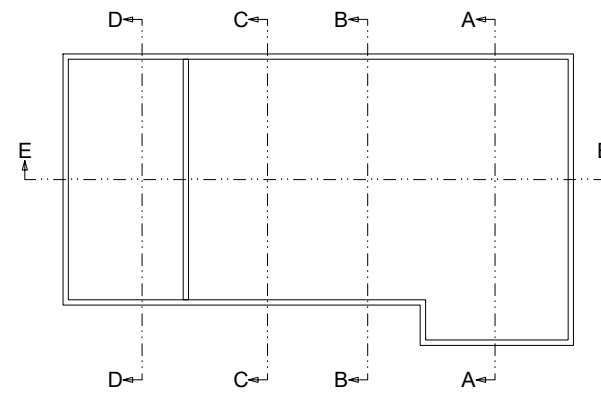

Section C-C

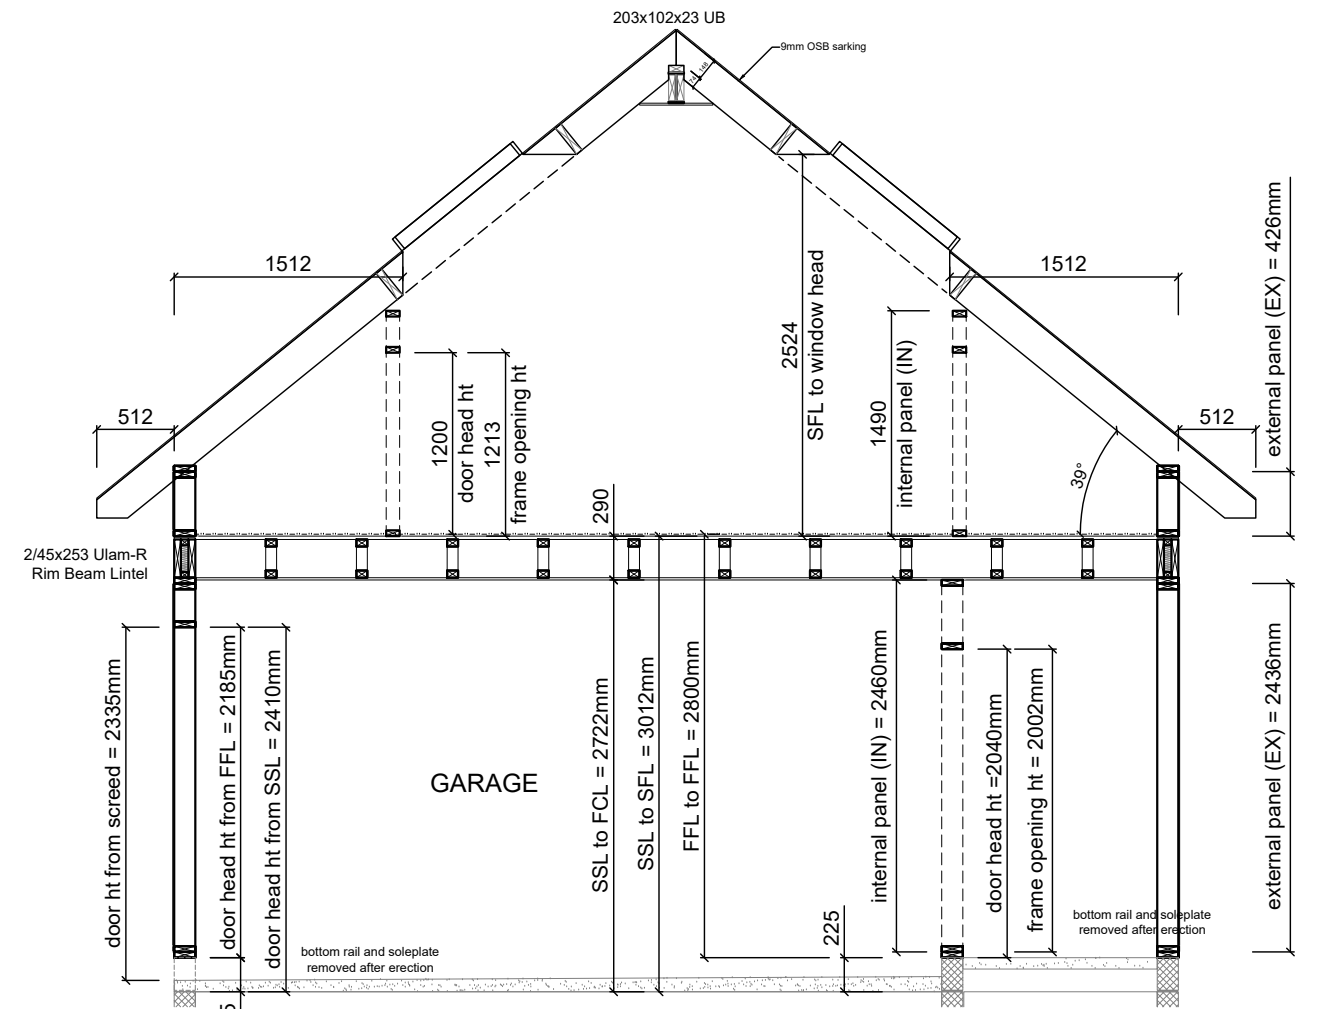

Section D-D

CONSTRUCTION



OFP Timber Frame Ltd
Montagu Road
Discovery Park
Sandwich
Kent
CT13 9FA

Tel: 01304 613298
E-mail: info@oftimberframe.com
www.oftimberframe.com

Project			Drawing			Rev	Description	Date
G.D. Group Dappers Lane			Sections C-C & D-D House Type 01			P2	Amended as per architect's comments	24.01.2020
Project No J940	Drawn by NH	Date 16.12.19	Scale 1 : 50	Size A3		P3	Dormer design revised	28.01.2020
Drawing No 01-201			Rev C1			C1	Construction Issue	28.01.2020