

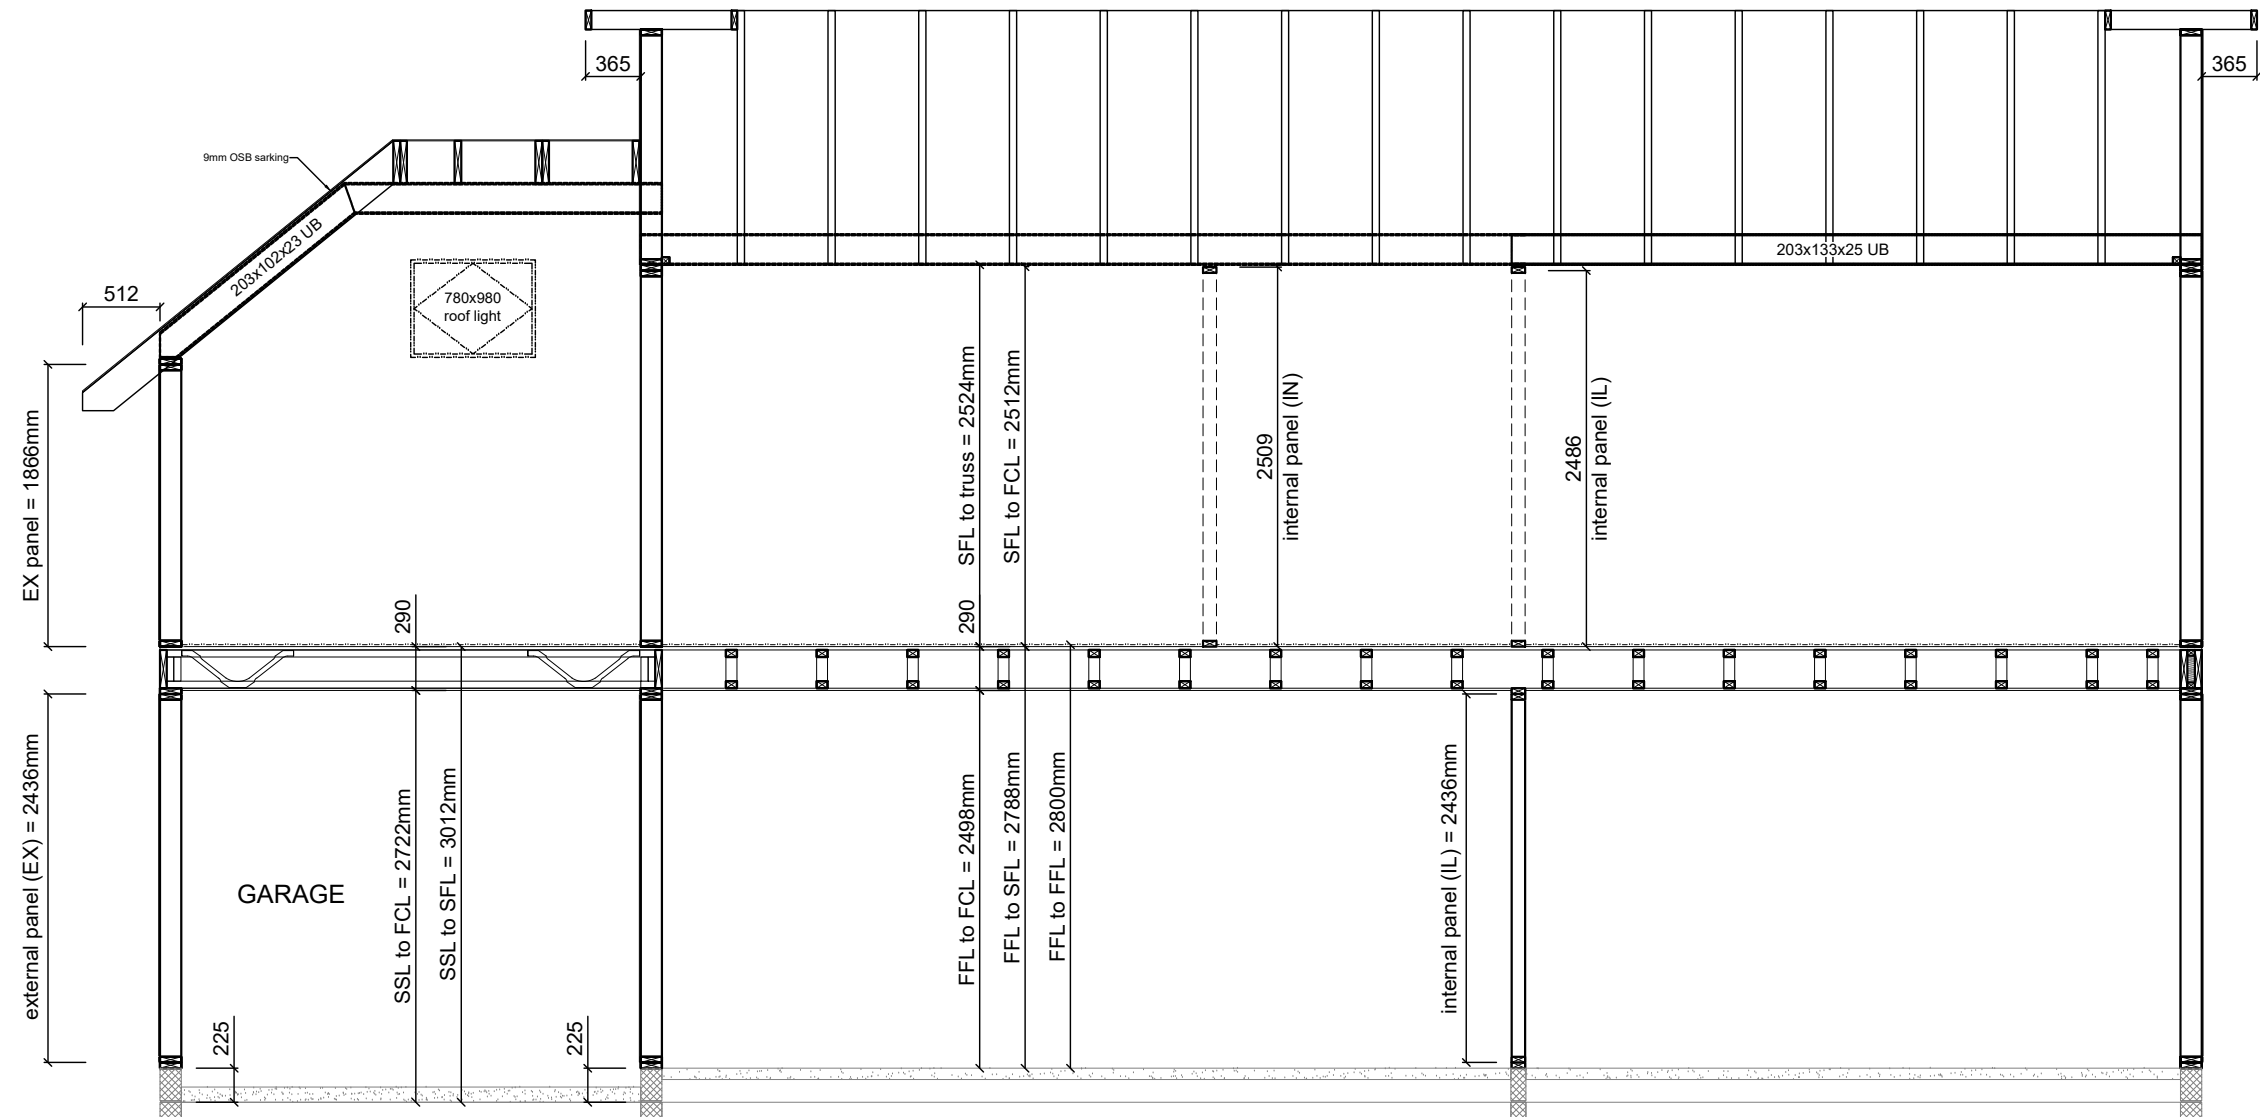


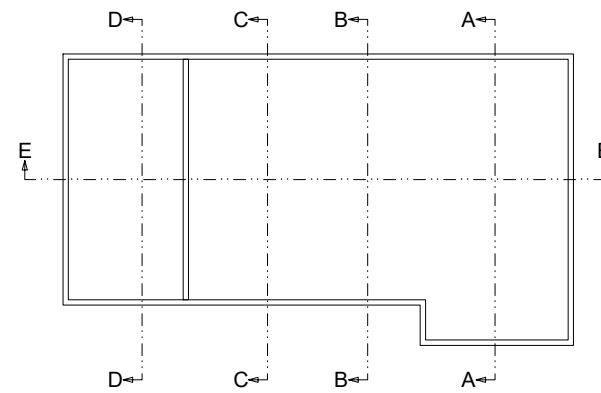

Section E-E

CONSTRUCTION

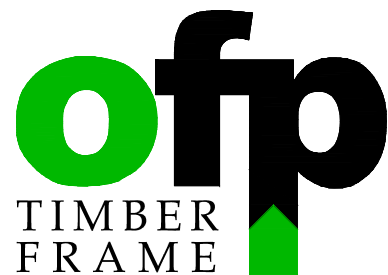

OFP Timber Frame Ltd
Montagu Road
Discovery Park
Sandwich
Kent
CT13 9FA
Tel: 01304 613298
E-mail: info@oftimberframe.com
www.oftimberframe.com

Project			Drawing			Rev	Description	Date
G.D. Group Dappers Lane			Section E-E House Type 01			P2	Amended as per architect's comments	24.01.2020
						C1	Construction Issue	28.01.2020
Project No J940	Drawn by NH	Date 16.12.19	Scale 1 : 50	Size A3				
Drawing No 01-202			Rev C1					