


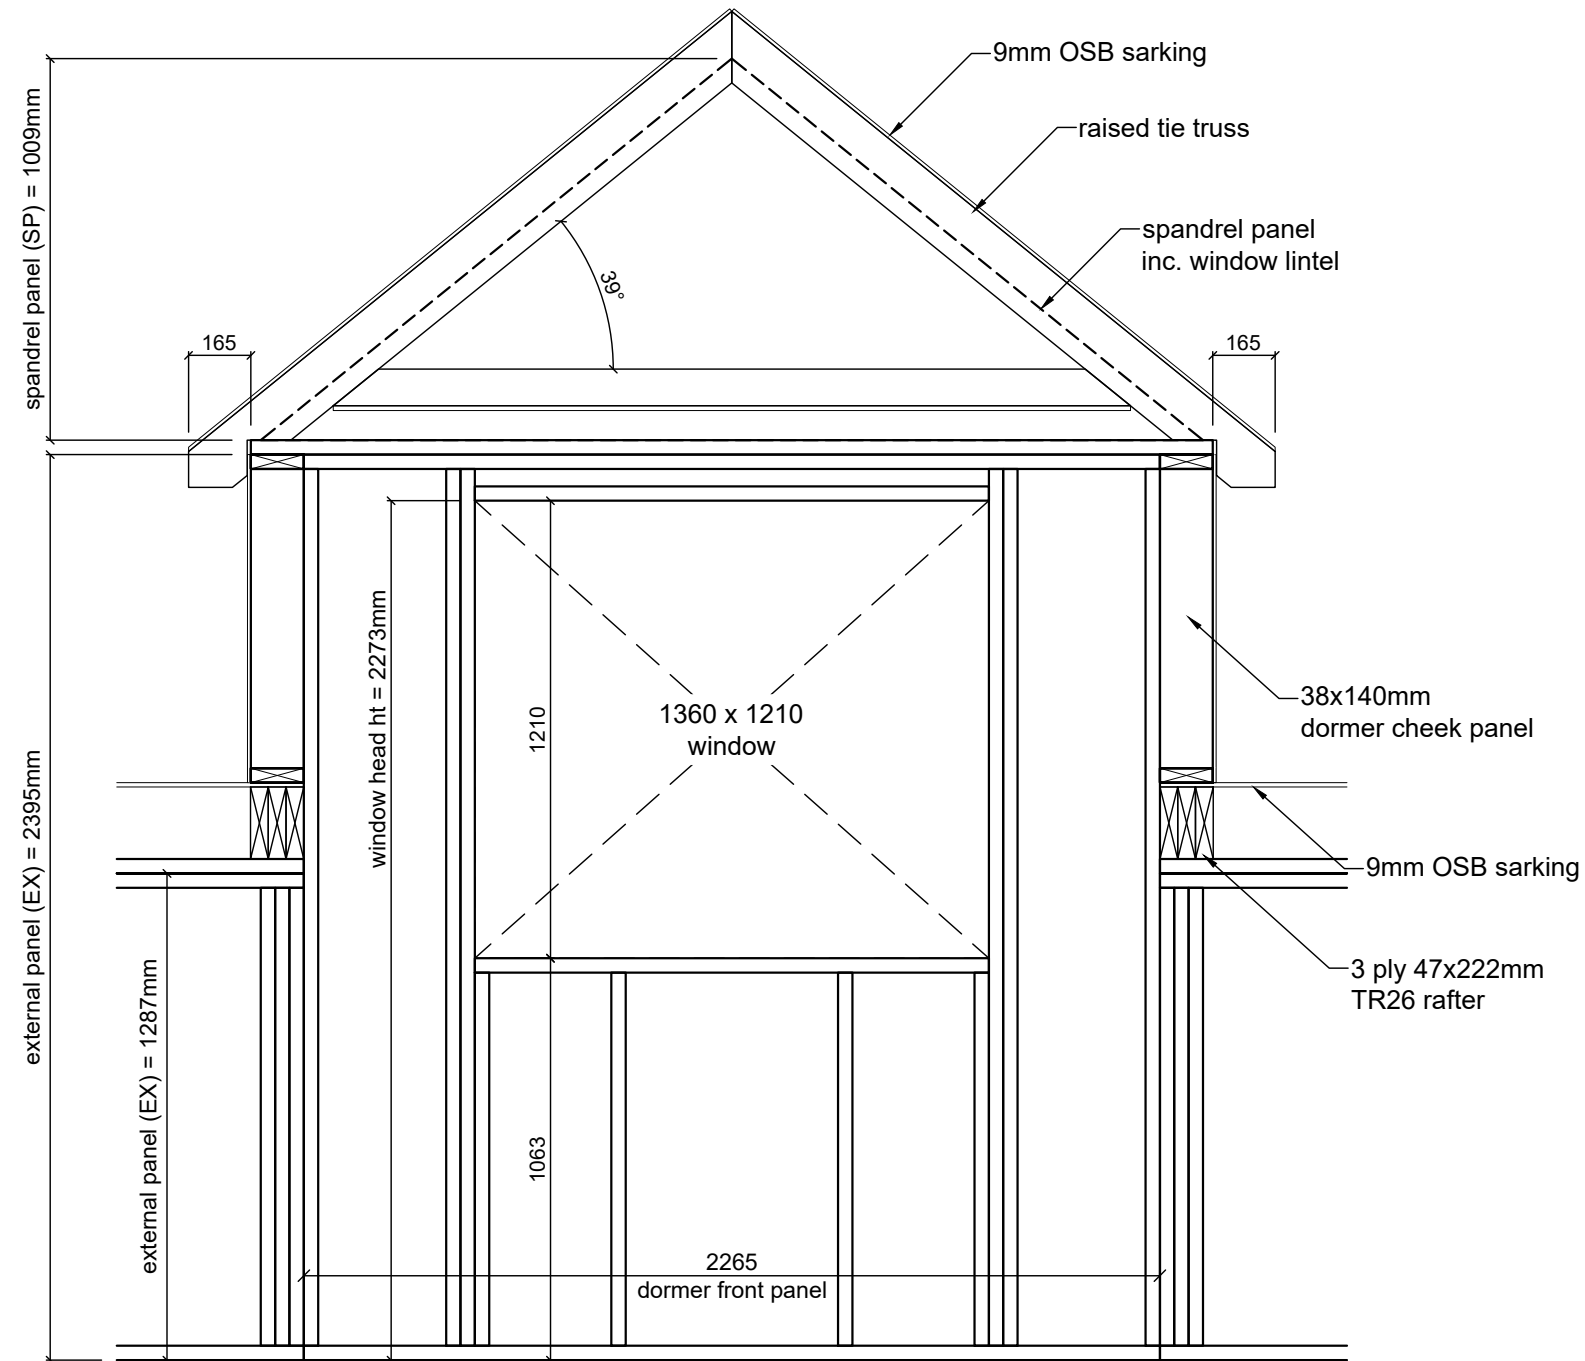

Dormer Elevation (1:25)

CONSTRUCTION



OFP Timber Frame Ltd
Montagu Road
Discovery Park
Sandwich
Kent
CT13 9FA
Tel: 01304 613298
E-mail: info@oftimberframe.com
www.oftimberframe.com

Project			Drawing			Rev	Description	Date
G.D. Group Dappers Lane			Dormer Elevation House Type 01			P2	Amended as per architect's comments	24.01.2020
						P3	Dormer design revised	28.01.2020
Project No J940	Drawn by NH	Date 16.12.19	Scale 1 : 20	Size A3		C1	Construction Issue	28.01.2020
Drawing No 01-203			Rev C1					