


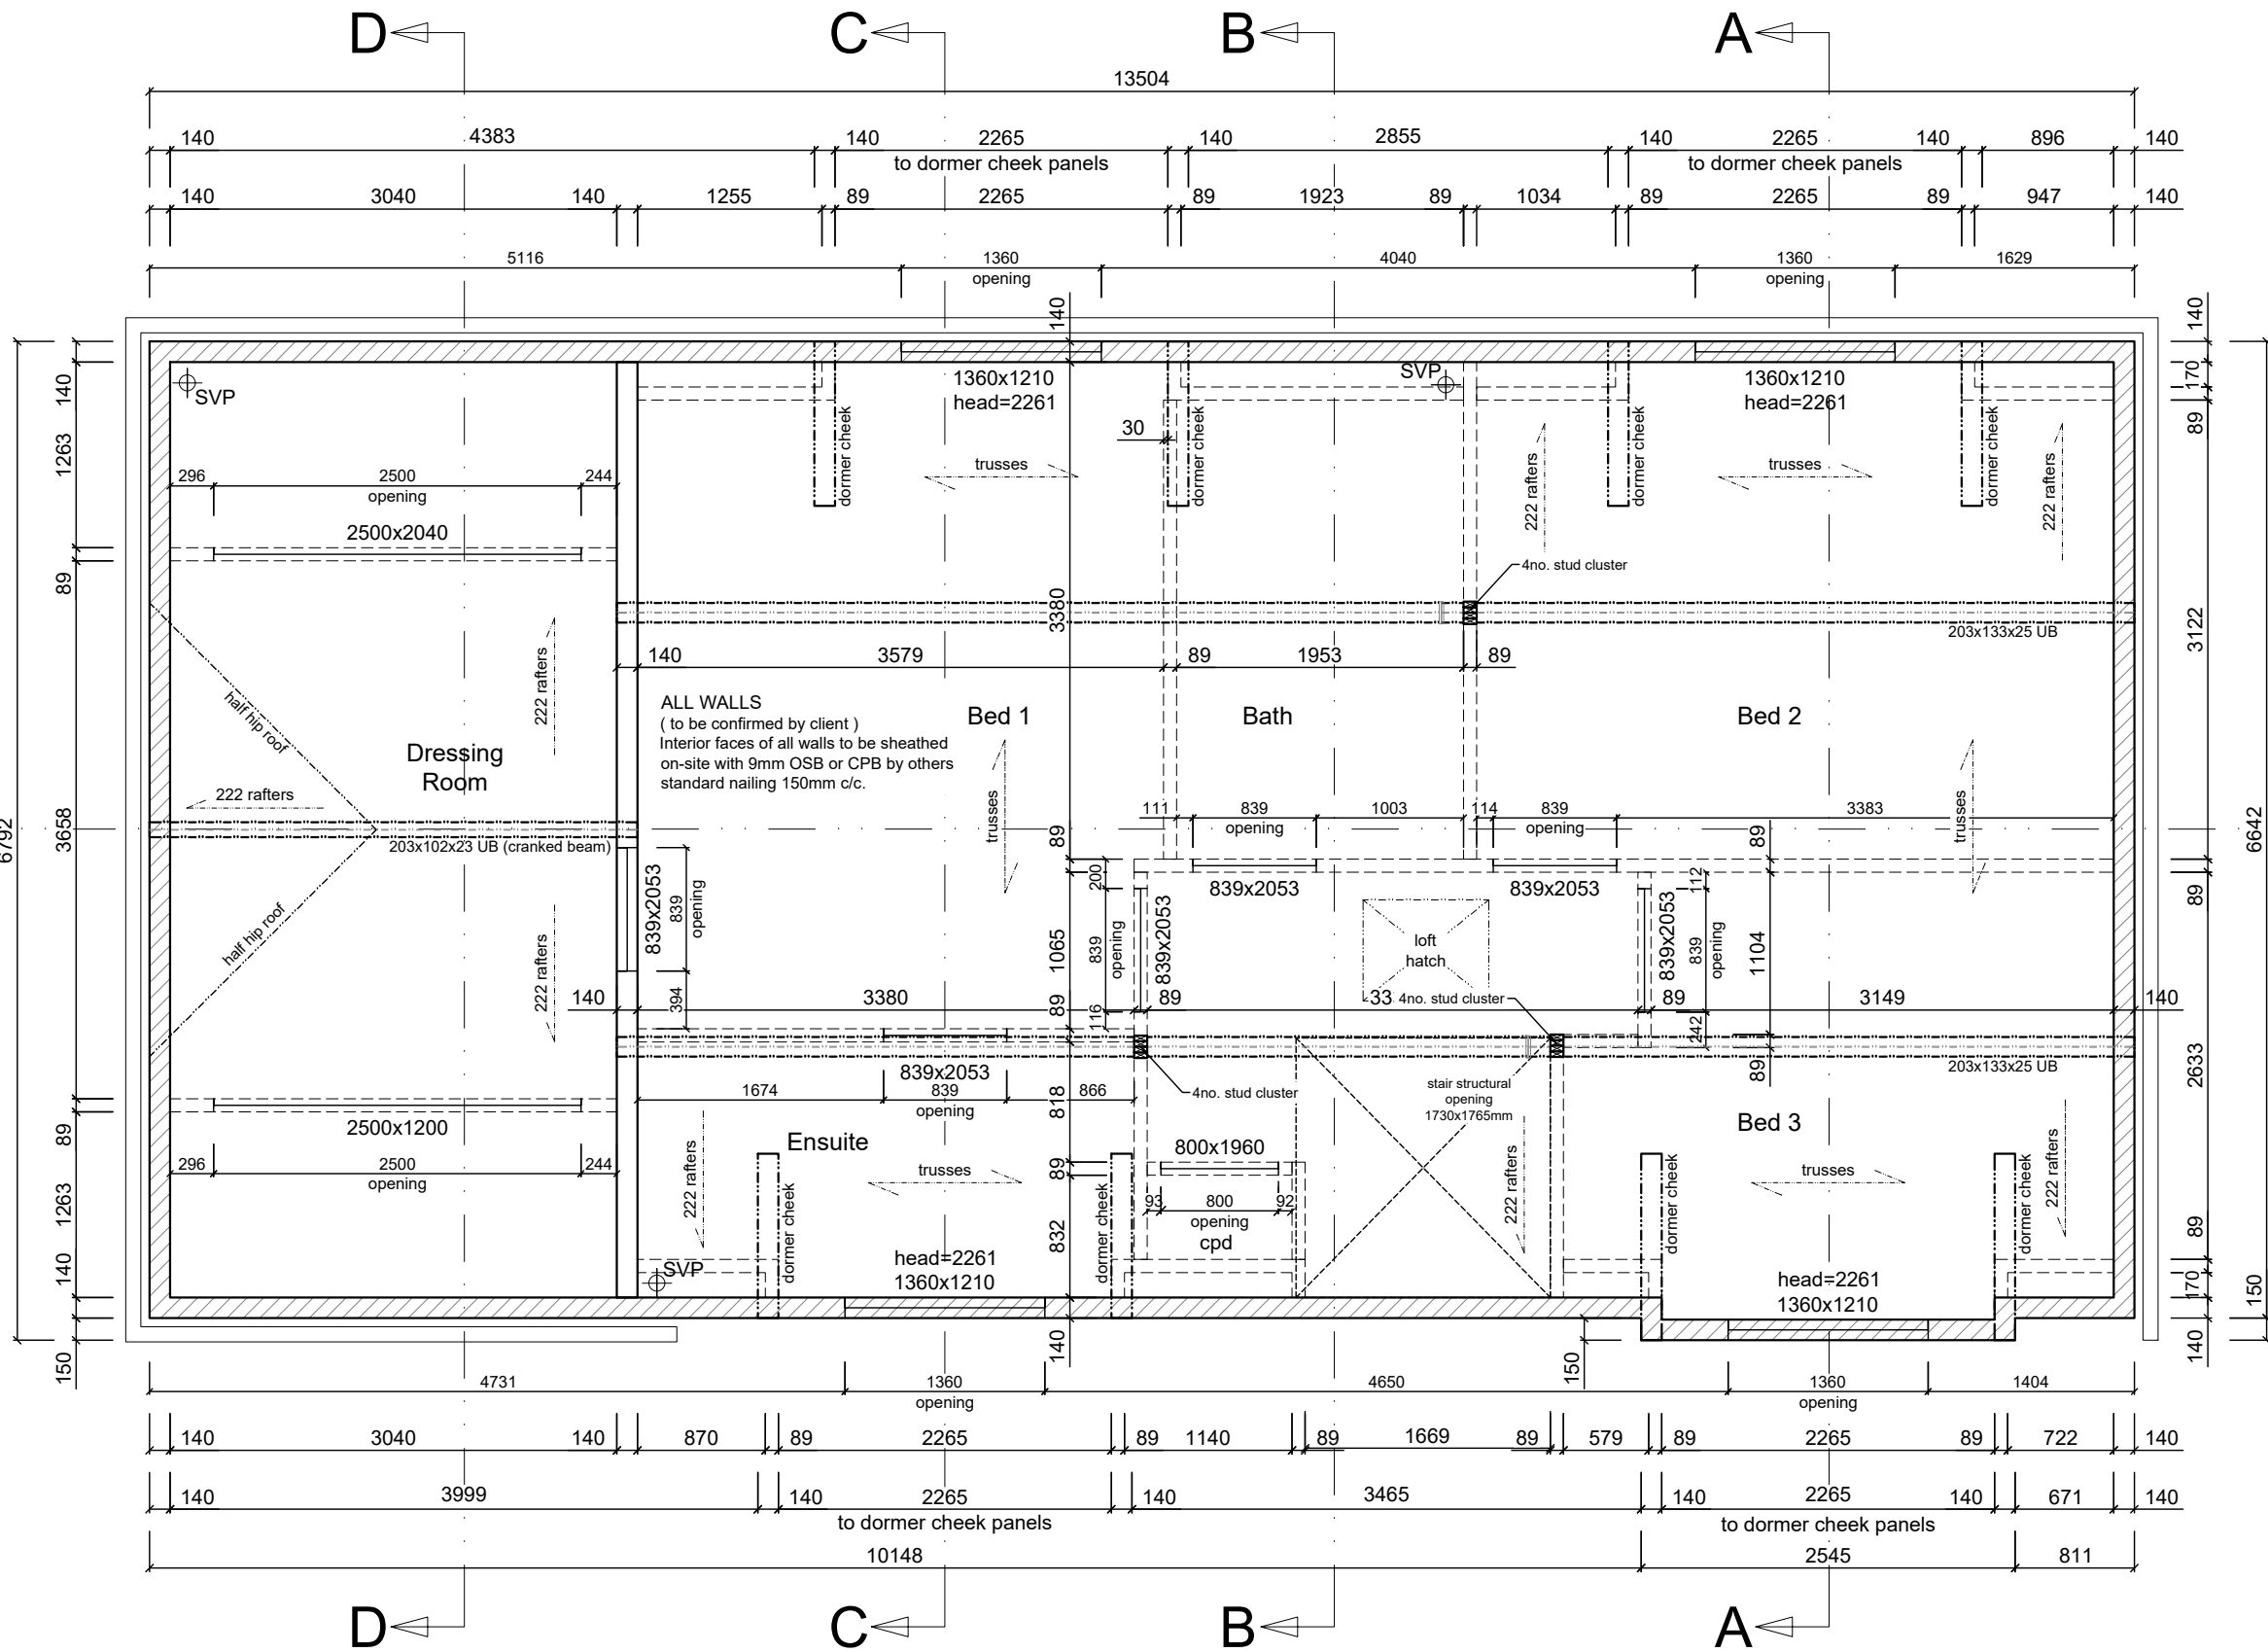

Wall key	
	38x140mm external panel (load-bearing)
	38x140mm internal panel (load-bearing)
	38x89mm internal panel (load-bearing)
	38x140mm internal panel (non load-bearing)
	38x89mm internal panel (non load-bearing)
	Structural opening



CONSTRUCTION



OFP Timber Frame Ltd
Montagu Road
Discovery Park
Sandwich
Kent
CT13 9FA

Tel: 01304 613298
E-mail: info@oftimberframe.com
www.oftimberframe.com

Project		Drawing				Rev	Description	Date
G.D. Group Dappers Lane		First Floor Layout House Type 01				P2	Amended as per architect's comments	24.01.2020
Project No J940		Drawn by NH	Date 16.12.19	Scale 1 : 50	Size A3	P3	Dormer design revised	28.01.2020
Drawing No 01-301		Rev C1				C1	Construction Issue	28.01.2020