A/41/11.

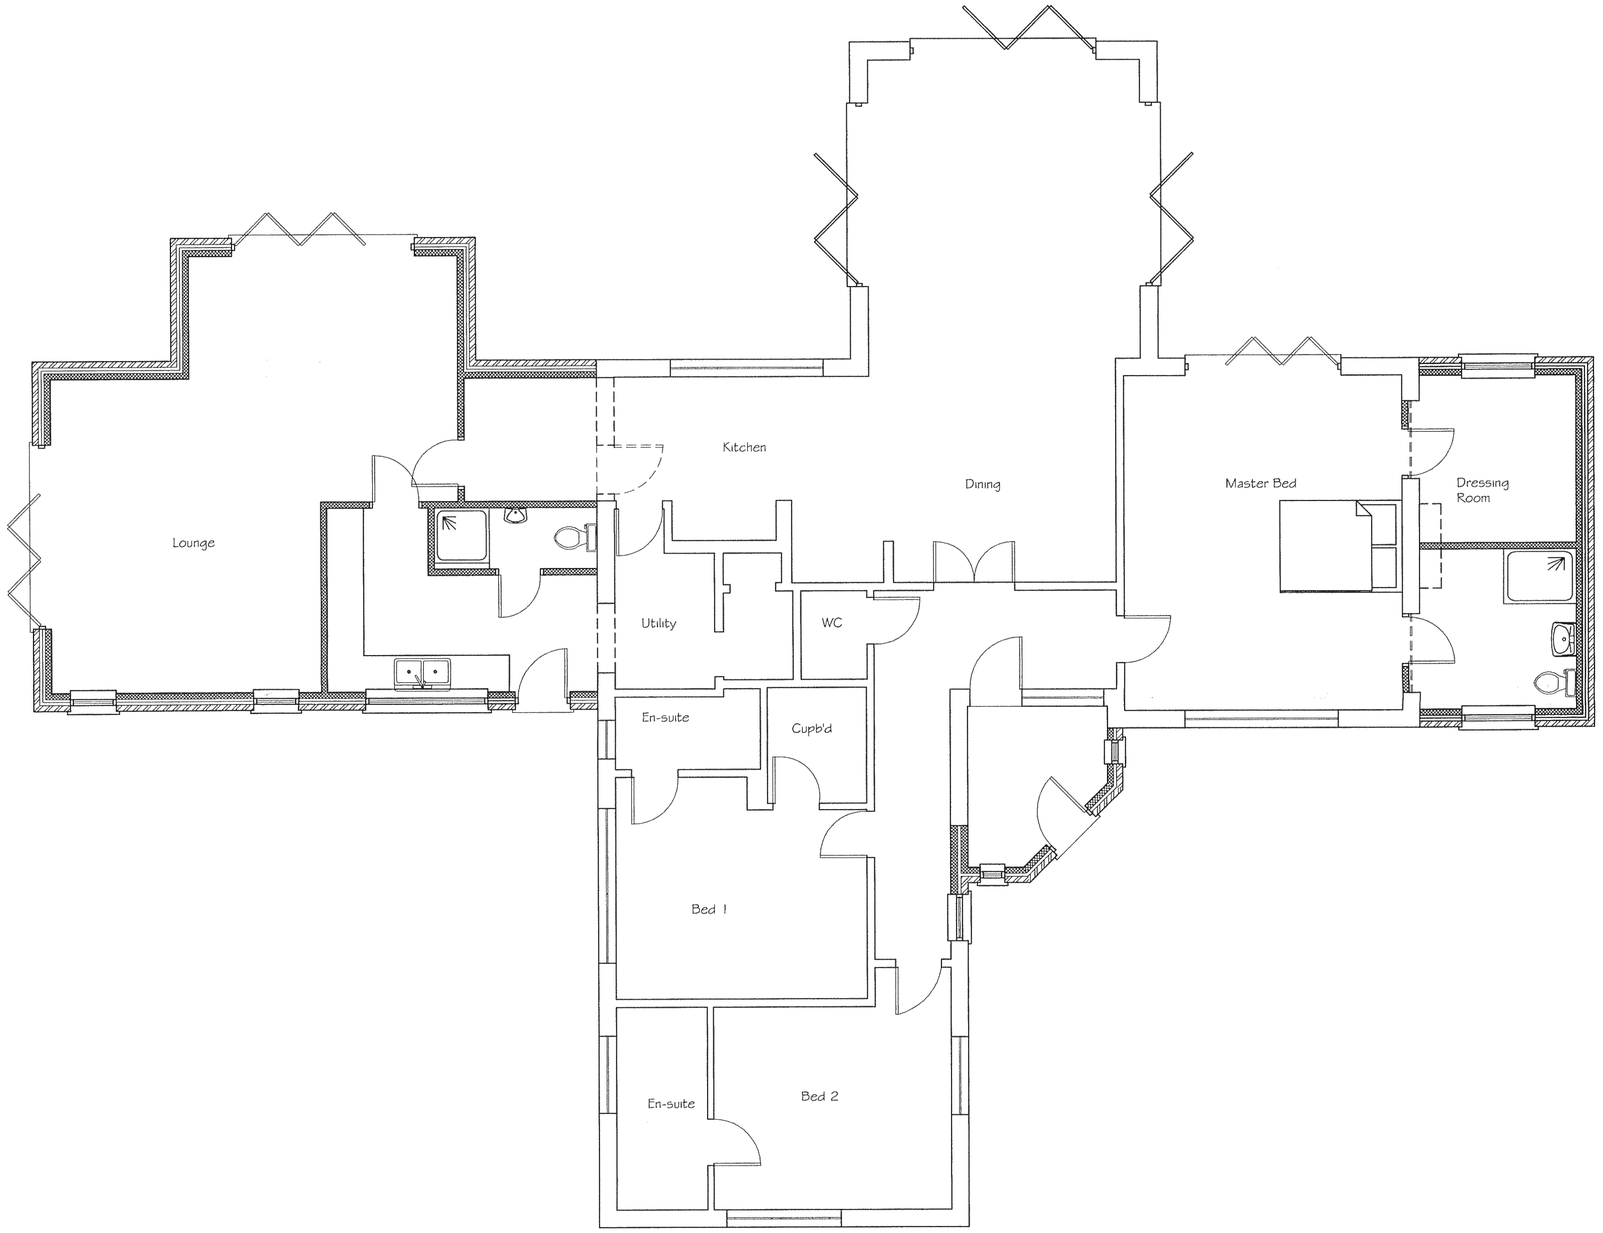

Proposed Ground Floor Plan

Tony Rogers
Building Consultants
Address: 40 Dawn Crescent, Upper Beeding
West Sussex, BN44 3WH
Telephone: 01903 815225 Fax: 01903 815225

Rev.	Date:	Revision Description:

Client:	Mr & Mrs Williams
Address:	Clayton The Avenals Angmering West Sussex
Project:	Proposed side extensions and porch
Scale:	1:50
Date:	March 2011
Drawing No:	09 / 512/ 07
Drawn By: AWR	Revision:

ARUN DISTRICT COUNCIL A/41/11/