A/41/11.

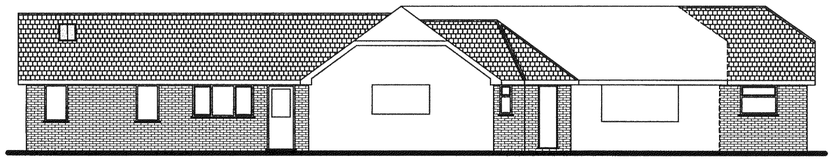

Proposed Front Elevation

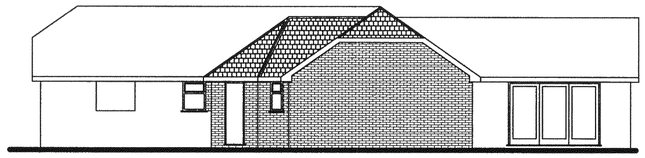

Proposed Side Elevation

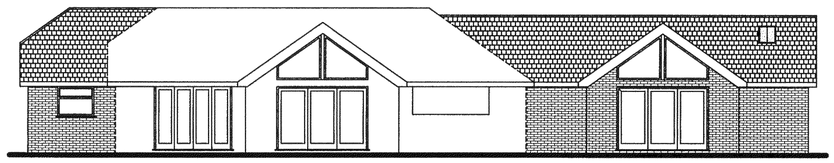

Proposed Rear Elevation

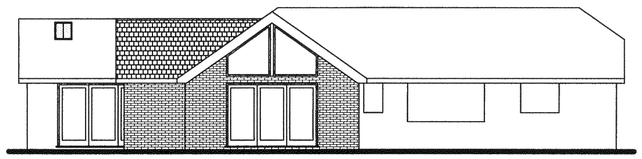

Proposed Side Elevation

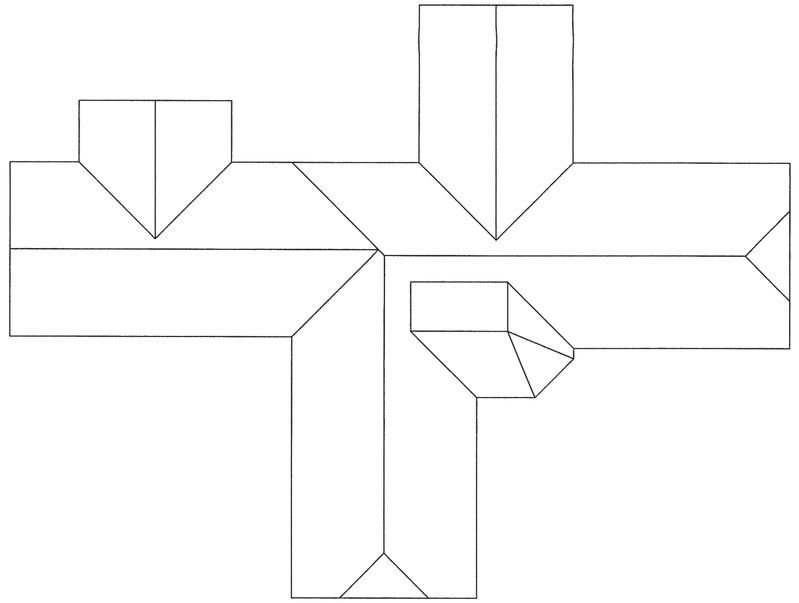

Proposed Roof Plan

Tony Rogers
Building Consultants
Address: 40 Dawn Crescent, Upper Beeding
West Sussex, BN44 3WH
Telephone: 01903 815225 Fax: 01903 815225

Rev.	Date:	Revision Description:

Client: Mr & Mrs Williams

Address: Clayton
The Avenals
Angmering
West Sussex

Project: Proposed side extensions and porch

Scale: 1:100

Date: March 2011

Drawing No: 09 / 512/ 06

Drawn By: AWR

Revision:

ARUN DISTRICT COUNCIL A/41/11/