




A141112-

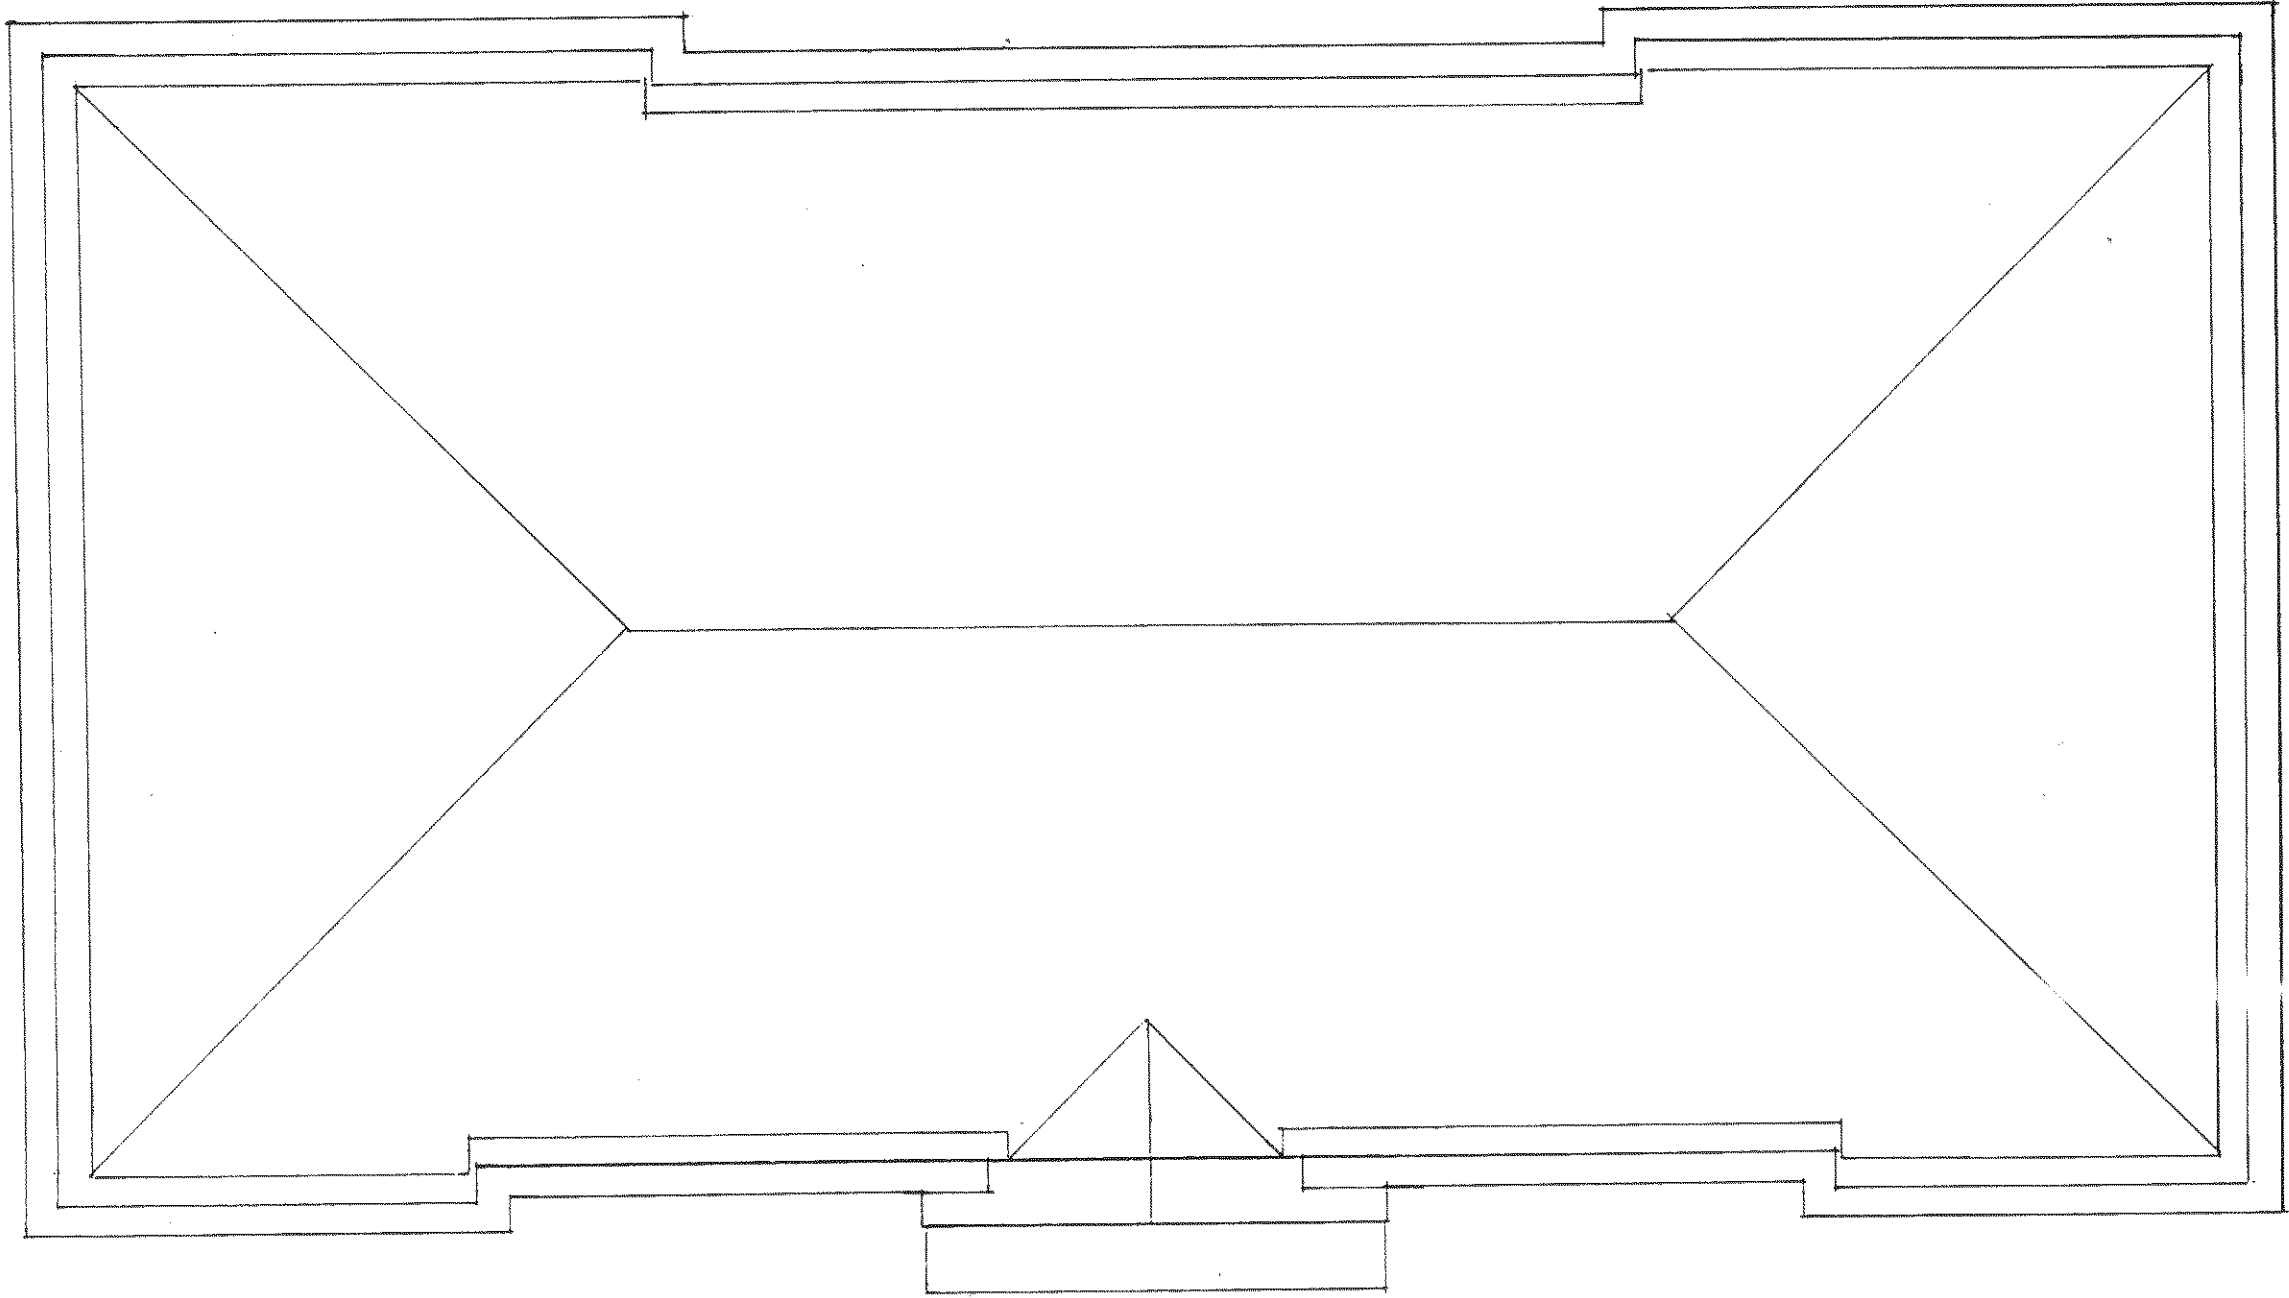


m a i n r o o f p l a n

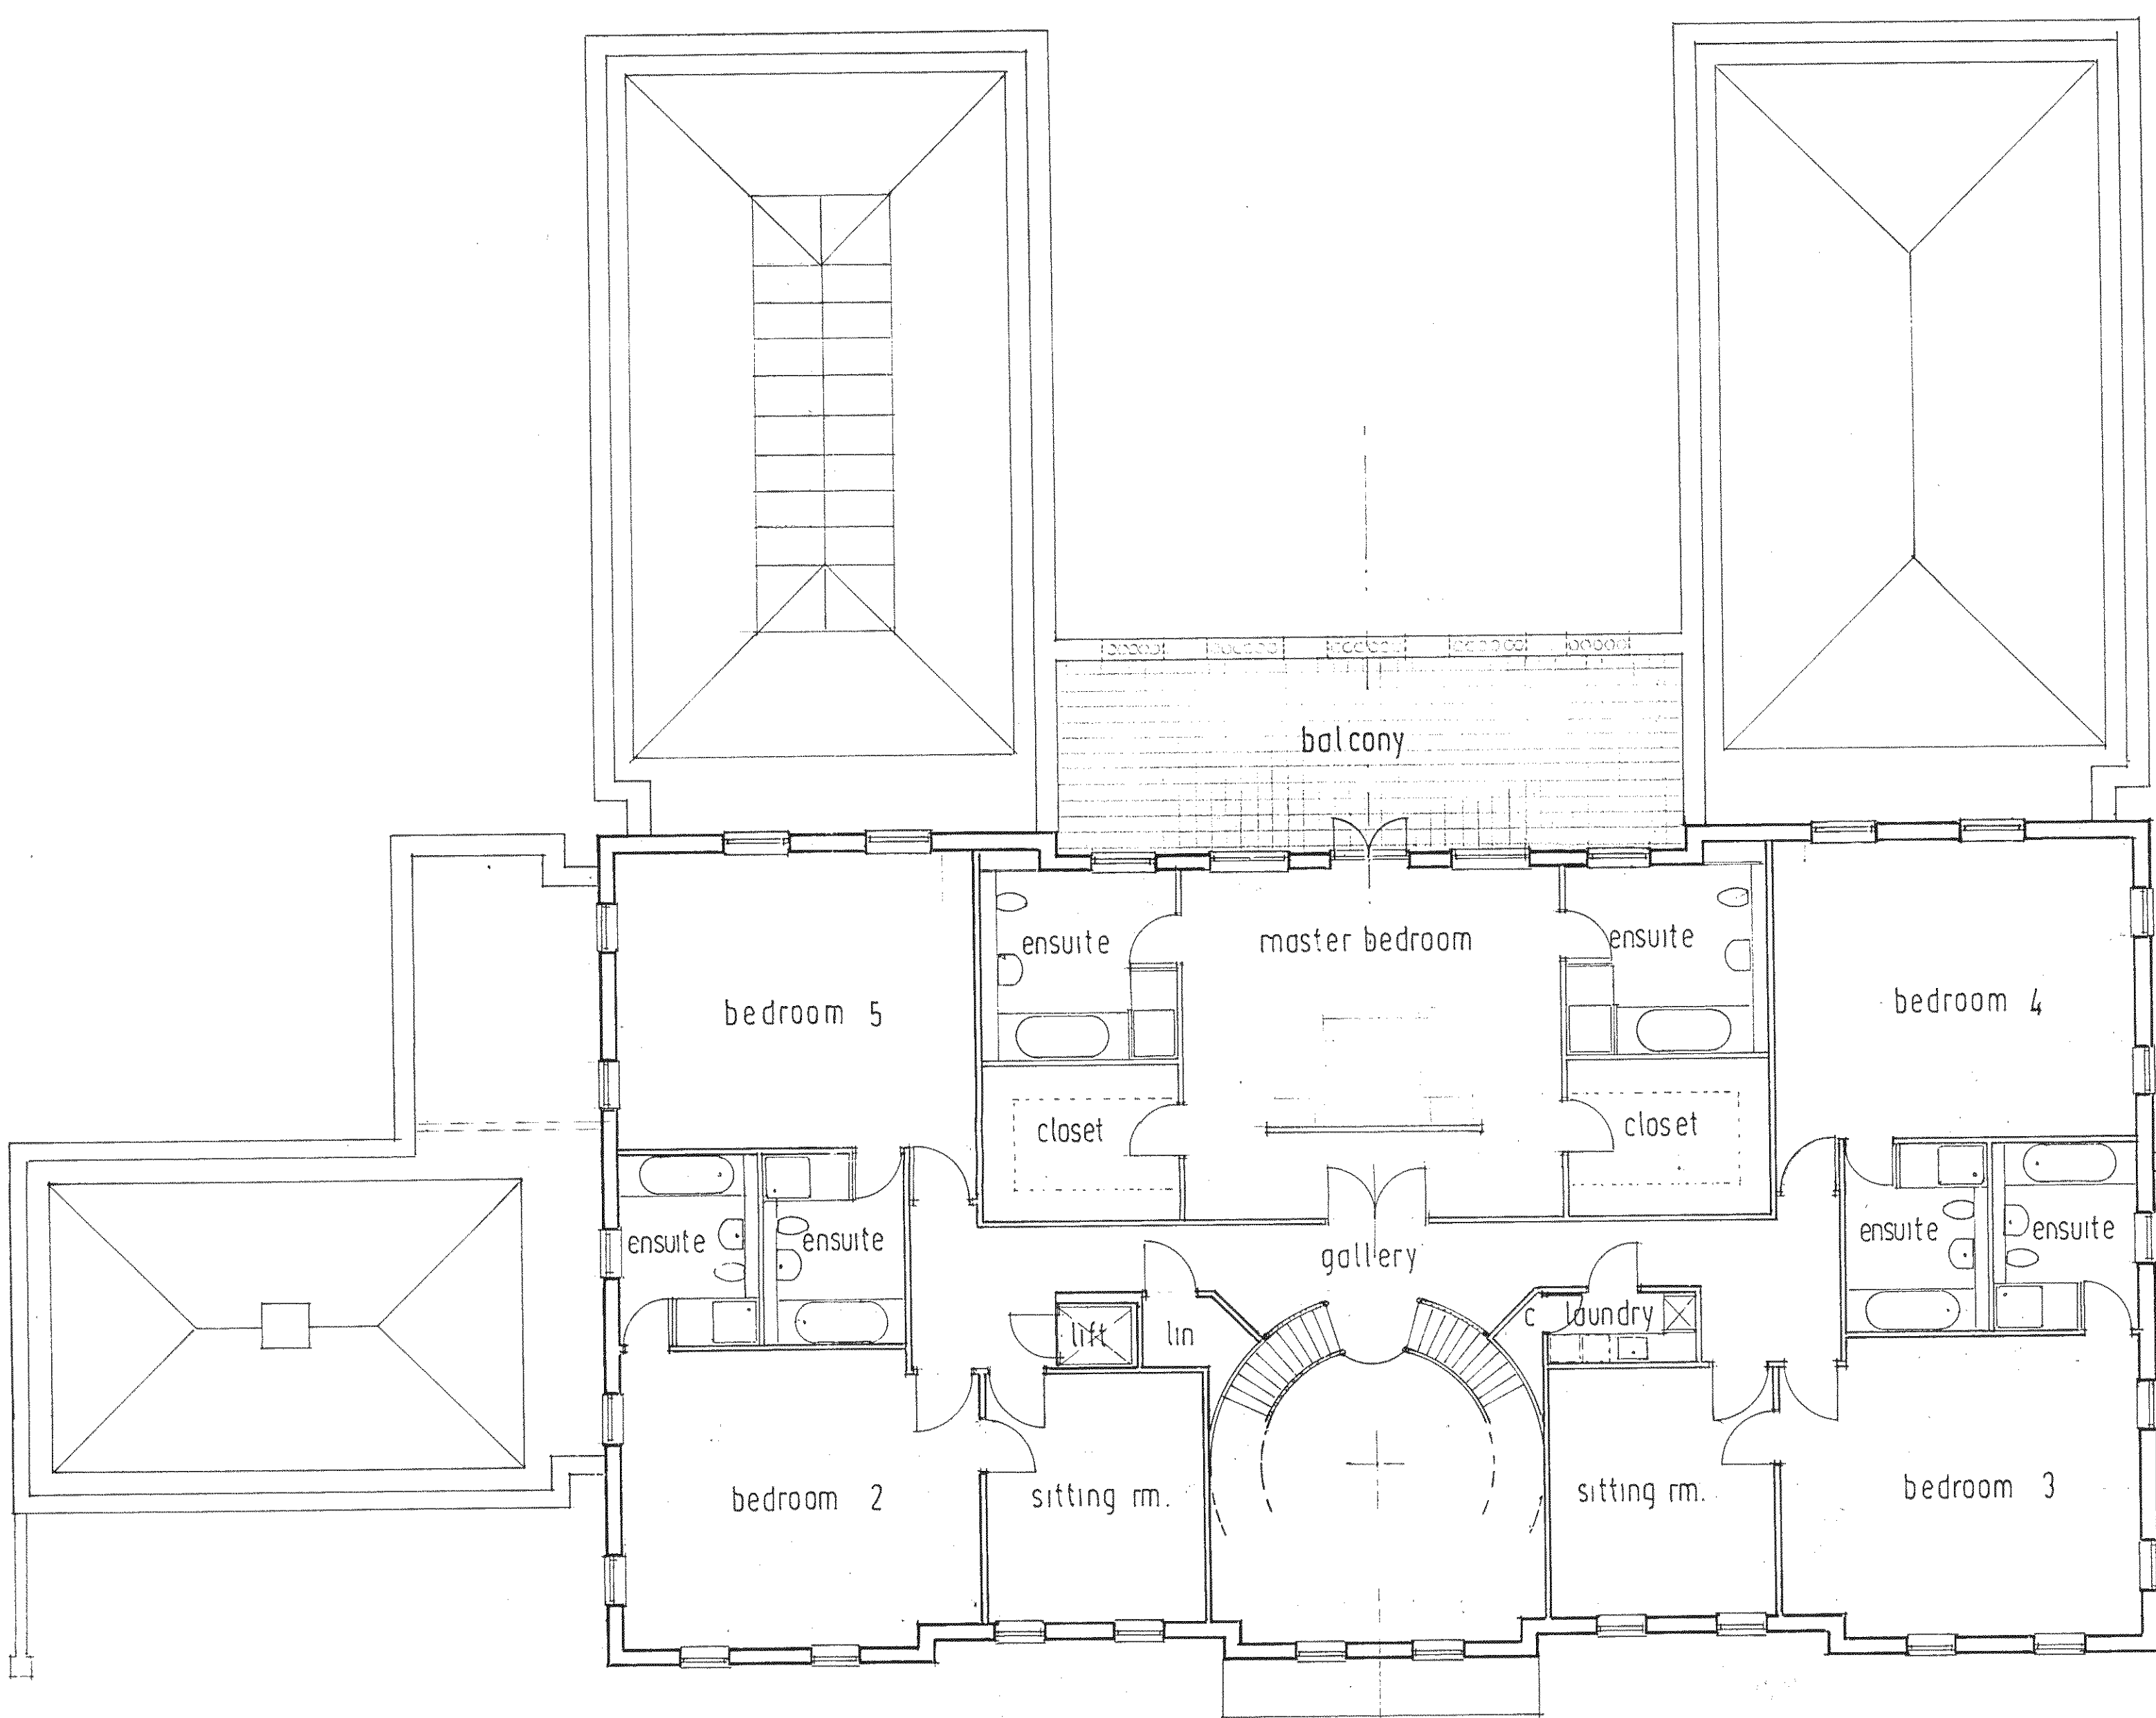

f i r s t f l o o r a n d l o w e r r o o f p l a n s

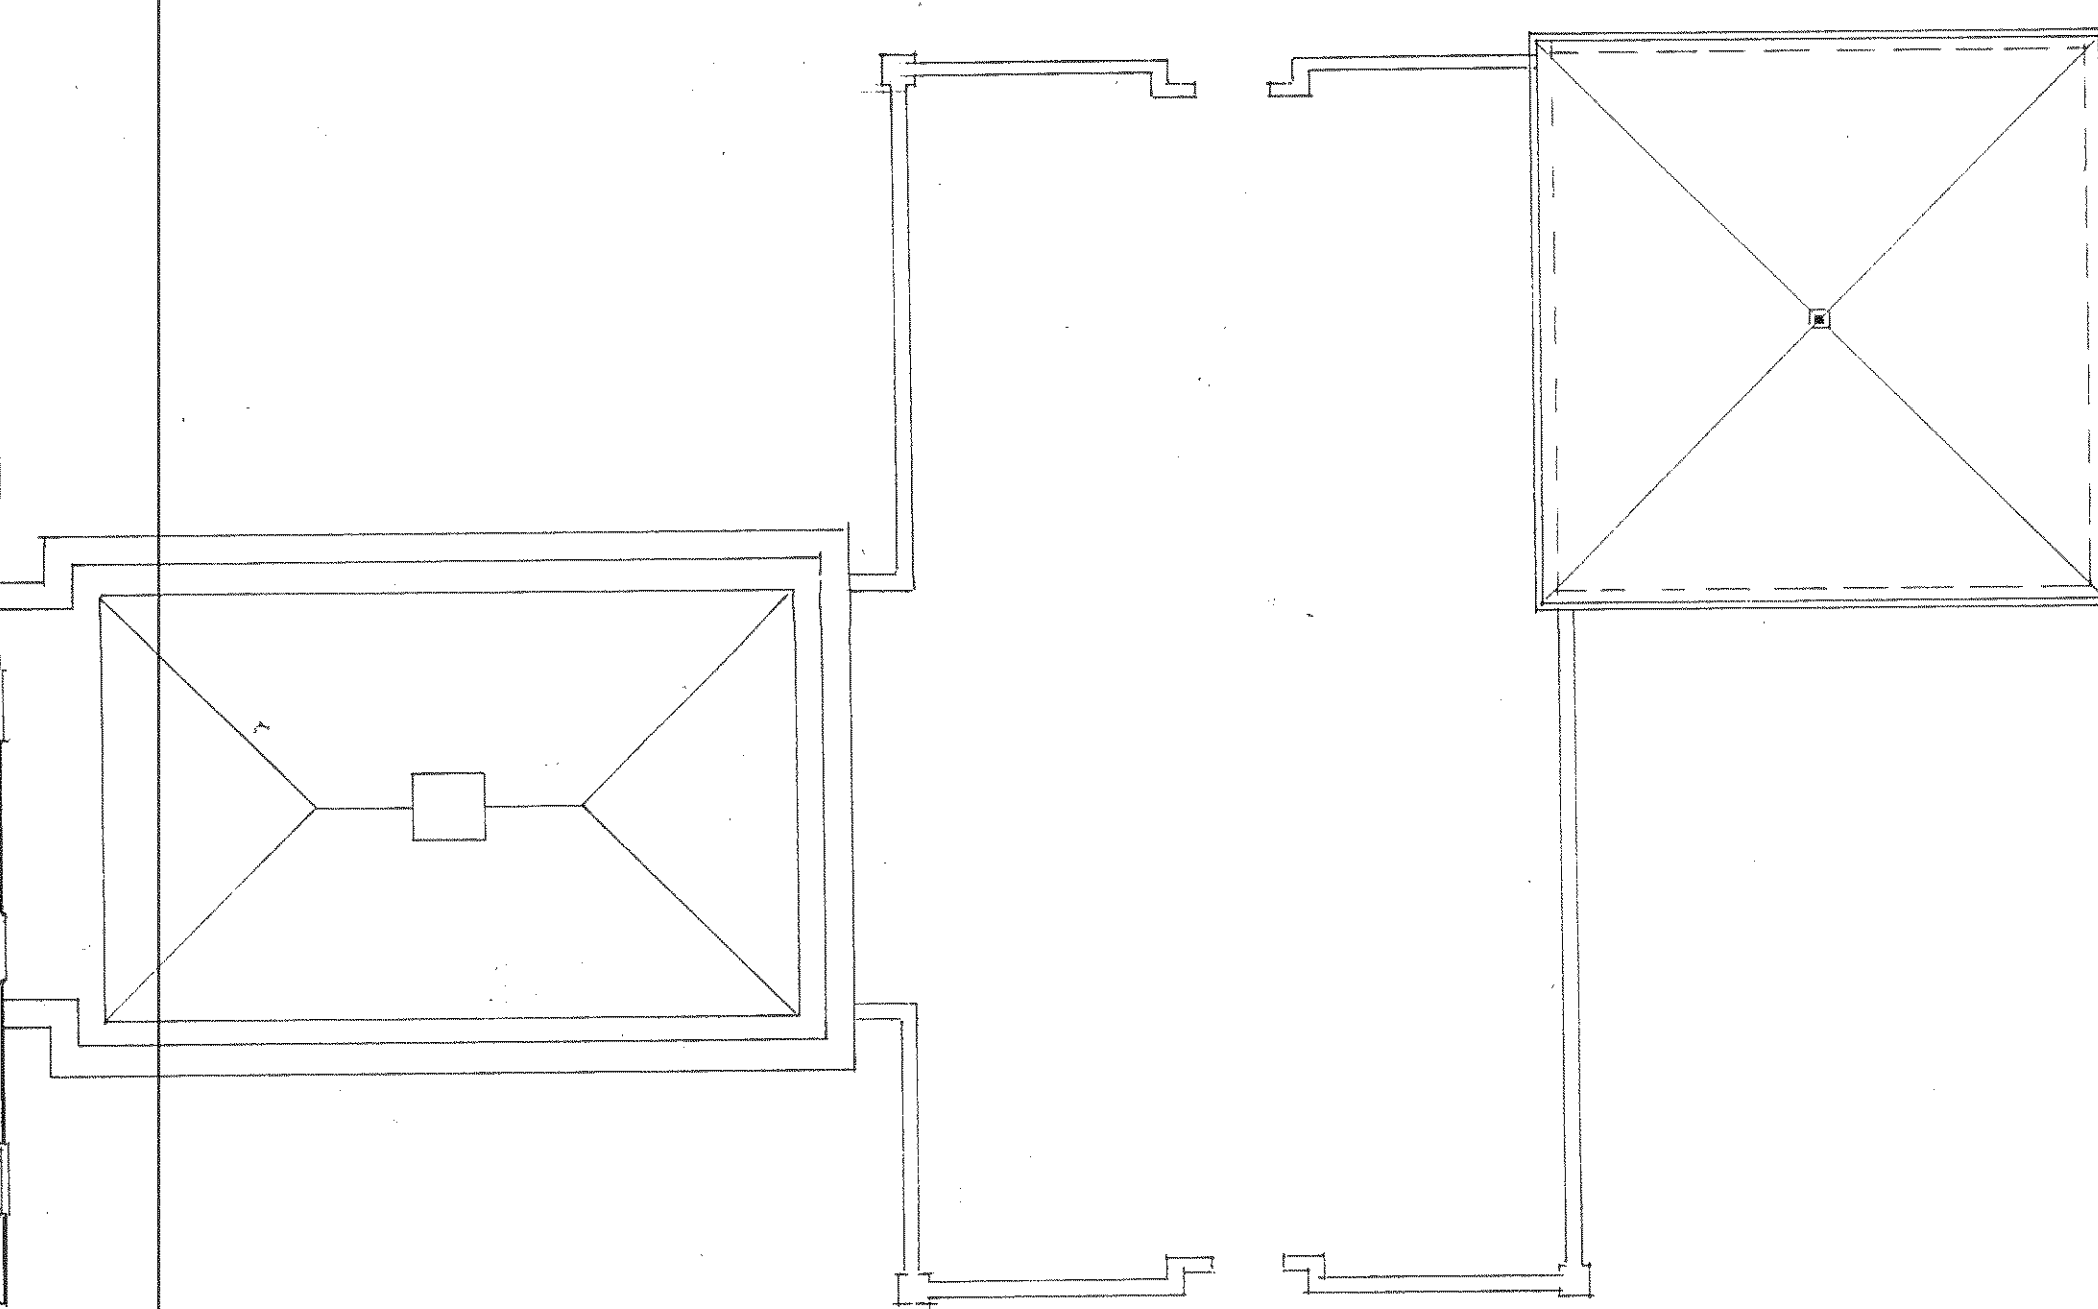

WILL TALL TREES HIGH STREET
ANGMERING BN16 4AW

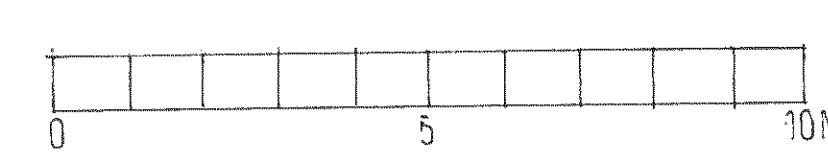

BMP Beecham Moore Partnership
The Studio
19 Old Patcham Mews Brighton
East Sussex BN1 3YW
01273 330502

TITLE TALL TREES HIGH STREET
ANGMERING BN16 4AW

DETAIL proposed new 5 bed house

SCALE 1:100 at A1 **DATE** 24 04 2012

2263	: 24								
------	------	--	--	--	--	--	--	--	--

Contractors must check all dimensions are correct before construction. Discrepancies must be reported immediately to the architects before proceeding. © This drawing is copyright of BMP