


A14112

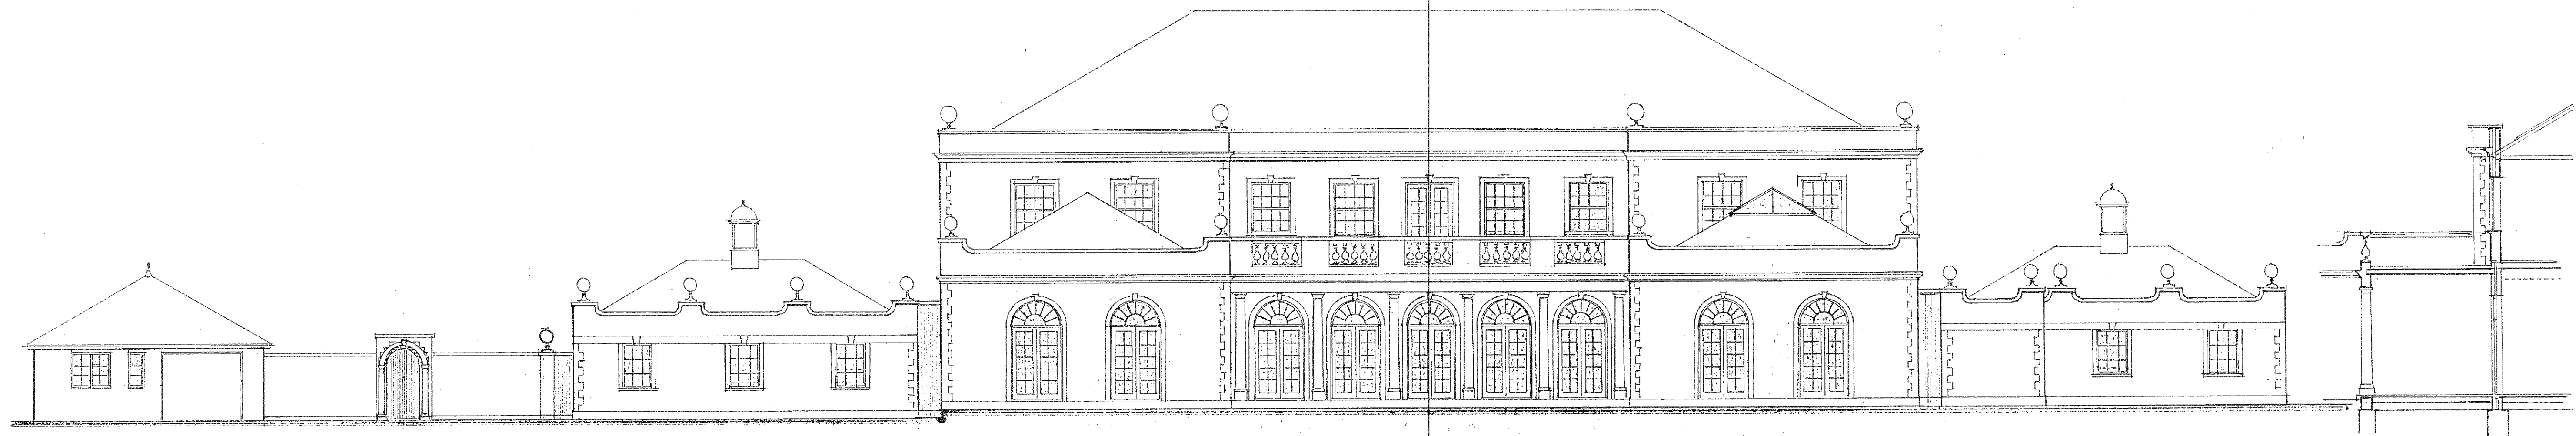

f r o n t e l e v a t i o n n o r t h a s p e c t



r e a r e l e v a t i o n s o u t h a s p e c t



BMP
CHARTERED
ARCHITECTS
Beecham Moore Partnership
The Studio
19 Old Patcham Mews Brighton
East Sussex BN1 8YW
01273 330502

TITLE TALL TREES HIGH STREET
ANGMERING BN16 4AW

DETAIL proposed new 5 bed house

SCALE 1:100 at A1 DATE 23.04.2012

2263 : 25

Contractors must check all dimensions on site. Only figured dimensions are to be worked from. Discrepancies must be reported immediately to the architects before proceeding. © This drawing is copyright of BMP