





s i d e e l e v a t i o n w e s t a s p e c t

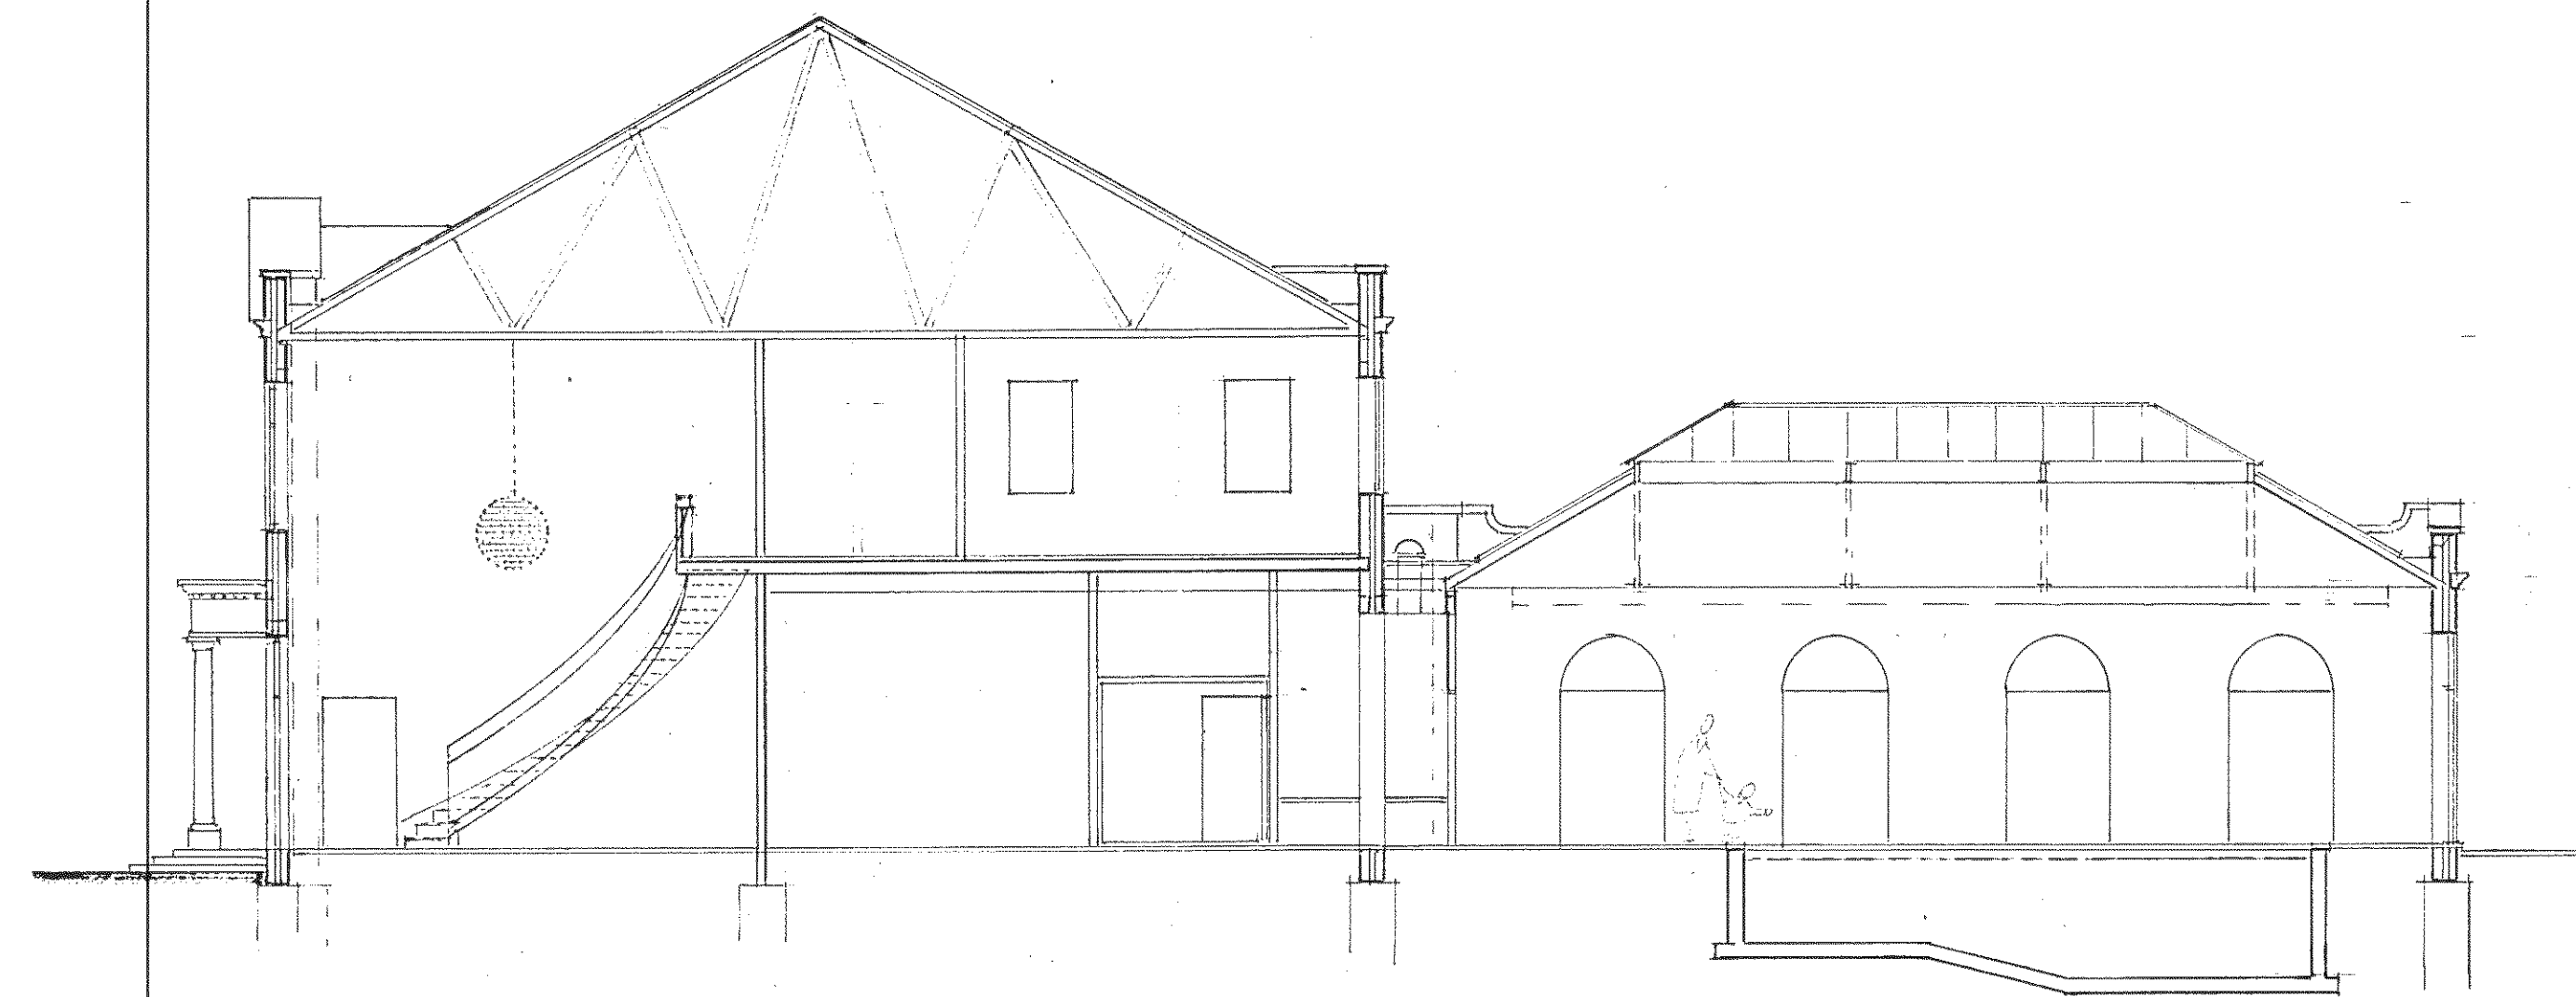


s e c t i o n A A



s i d e e l e v a t i o n e a s t a s p e c t

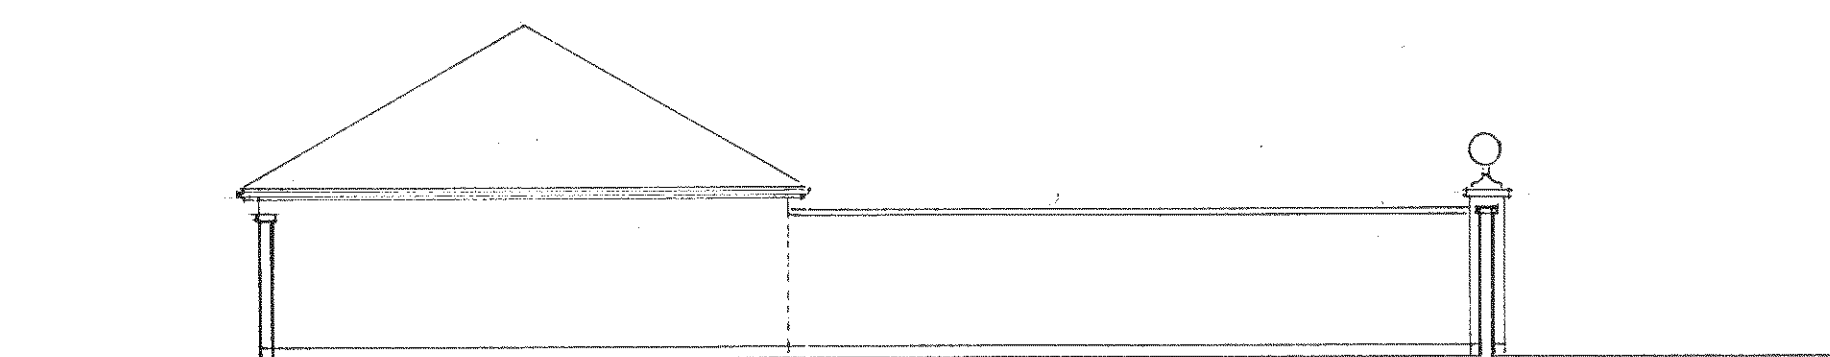

e a s t

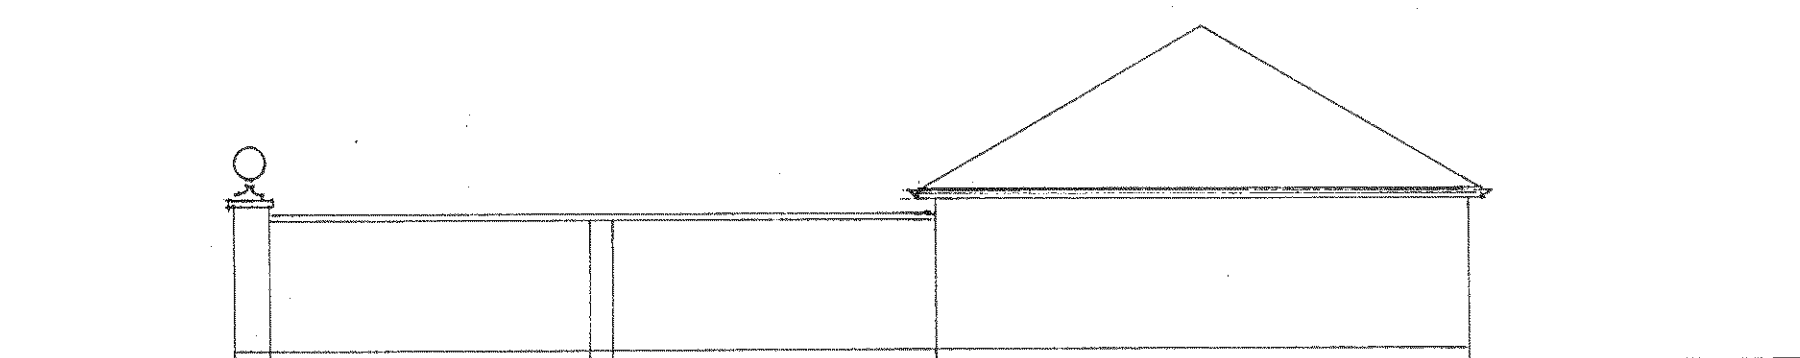

w e s t

g a r d e n e r s s t o r e / g a r a g e



BMP Baecham Moore Partnership
The Studio
19 Old Patcham Mews Brighton
East Sussex BN1 8YW
01273 330502

TITLE TALL TREES HIGH STREET
ANGMERING BN16 4AW

DETAIL proposed new 5 bed house

SCALE 1:100 at A1	DATE
22/63	26

Contractors must check all dimensions on site. Only figured dimensions are to be worked from. Discrepancies must be reported immediately to the architects before proceeding. © This drawing is copyright of BMP