


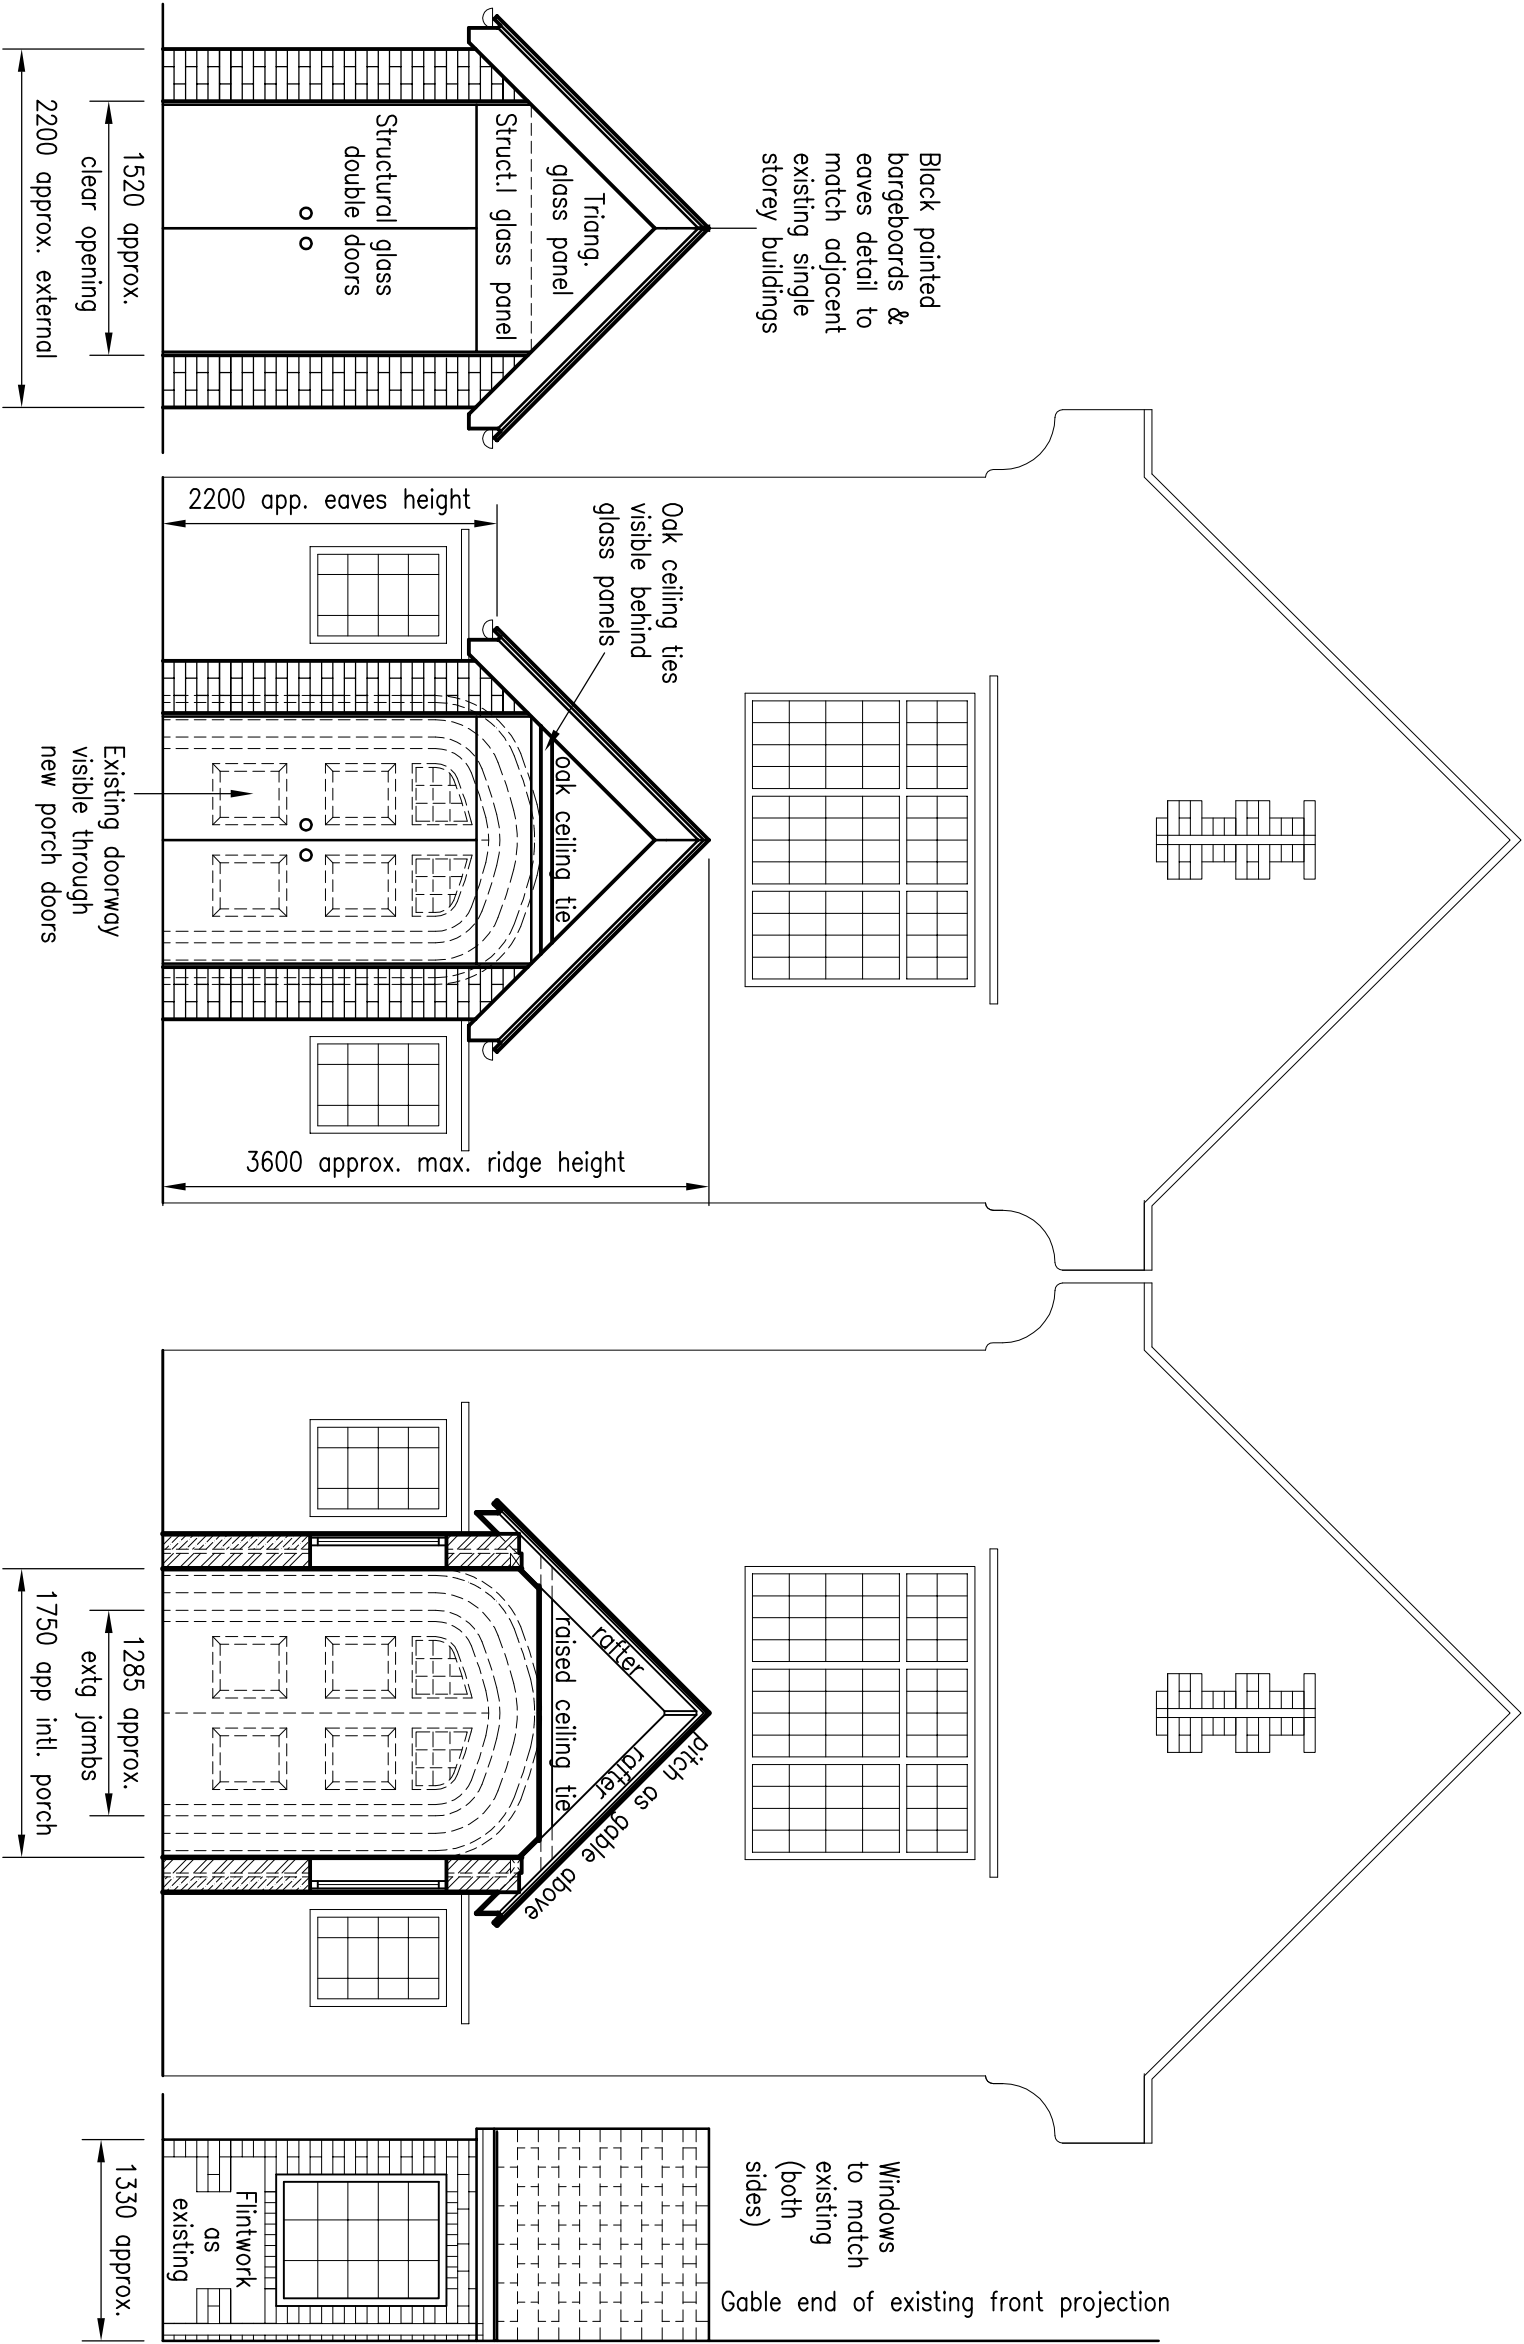

Contact: – Mr M R Fraser, Grey Barn, Rectory Lane, Angmering Near Littlehampton, West Sussex BN16 4JU Tel. No. 07813 085331			
EMAIL: mfraser@enlightenednr.co.uk			
DRAWN BY	KW	DATE	MARCH-2019
CHECKED BY	WF	SCALE	1:100(9A5)
PROJECT No	GBG-P	DRAWING No	PHE2
		REVISION	A