


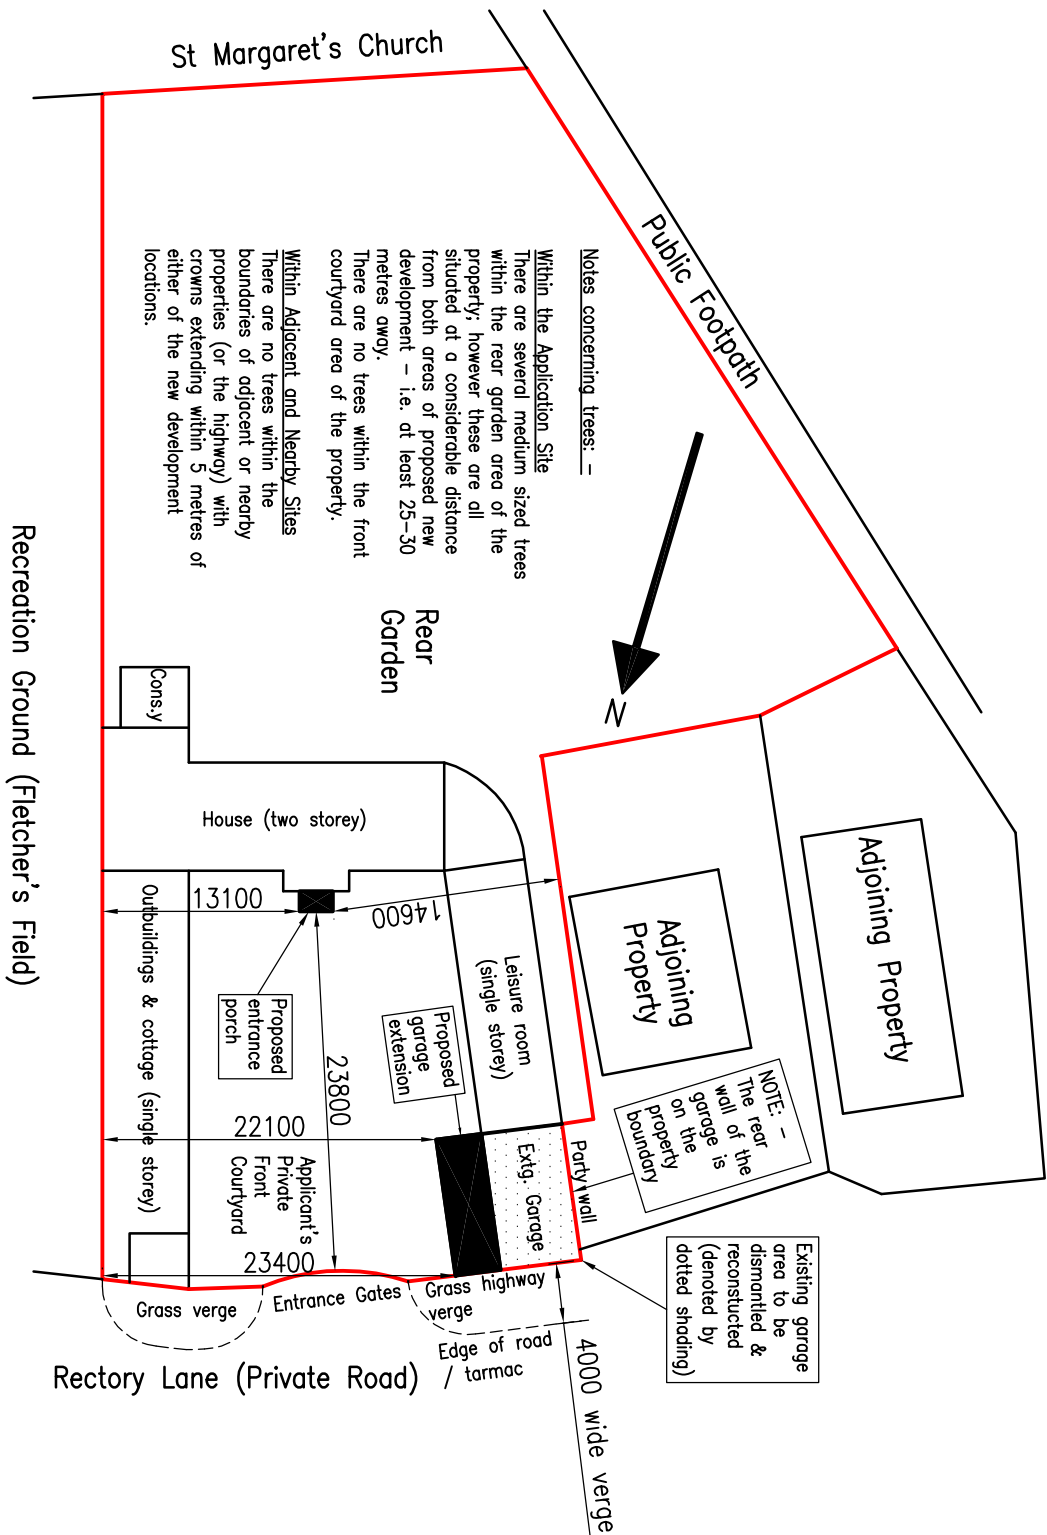

BLOCK PLAN / SITE LAYOUT (1:500)

CLIENT Mr & Mrs Fraser PROJECT New Porch and Garage Alterations at Grey Barn, Rectory Lane, Angmering DRAWING TITLE Block Plan	CONTACT: Mr M R Fraser, Grey Barn, Rectory Lane, Angmering Near Littlehampton, West Sussex BN16 4JU Tel. No. 07813 085331 EMAIL: mfraser@enlightenedhr.co.uk	DRAWN BY: KW CHECKED BY: WF PROJECT NO: GBG-P	DATE: MARCH-2019 SCALE: 1:500(044) DRAWING NO: B1	REVISION: C
--	--	---	---	---------------------------