INDIGO

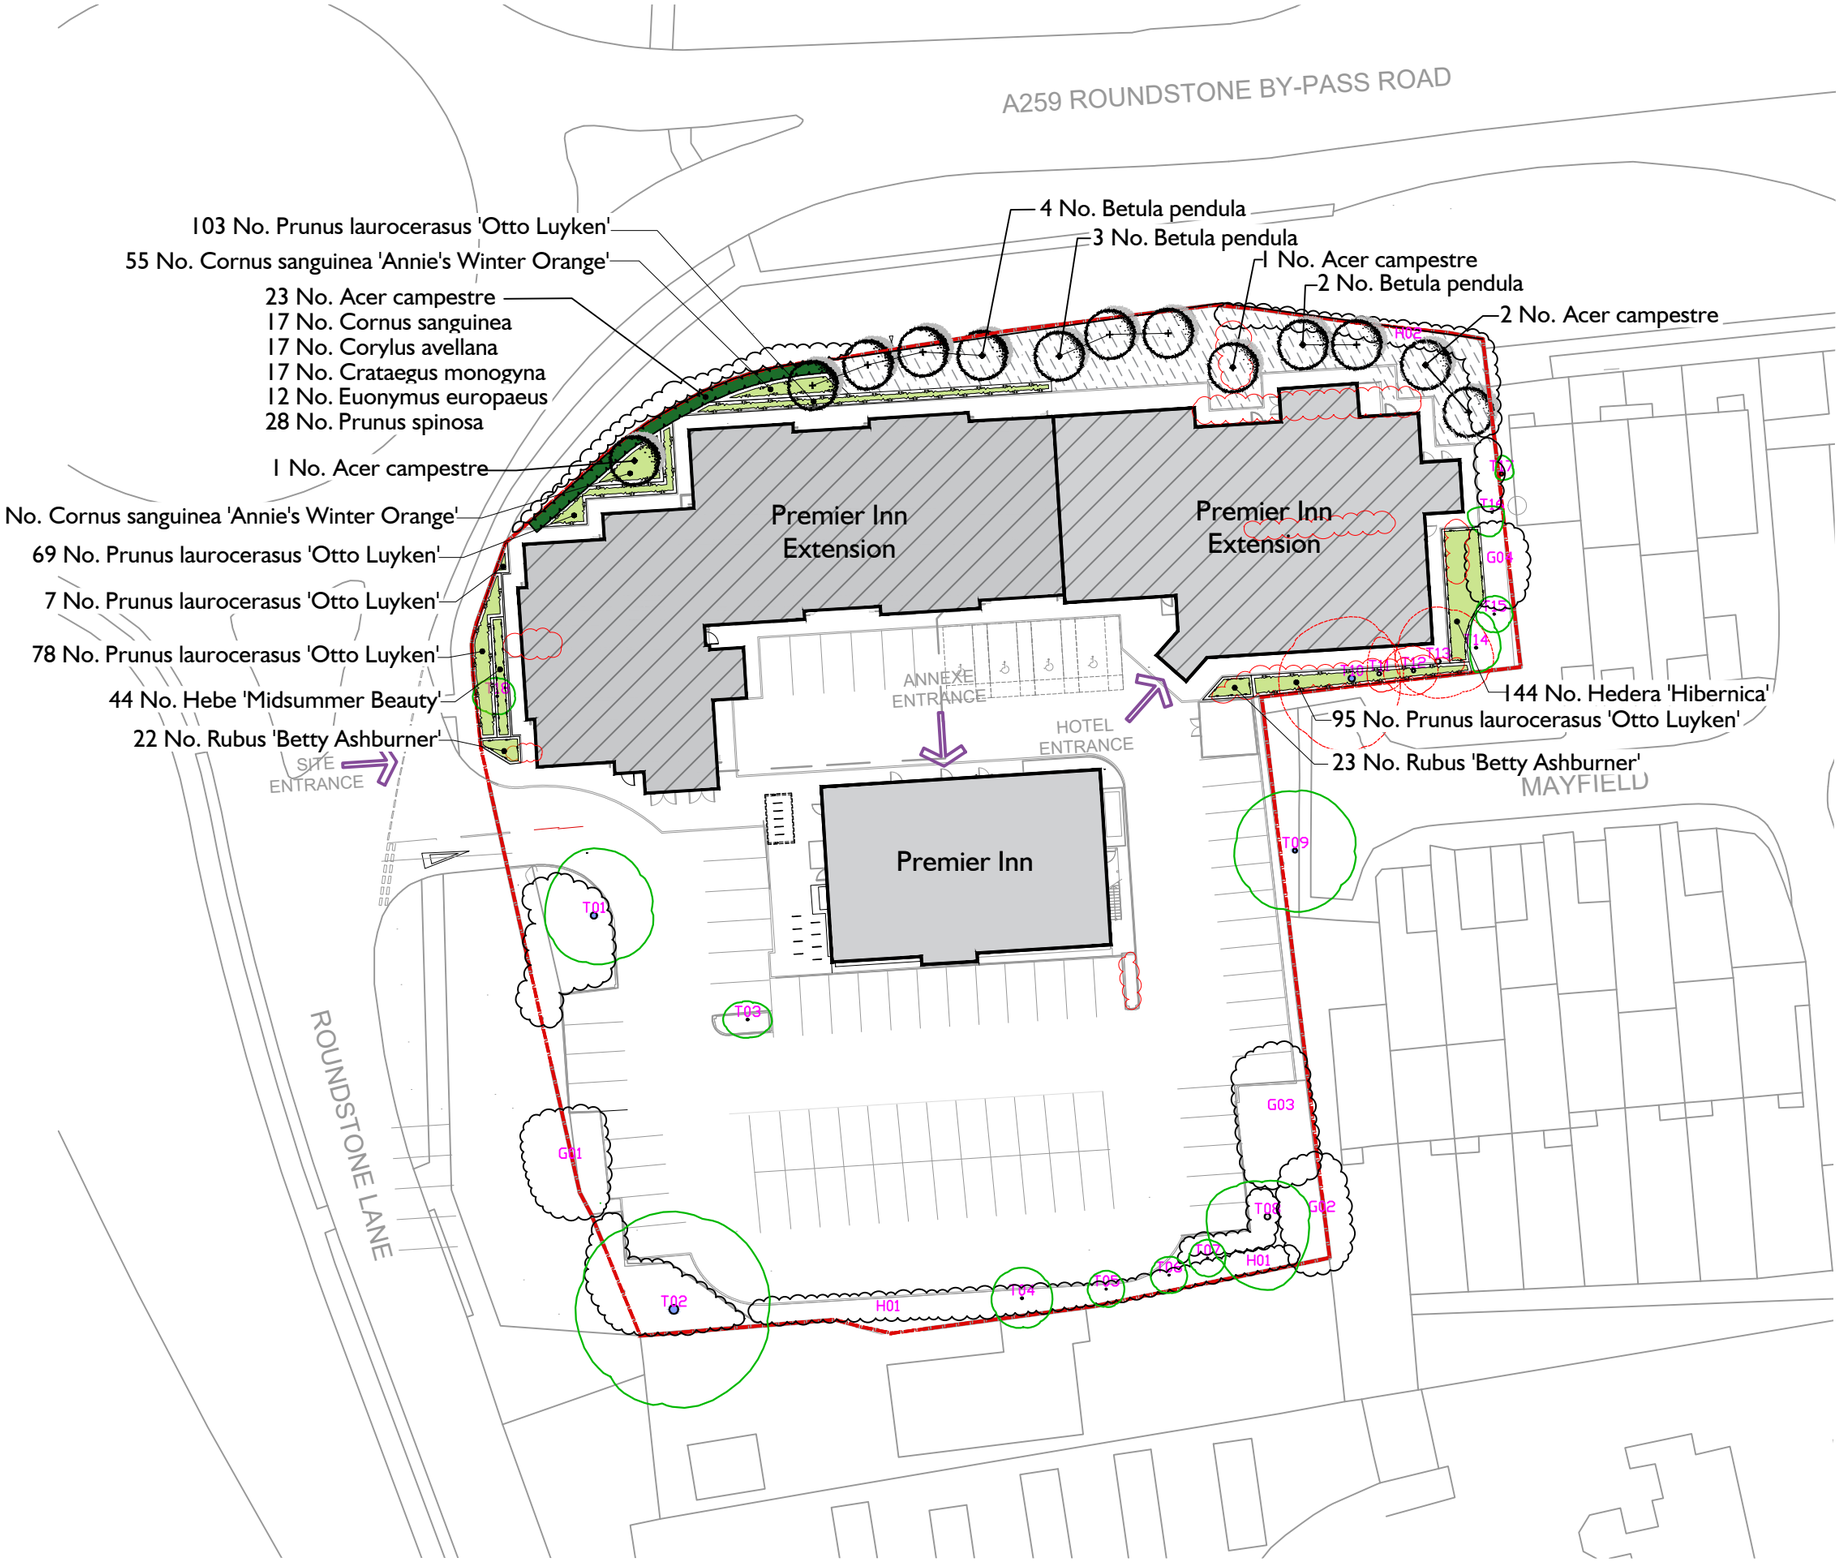

KEY

- Existing tree to be retained
- Other existing vegetation retained
- Existing tree to be removed
- Other existing vegetation removed
- Proposed native tree
- Proposed mixed planting
- Proposed native hedgerow planting
- Existing grass areas to be retained

Refer to 1234-SW-02 for Plant Schedule and Specification

SCALE 1:500 @ A3

0 5 10 20 25m

NORTH

rev	description	date	by	chk
C	Additional trees added	2026-04-21	SP	ES
B	Layout changes	2026-02-27	ES	ES
A	Layout changes	2026-02-17	ES	ES
-	First issue	2026-02-04	ES	ES

project
PI LITTLEHAMPTON

client
WHITBREAD GROUP PLC

drawing title
DETAILED LANDSCAPE PROPOSALS - 1 OF 2

drawing number	revision	status	scale
1234-SW-01	C	PLANNING	1:500 @ A3

GENERAL NOTES:
This drawing is to be read in conjunction with all other relevant disciplines drawings, schedules, specifications and supporting information. Any discrepancies are to be reported to Indigo Landscape Architects Limited and resolution sought prior to proceeding. This drawing is subject to copyright.

TEL. 01722 340140 ENQUIRIES@INDIGOLANDSCAPE.CO.UK WWW.INDIGOLANDSCAPE.CO.UK
INDIGO LANDSCAPE ARCHITECTS LIMITED