


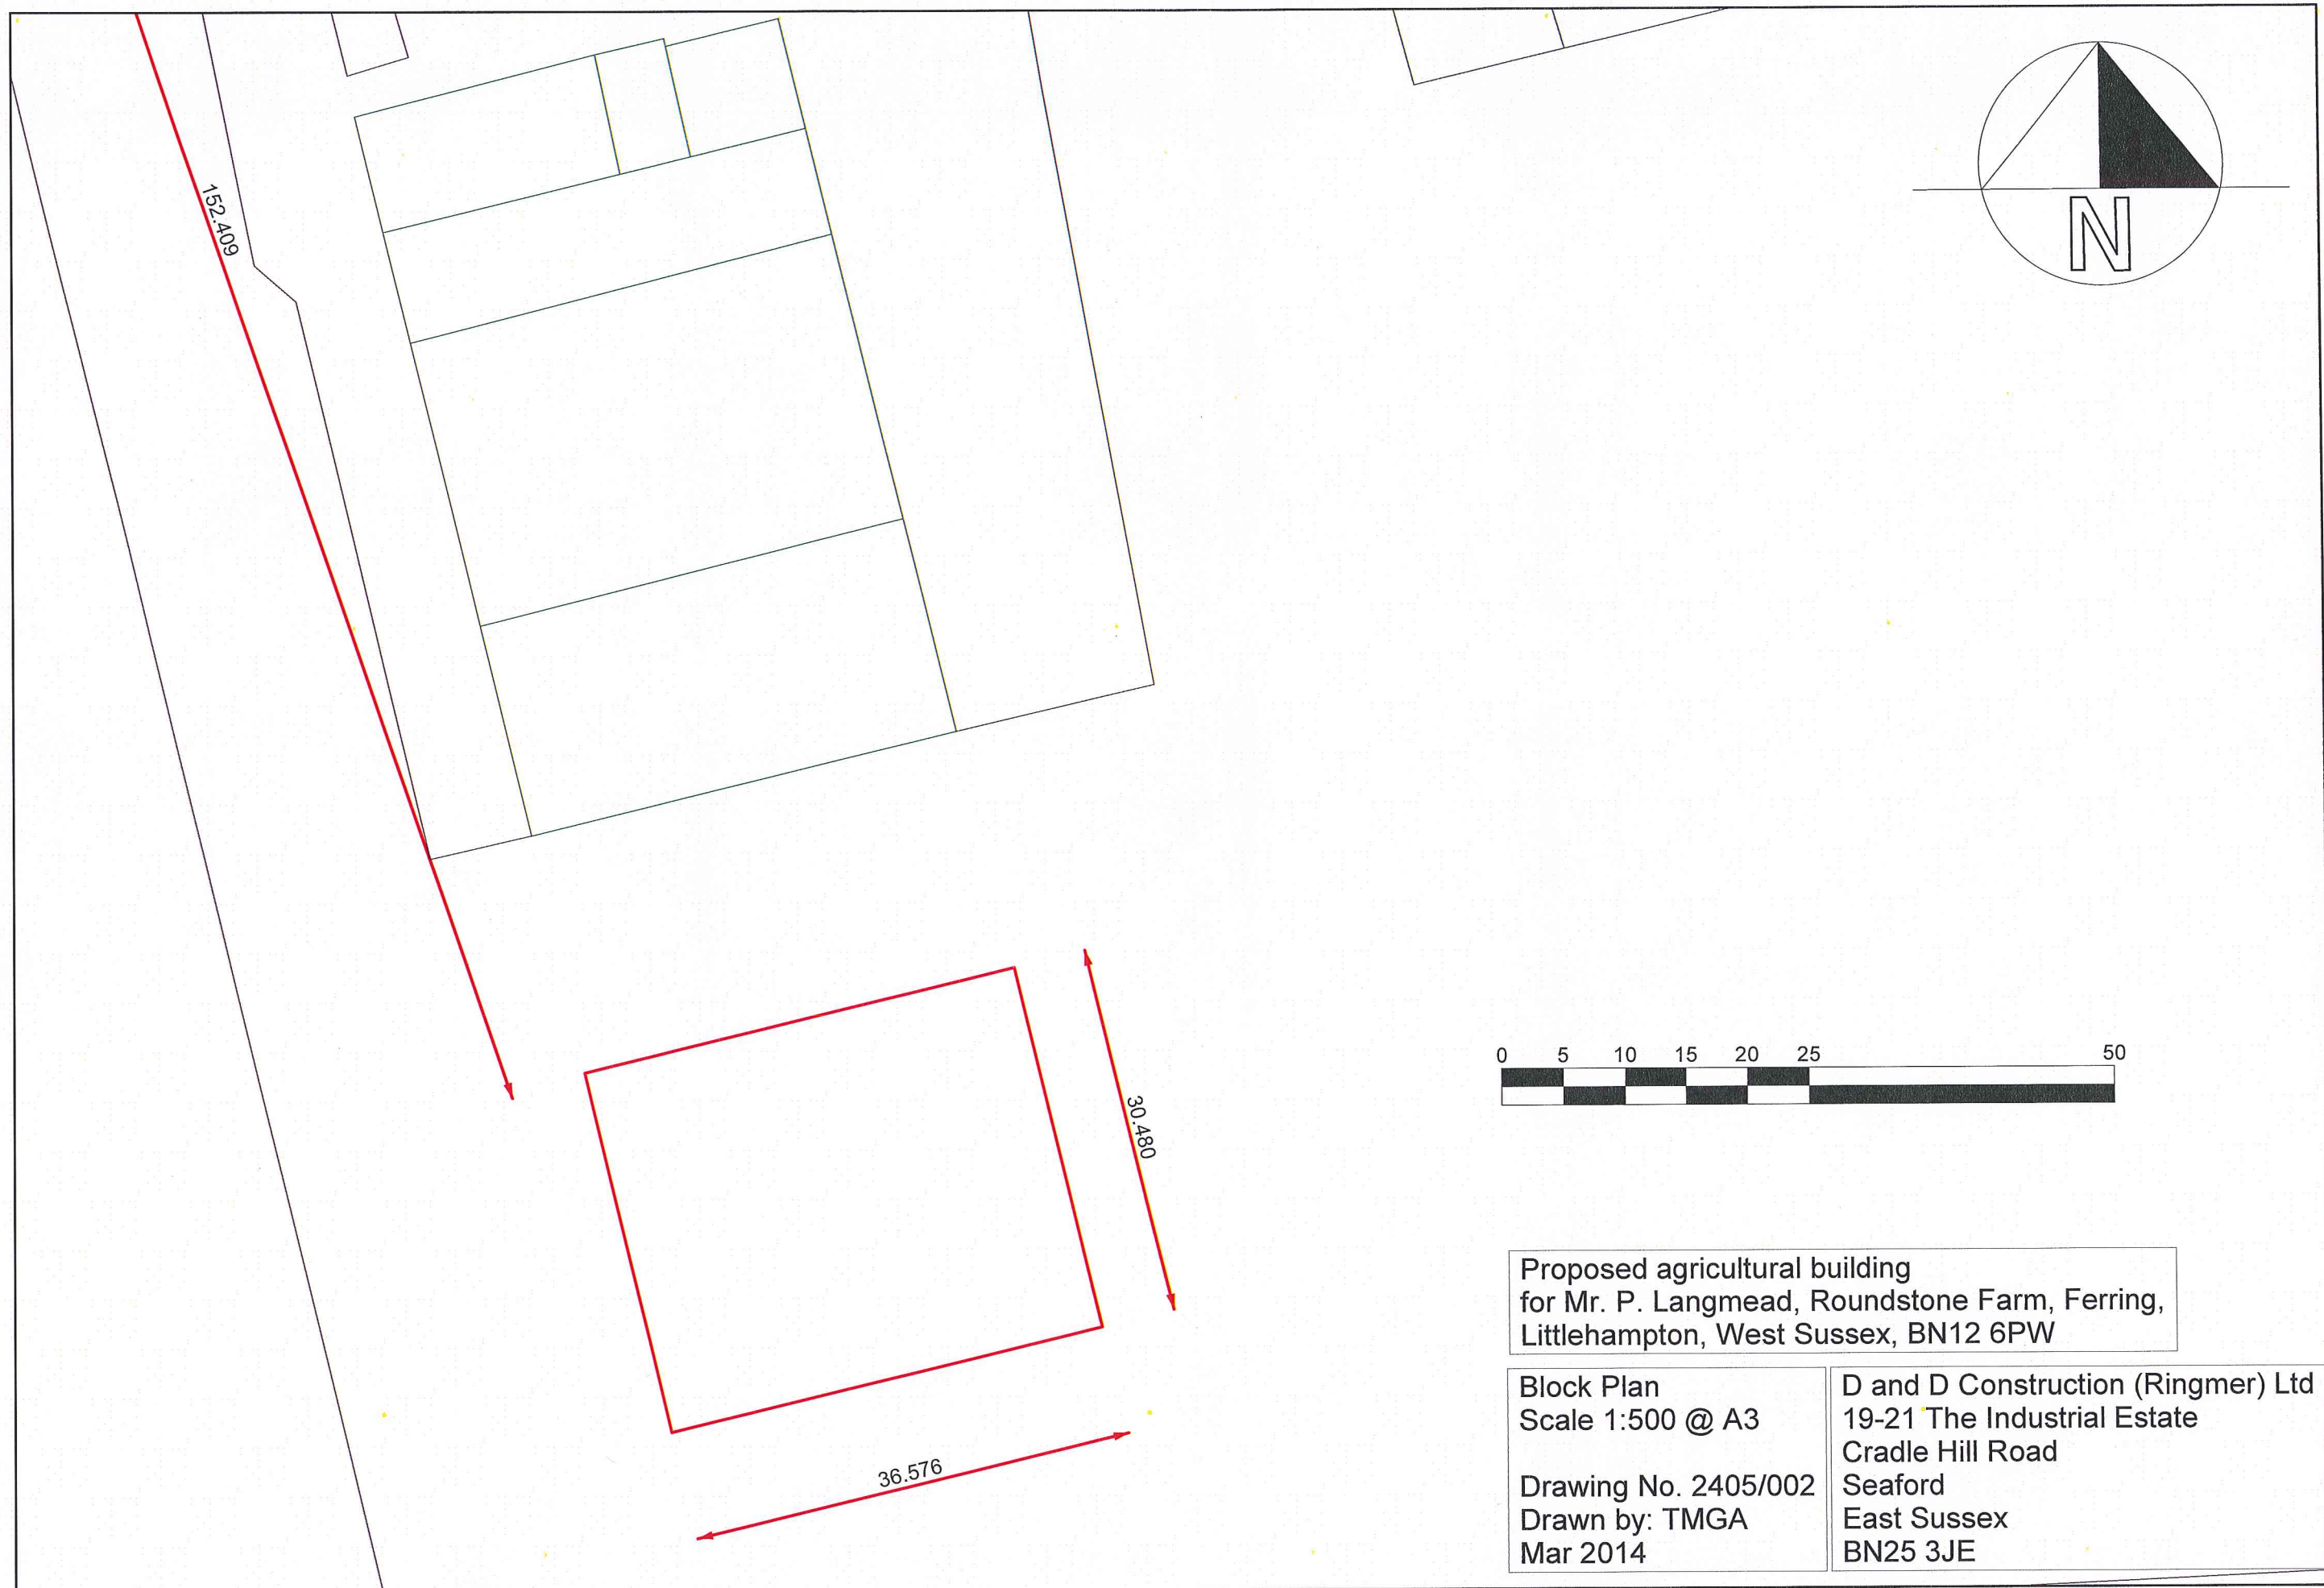

Proposed agricultural building
for Mr. P. Langmead, Roundstone Farm, Ferring,
Littlehampton, West Sussex, BN12 6PW

Block Plan
Scale 1:500 @ A3

Drawing No. 2405/002
Drawn by: TMGA
Mar 2014

D and D Construction (Ringmer) Ltd
19-21 The Industrial Estate
Cradle Hill Road
Seaford
East Sussex
BN25 3JE