


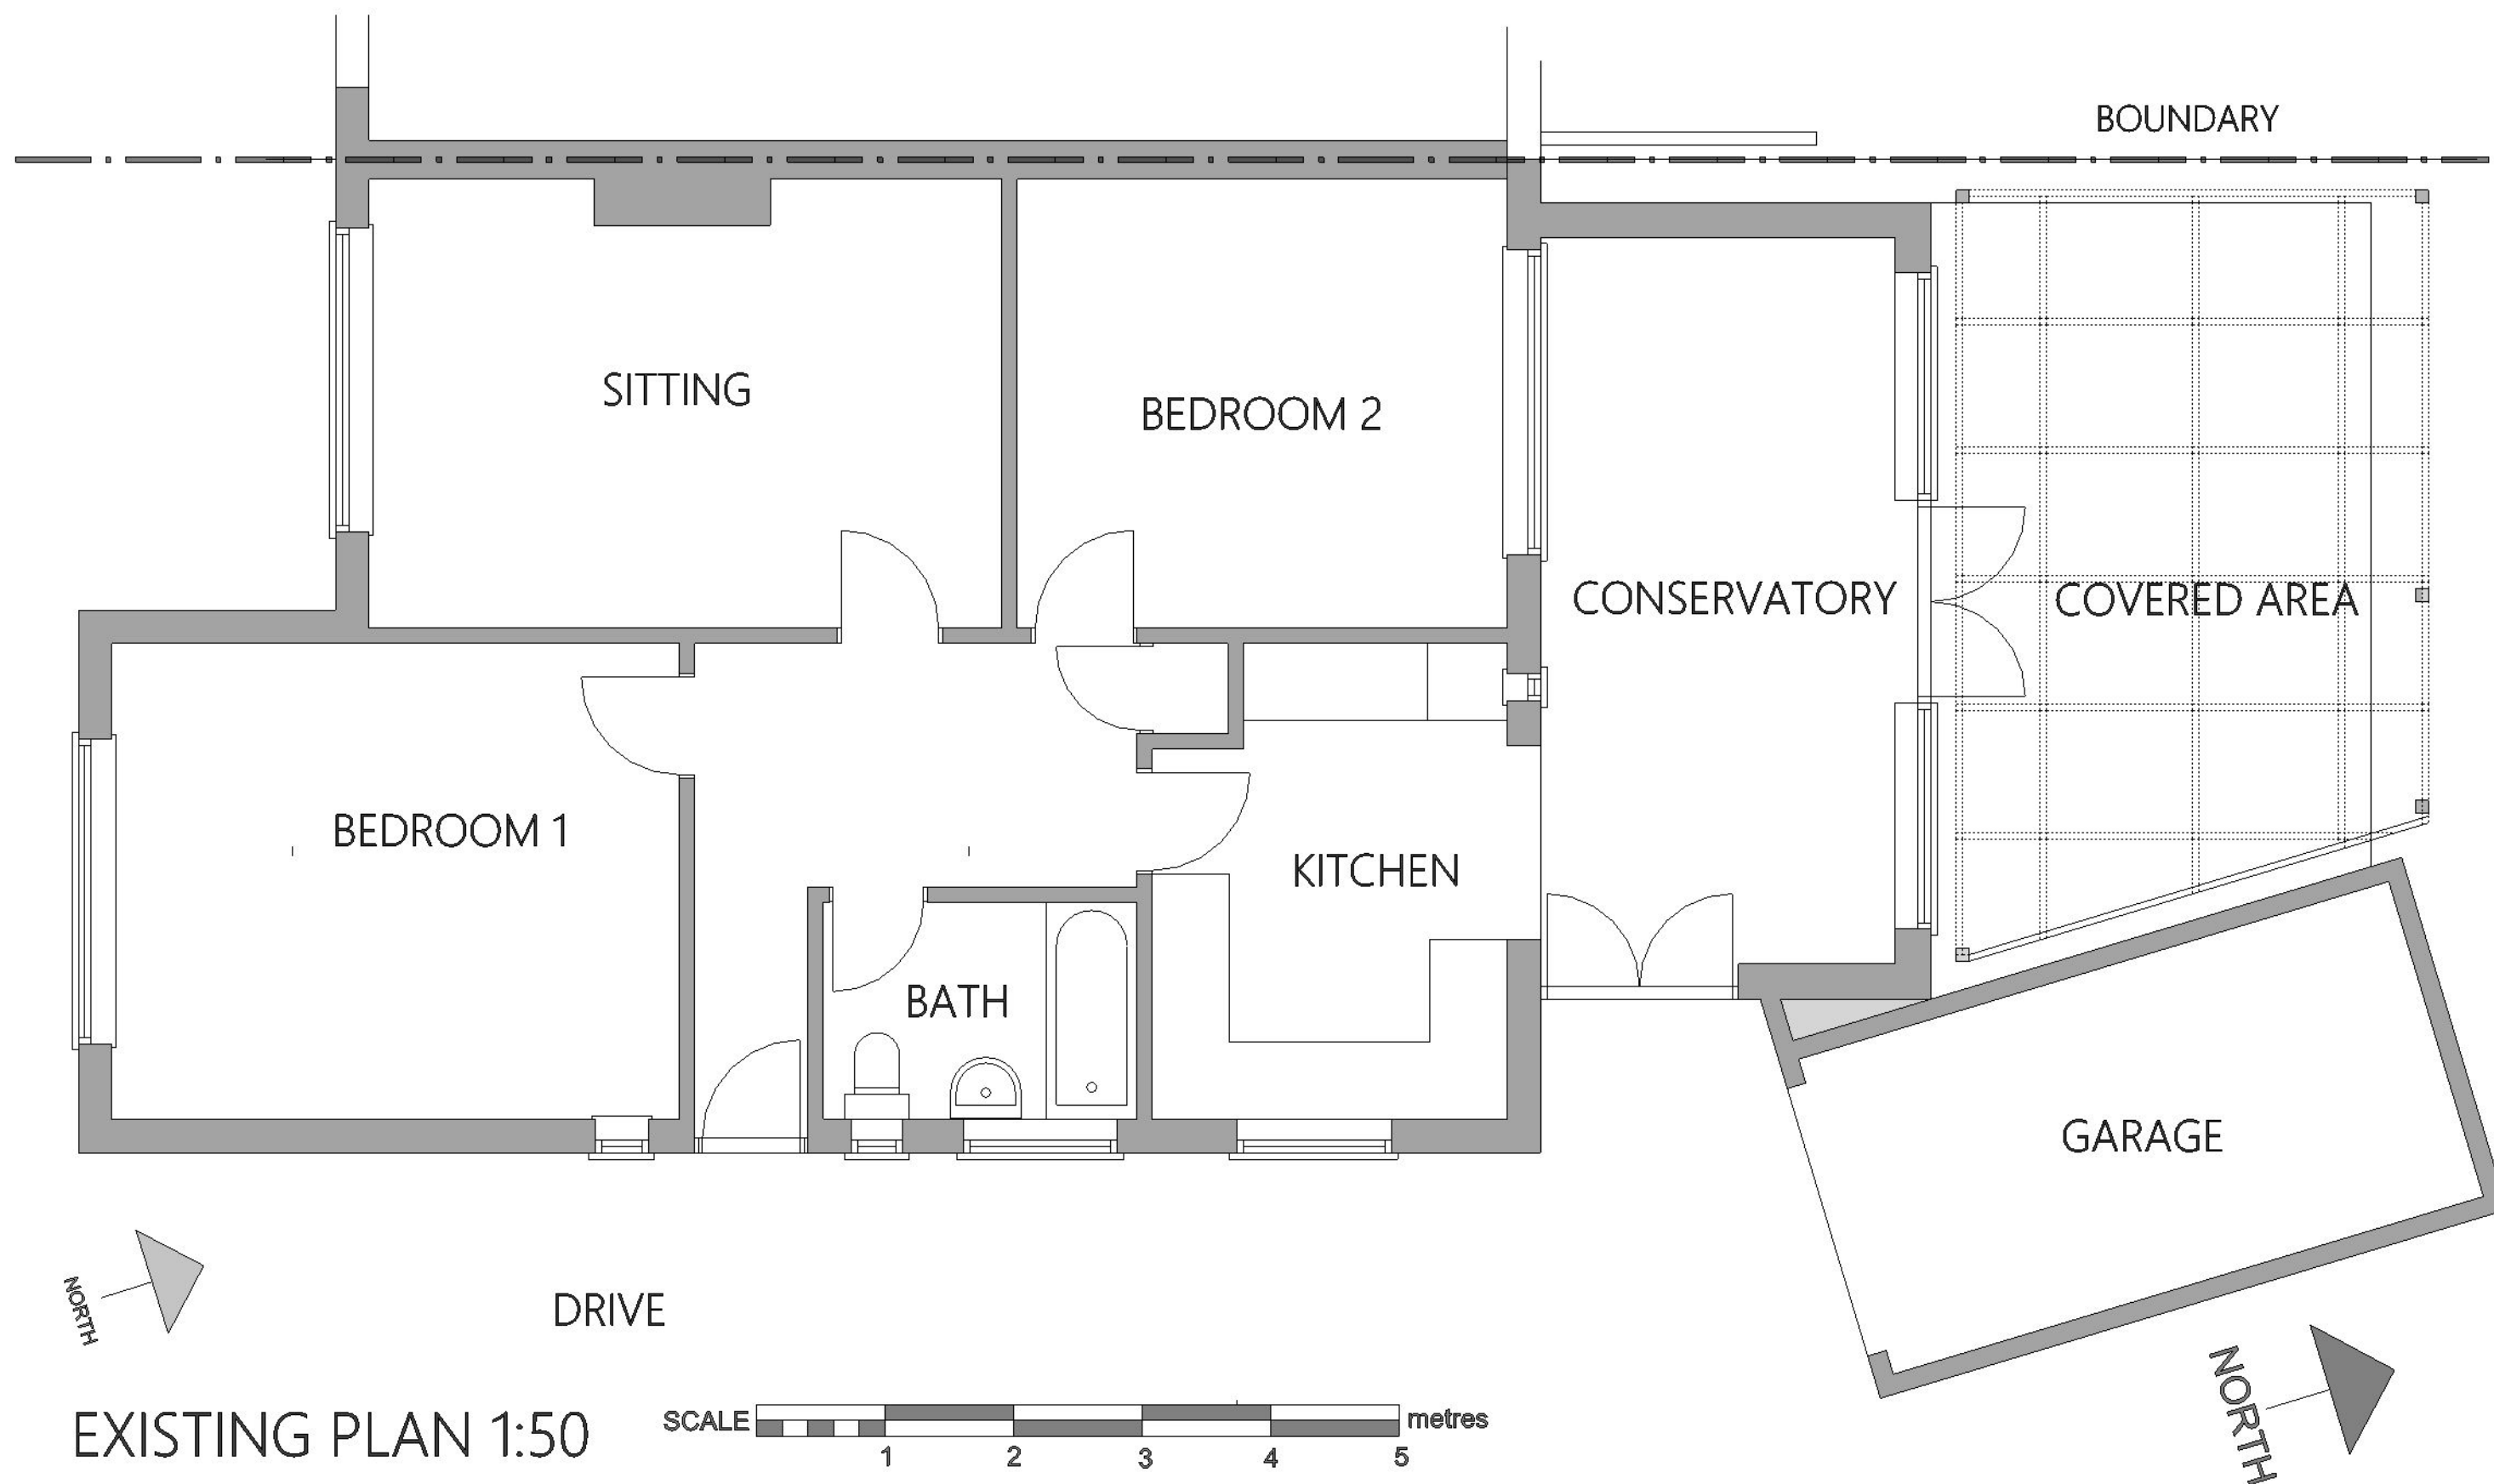

PETER ROBSON ARCHITECT	Long Meadow, The Lane, Chichester, PO19 5PY	DRAWING TITLE: EXISTING PLAN 1:50	Drawing: 1614-02	
	Tel; 01243 780224 Mob; 07497 006277	PROJECT: PROPOSED EXTENSION AT 59 PALMER ROAD, ANGMERING	Scale: 1:50 @ A3	Rev
	Email; robsonarchitect@gmail.com	CLIENT: MR AND MRS PENN	Date: MARCH 2018	
			ALL DIMENSIONS TO BE CHECKED ON SITE. DO NOT SCALE FROM DRAWING	
			PLANNING DRAWING ONLY	