



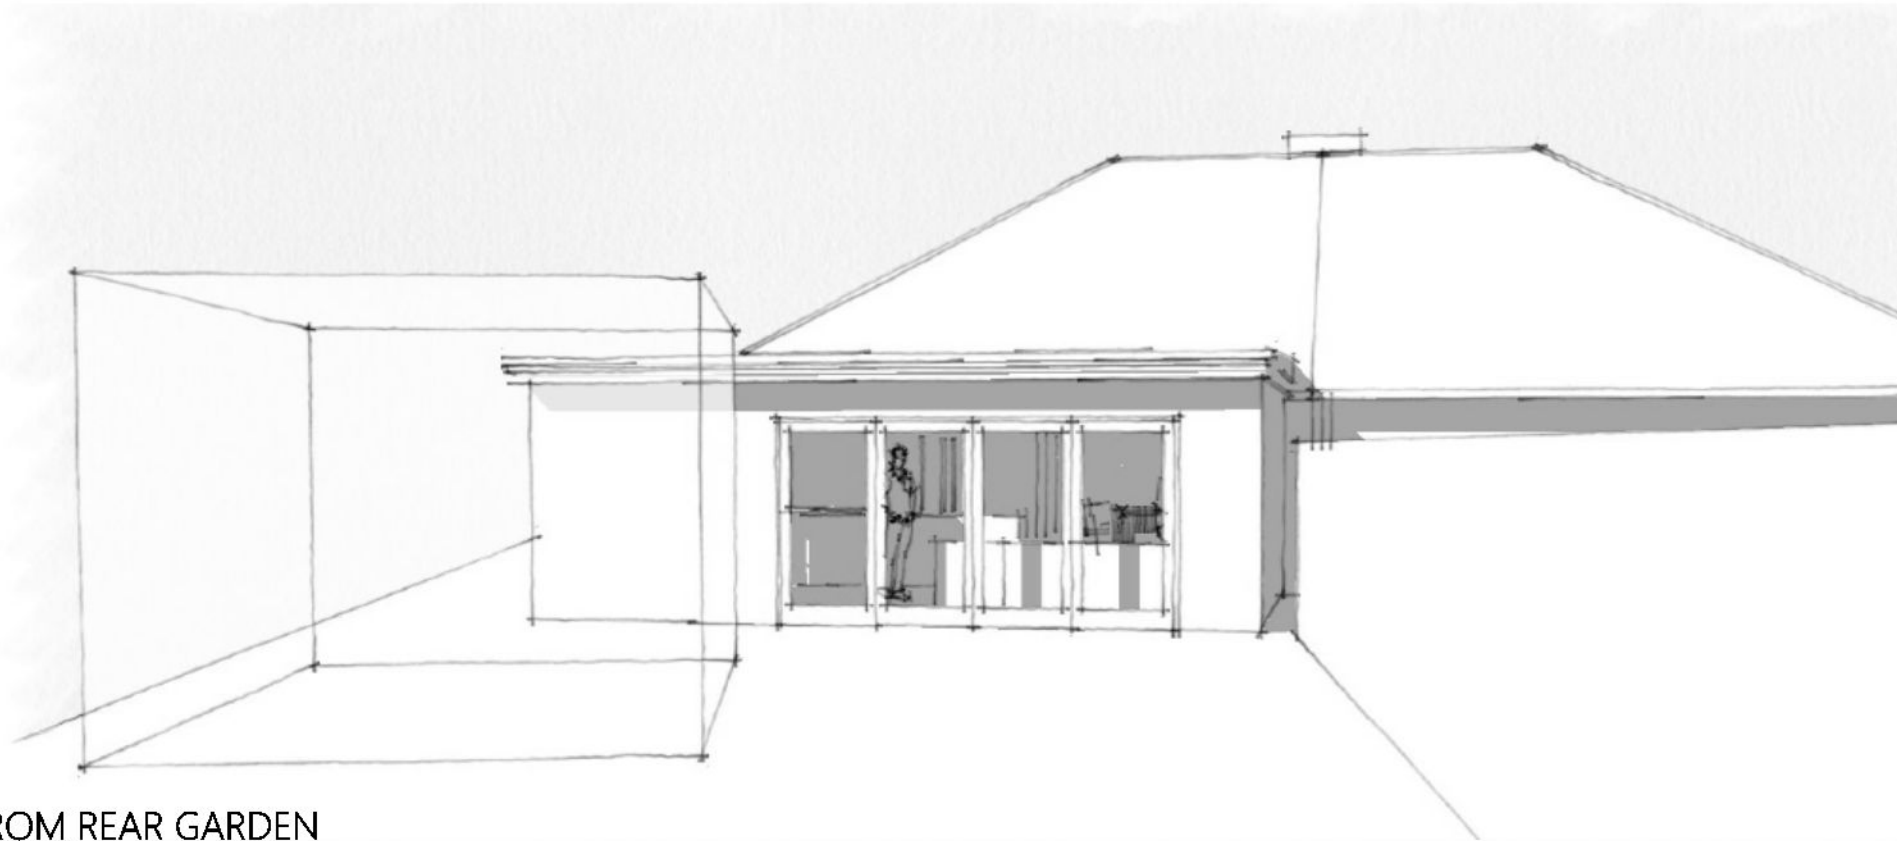

VIEW FROM REAR GARDEN

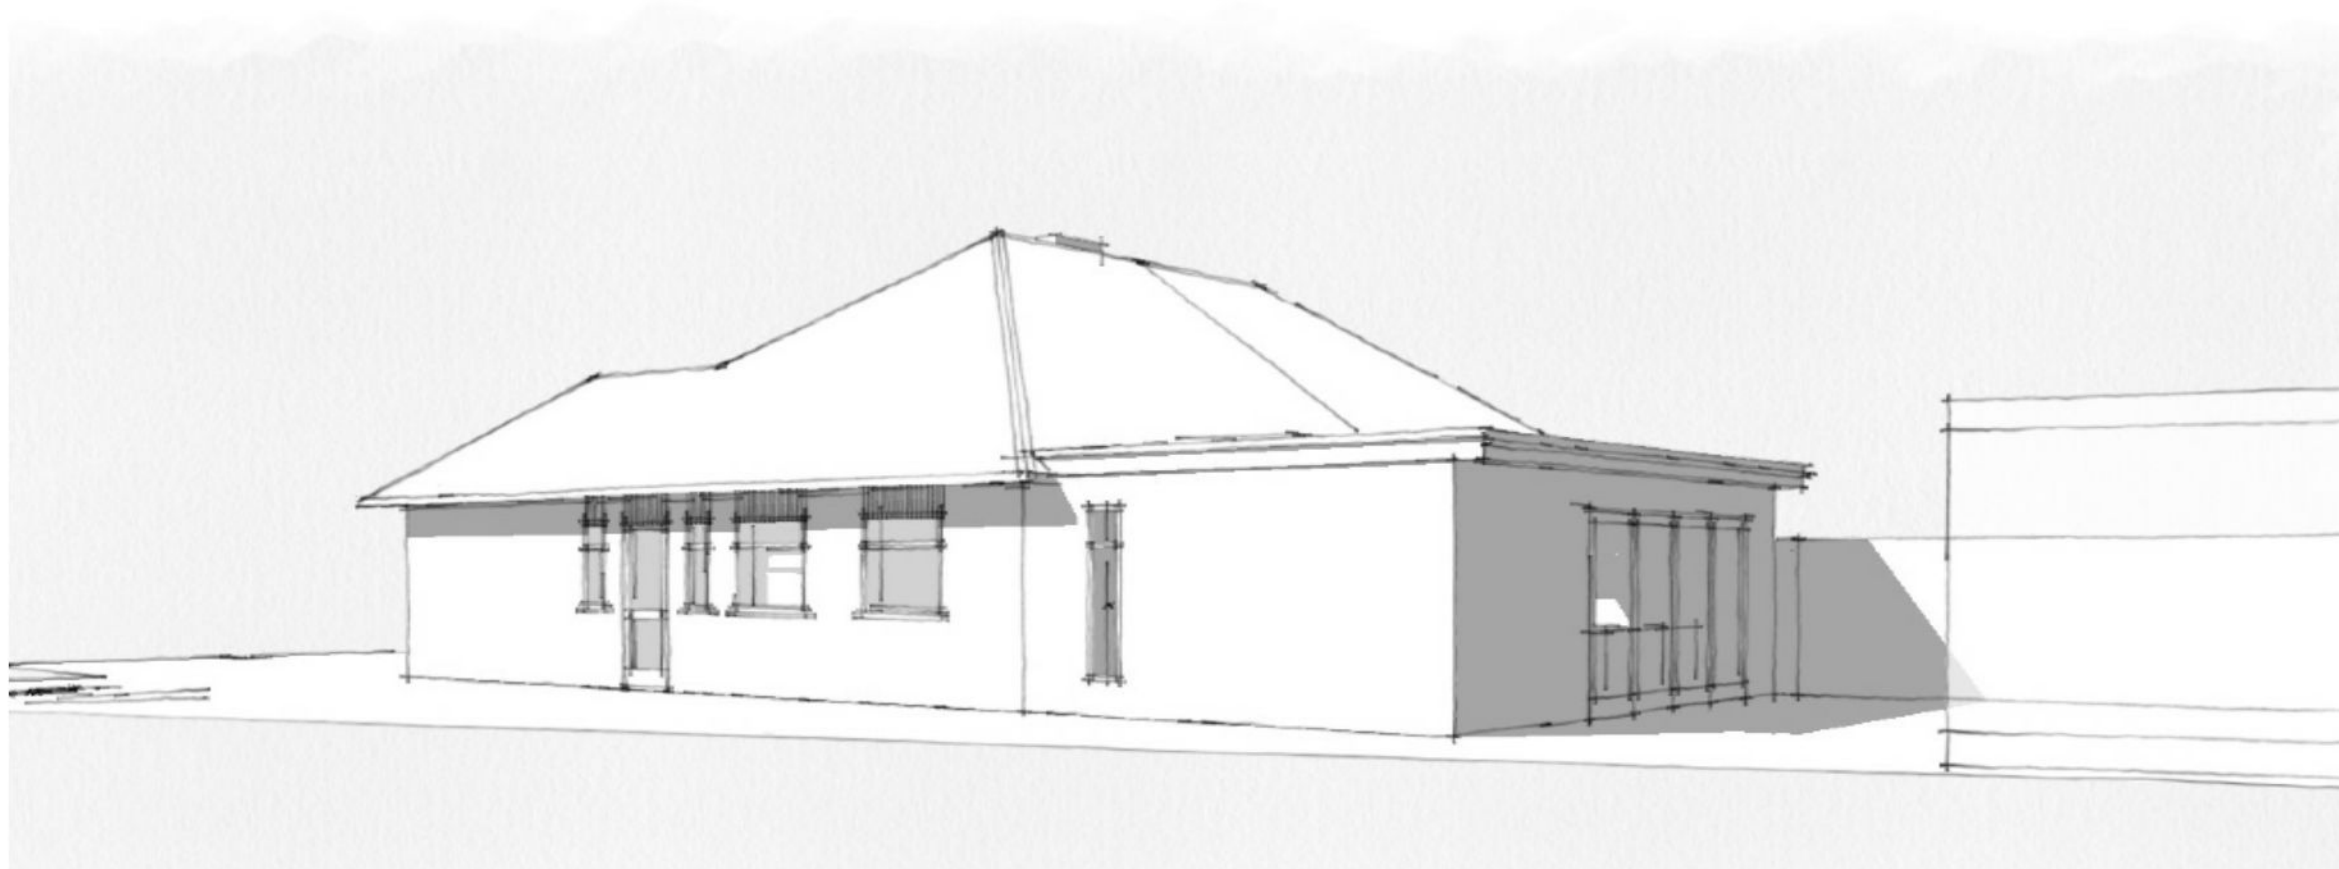

VIEW FROM NORTH EAST

PETER ROBSON ARCHITECT	Long Meadow, The Lane, Chichester, PO19 5PY	DRAWING TITLE:	PERSPECTIVE VIEWS		Drawing:	1614-06
	Tel; 01243 780224 Mob; 07497 006277	PROJECT:	PROPOSED EXTENSION AT 59 PALMER ROAD, ANGMERING		Scale: 1:100 @ A3	Rev
	Email; robsonarchitect@gmail.com	CLIENT:	MR AND MRS PENN		Date: MARCH 2018	
				ALL DIMENSIONS TO BE CHECKED ON SITE. DO NOT SCALE FROM DRAWING	PLANNING DRAWING ONLY	